


528 FREDERICK ST

Santa Cruz, CA

PLANNING RESUBMITTAL



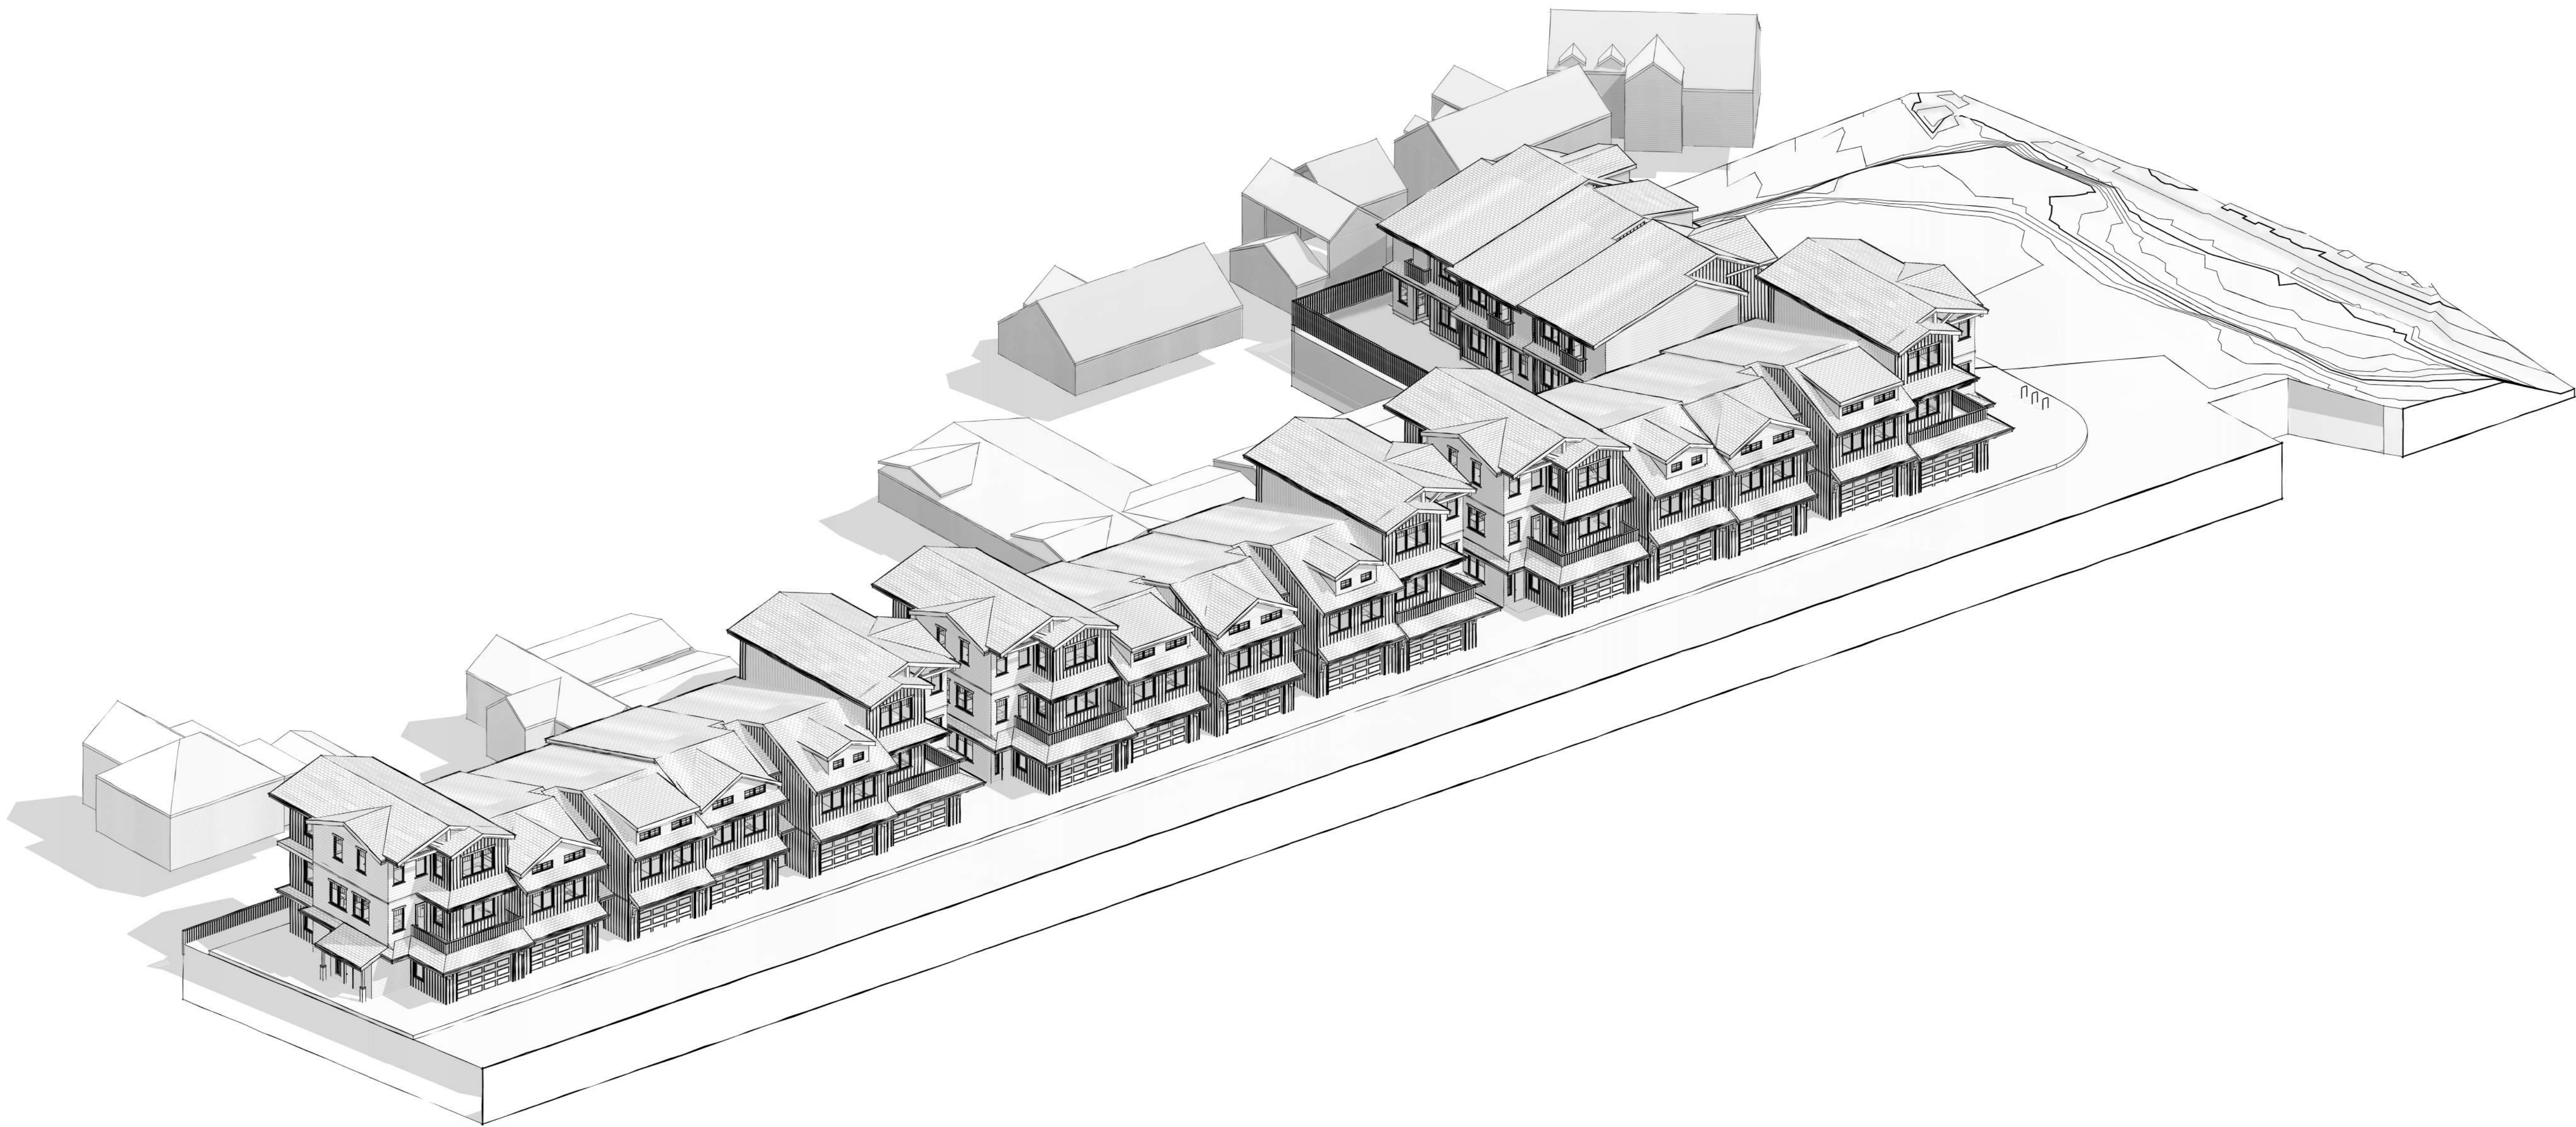





THOMPSON  
WILDLAND MANAGEMENT  
Environmental Management & Conservation Services  
International Society of Arboriculture Certified Arborist # WE-7468A  
Department of Pesticide Regulation Qualified Applicator Lic. #QL50949 B  
Environmental & Arborist Assessments, Protection, Restoration, Monitoring & Reporting  
Wildland Fire Property Protection, Fuel Reduction & Vegetation Management  
Invasive Weed Control, and Habitat Restoration & Management  
Soil Erosion & Sedimentation Control  
Resource Ecologist

April 24, 2025

Palisade Builders, Inc.  
Attention: Mr. Jeff Jeiniker  
900 E. Hamilton Ave., Ste. 140  
Campbell CA. 95008

Subject: Biological Assessment Letter for 440 Frederick Street in Santa Cruz

Per the request of the property owner, a biotic assessment was recently conducted for a short section of riparian corridor in Hageman’s Gulch that is located adjacent to a proposed townhouse complex development project at 440 Frederick Street in Santa Cruz. The proposed project site is currently a paved parking lot that is located next to this densely vegetated ephemeral drainage (refer to attached photos, *Figures 1-5*).

Based on the project plans, it does not appear that proposed property development operations are going to have any significant or adverse impact to this riparian corridor. This project will involve limited and minor encroachment into this previously disturbed and impacted riparian woodland that is primarily composed of introduced and non-native invasive plants, such as English ivy (*Hedera helix*), cape ivy (*Delairea odorata*) and golden wattle (*Acacia longifolia*), among other noxious plant species. Common native understory vegetation occurring in this drainage area includes pacific blackberry (*Rubus ursinus*), poison oak (*Toxicodendron diversilobum*) and coyote brush (*Baccharis pilularis*), as well as lower- to mid-canopy arroyo willow (*Salix lasiolepis*) and coast live oak (*Quercus agrifolia*) trees. It should be noted that sizable upper-canopy blue gum eucalyptus (*Eucalyptus globulus*) and coast redwood (*Sequoia sempervirens*) trees are also occurring in fairly close proximity to the project site, but will not be impacted by development activities.

Per the plans and in preparation for proposed project operations, it will be necessary to remove a few coast live oaks that are located outside of the riparian corridor, as well as the removal of a few smaller non-native and introduced *Prunus* specie trees that are located along the edge of the parking lot bordering the riparian woodland. For more

1

information pertaining to tree impacts, such as tree removal, preservation, protection and mitigation, refer to the arborist report that has been or will be prepared for this project.

The limited and minor construction related encroachment into this riparian woodland area will primarily involve the removal of the previously mentioned exotic plant species and will not significantly impact or disturb this short section of seasonal drainage, including the steep and densely vegetated bank and the drainage channel that is presently dry. At the time of the assessment, it does not appear that this section of drainage supports any protected special status species, such as the California red-legged frog (*Rana draytonii*), and other than several foraging birds that were active at the site, notable flora or fauna were not observed or detected, including protected special status species.

In preparation for this project, it will be necessary to properly install, maintain and monitor resource protection measures, such as silt fencing and high visibility exclusionary fencing that will be installed between the construction site and this seasonal drainage. These resource protection measures will assist in preventing unnecessary encroachment and disturbance into this riparian corridor. Other than the proper implementation of these resource protection measures, no further action or mitigation should be necessary or required at this time in preparation for this development project.

Best regards,

Rob Thompson  
Resource Ecologist  
ISA Certified Arborist # WE-7468A

4-24-25  
Date

Thompson Wildland Management (TWM)  
37 Via Del Rey  
Monterey, CA 93940  
Phone # (831) 277-1419  
Email: thompsonwrm@gmail.com  
Website: www.wildlandmanagement.com

2



Figure 1. The existing paved parking lot is the location of the proposed townhouse development project that is adjacent to a seasonal drainage and riparian corridor. Impacts to the riparian corridor will be insignificant and negligible.



Figure 2. Another view of existing parking lot and proposed project site located adjacent to riparian corridor. Minor encroachment will involve the removal of primarily non-native trees and understory vegetation, which will not impact this seasonal drainage.

3



Figure 3. Non-native trees and exotic invasive weeds, such as English ivy, dominate the woodland edge area where some construction related encroachment and disturbance will be necessary.



Figure 4. View of woodland edge where some encroachment will occur. Introduced trees and invasive ivy dominates this area.

4



Figure 5. Densely vegetated and overgrown interior area of this seasonal drainage and riparian corridor will not be impacted or disturbed by proposed project operations.

5



SUMMARY

This report provides the following information:

1. A summary of the health and structural condition of 74 trees.
  2. A preliminary evaluation of anticipated construction impacts to the trees.
  3. Recommendations for retention or removal of assessed trees based on their condition and anticipated construction impacts.
- The existing parking lot will be demolished, and construction of a multi-unit housing complex is proposed at 440 Fredrick Street, Santa Cruz.
  - I surveyed a total of seventy-four trees including sixteen *regulated trees* within or near the project area.
  - The sixteen *Heritage trees* range in condition from good to fair to poor.
  - Eleven *Heritage trees* will be highly impacted by the proposed construction, and their removal will be necessary.
  - Five *Heritage trees* in good or fair condition will have low or moderate construction impacts, and can be incorporated into the project.
  - The *Tree Assessment Chart*, Appendix A is the condensed reference guide to inform all tree management decisions for the trees evaluated.

Data Summary

| General                                 |                                                                          |       |
|-----------------------------------------|--------------------------------------------------------------------------|-------|
| Total Trees Inventoried                 |                                                                          | Count |
| Total                                   |                                                                          | 74    |
| Species                                 |                                                                          | 13    |
| Regulated Trees                         |                                                                          |       |
| <i>Heritage Trees</i>                   |                                                                          |       |
| All trees ≥ 14" trunk diameter          |                                                                          | 16    |
| Street Trees                            |                                                                          | 0     |
| Tree Disposition Categories – All Trees |                                                                          |       |
| R.I. –                                  | Remove due to construction impacts                                       | 21    |
| R.C. –                                  | Remove due to condition (poor condition)                                 | 45    |
| R.T., I.M. -                            | Retain tree. Preservable, low or moderate impacts that can be mitigated. | 8     |

Construction Impacts to Regulated Trees

This is a preliminary impact evaluation based on the proposed site plan. The site plan may be revised based on review and recommendations by the city planning department. Construction impacts to trees may change if the site plan footprint is revised. Civil plans for the project have been developed but they are preliminary. Elements from the civil set that may affect trees are grading, utility points of connection, including water, (domestic and fire), sewer, gas, and electrical, drainage lines, and bioswales or detention systems. Other civil plan elements not depicted on the plans made available to me for this report may also affect the existing trees.

The proposed multi-unit housing project contains units of varying heights. The height of the buildings varies from two to three stories. In addition to the buildings, other design elements that will affect trees include driveways and parking spaces, retaining walls, walkways, and patios.

The elements that will have an impact on the *Regulated Trees* include:

- Demolition of Existing Parking Lot
- Grading
- Construction of New Building Foundations
- Retaining Walls
- Driveways and Parking Areas
- Drainage Elements including Bioswales and/or Detention Basins
- Utilities

In general, the total root loss a tree will incur due to construction impacts determines the negative impacts to the tree. Tree canopy loss impacts can also affect a trees structure, and/or health.

I used the distance between a tree and the element affecting the tree, divided by the trunk diameter, to determine an impact rating for a tree. For example, tree T254, an 18" coast live oak is 8.5 feet from the garage foundation of Unit #16, 8.5' X 12" ÷ 18" trunk diameter = 5.7 X the trunk diameter. This multiplier, (5.7X), is outside the trees critical root zone, but close enough to affect some root loss. With mitigation, it is within the trees tolerance for root loss. Construction impacts for this tree would be rated as **Moderate**.

A general industry guideline for impact rating is as follows:

High Impacts: < 1 – 2.9 X the trunk diameter - remove tree, (in most cases)  
Moderate Impacts: 3X – 9 X the trunk diameter – retain tree with mitigation  
Low Impacts: > 9 X the trunk diameter – retain tree no mitigation (in most cases)

When rating the construction impacts to trees, other factors are considered such as, the depth of excavation necessary to build the construction element, tree species tolerance to root loss, tree condition, and tree age.

Canopy loss impacts are also evaluated based on the height of the element, and the percentage of canopy loss that will occur as a result of clearance pruning necessary to accommodate construction of the element.

Construction Impacts to Regulated Trees, Continued:  
Data obtained for each tree to arrive at the impact rating, and the impact rating for each tree is listed in Appendix A, *Tree Assessment Chart*.

Of the sixteen *regulated trees*, most will be highly impacted, and their removal will be necessary. Most of the highly impacted trees are in, or very near, the footprint of the new homes. A few trees are highly impacted by utilities or storm drain systems.

Five regulated trees will have low or moderate impacts, and they can be retained.

Impact Level – Regulated Trees

Impact level rates the degree a tree may be impacted by construction activity and is primarily determined by how close the construction procedures occur to the tree. Construction impacts are rated as low, moderate, and high. The quantity of trees assigned for each category (low, moderate, high), is indicated below:

Impact Rating

- |              |    |
|--------------|----|
| ▪ Low -      | 2  |
| ▪ Moderate – | 3  |
| ▪ High -     | 11 |

Table 3 – *Tree Disposition Categories – Regulated Trees*

| Tree Disposition Categories – Regulated Trees |                                                                          |    |
|-----------------------------------------------|--------------------------------------------------------------------------|----|
| R.I. –                                        | Remove due to construction impacts                                       | 11 |
| R.C. –                                        | Remove due to condition (poor condition)                                 | 0  |
| R.T., I.M. -                                  | Retain tree. Preservable, low or moderate impacts that can be mitigated. | 5  |

Mitigation Measures for Retained Trees

The trees retained on this project will require some or all of the following methods to protect them from the impacts described above and to minimize root loss during the construction phases.

- Tree Protection Fencing
- Hand trenching or Ditch Witch and re-pruning roots with a Sawzall
- Supervised root pruning

A tree protection plan sheet, including mitigation methods for retained trees will be necessary, and shall be included with the final plan set submittal.

| Table of Contents                           |       |
|---------------------------------------------|-------|
| SUMMARY .....                               | 1     |
| Background .....                            | 2     |
| Assignment .....                            | 2     |
| Limits of the Assignment .....              | 2     |
| Purpose and use of the report .....         | 2     |
| Resources .....                             | 3     |
| OBSERVATIONS .....                          | 4-21  |
| DISCUSSION .....                            | 22    |
| Species List .....                          | 22    |
| Tree Evaluation and Recording Methods ..... | 22    |
| Condition Rating .....                      | 23    |
| Suitability for Preservation .....          | 23    |
| Tree Protection Zone .....                  | 24    |
| Critical Root Zone .....                    | 24    |
| Root Disturbance Distance .....             | 25    |
| Impacts to Regulated Trees .....            | 26-27 |
| Tree Removal and Replacement Trees .....    | 28    |
| CERTIFICATE OF PERFORMANCE .....            | 29    |
| CONCLUSION .....                            | 30    |
| RECOMMENDATIONS .....                       | 30    |

NOTE:  
SELECTED PAGES HAVE BEEN INCLUDED ON THIS SHEET FOR REFERENCE.  
PLEASE SEE FULL REPORT FOR ADDITIONAL INFORMATION NOT INCLUDED.

Regulated Tree Removal and Replacement Trees

This report is a preliminary evaluation of construction impacts to trees based on the preliminary site plan. The final disposition of the regulated trees will be determined after planning department review. If changes are required to the site plan, the impacts to some trees may change.

If the tree removal recommendations in this report are approved, eleven *regulated trees* will be removed due to high construction impacts. The *Heritage trees* recommended for removal due to high impacts include trees, T240, T246, T257, T258, T260, and T270 coast live oak, T231and T233, Callery pear, T267 and T269, willow and T268, Canary Island palm.

The eleven *Heritage trees* meet City of Santa Cruz, Criteria and Standards for Tree Removal Approval, Criterion 3: "A Construction project design cannot be altered to accommodate existing heritage trees or shrubs".

Tree removal must be approved by the approval authority for the City of Santa Cruz. If tree removals are approved, the applicant must fulfill a tree mitigation requirement. The tree mitigation requirement requires the onsite replanting of a minimum of three 15-gallon trees, or one 24" box tree, for each *Heritage tree* approved for removal. In some circumstances, additional tree mitigation will be required, by the approval authority.

CONCLUSION

- The existing parking lot will be demolished, and construction of a multi-unit housing complex is proposed at 440 Fredrick Street, Santa Cruz.
- I surveyed a total of seventy-four trees including sixteen *Heritage trees* within or near the project area.
- The sixteen *Heritage trees* range in condition from good to fair to poor.
- Eleven *Heritage trees*, including trees T231 and T233, Callery pear, T240, T246, T257, T258, T260, T270, coast live oak, T267, and 269, willow, and T268 Canary Island palm, will be highly impacted by the proposed construction and their removal will be necessary.
- Five *Heritage trees*, including trees T254, T272, T273, T274, coast live oak, and T271, coast redwood, are in good or fair condition, will have low or moderate construction impacts, and can be incorporated into the project.
- The *Tree Assessment Chart*, Appendix A is the condensed reference guide to inform all tree management decisions for the trees evaluated.

RECOMMENDATIONS

1. Obtain all necessary permits prior to removing or significantly altering any trees on site.

Respectfully submitted,

*Kurt Fouts*

Kurt Fouts ISA Certified Arborist WE0681A  
ISA Tree Risk Assessment Qualification (TRAQ)



Background

The boundaries of the proposed development project at 440 Frederick Street have been revised. A lot line adjustment has been made, and the sensitive habitat area has been removed from the revised project limits. A portion of the site plan development elements has also been revised. These revisions have changed the tree count number, and anticipated construction impacts to some *Heritage trees* surveyed for this project.

Summary

Based on the lot line adjustment and site plan revision some construction impacts have been revised to reflect the project revisions. Below is a description of the construction impact revisions, and a revised tree disposition count.

- All trees growing in the sensitive habitat area will not be affected by the project and can be retained.
- The anticipated construction impacts on five *Heritage trees*, T254, T257, and T260, coast live oak, and T231 and T233, Callery pear, will be *high* and their removal will be necessary.
- The anticipated construction impacts on one *Heritage tree*, T240 coast live oak, have been revised from *high* impacts to *moderate* impacts and, with mitigation, it can be retained.
- The total number of surveyed *Heritage trees* proposed for removal is five.
- The total number of surveyed *Heritage trees* within or near the project limits is nine.
- Three retained *Heritage trees* within or near the project limits will need mitigation methods to reduce root loss impacts from construction activities including trees T240, T272 and T273 coast live oak.
- One retained *Heritage tree* within or near the project limits, T274, coast live oak, will have low construction impacts, and can be retained.
- *Heritage trees* approved for removal will require replacement trees.

Appendix A, (attached), the Tree Assessment Chart has been revised to account for the project revisions. The revisions include revised assessments on Construction Impacts and Tree Disposition for *Heritage Trees*.

Sheet T3, Tree Location Map, (attached), was updated to reflect the lot line adjustment and revised site plan.

Respectfully submitted,

*Kurt Fouts*


Kurt Fouts ISA Certified Arborist WE0681A  
ISA Tree Risk Assessment Qualification (TRAQ)





Attachments:

- Appendix A - Tree Assessment Chart
- Sheets T1 – T3, Tree Location Map



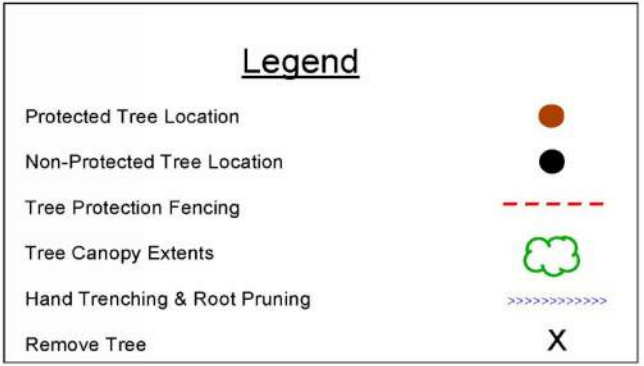

Base map from Sheet 1, *Boundary & Topographic Survey*, dated 12/2/2024, by GV Land Surveying

 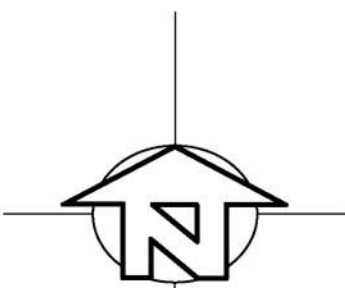

K.F.  
8/6/2026  
APN:011-  
081-62

Sheet T1  
of 3 sheets

# Tree Location Map

## 440 Frederick Street, Santa Cruz







SEE SHEET 1

SEE SHEET 3

### Legend

- Protected Tree Location
- Non-Protected Tree Location
- Tree Protection Fencing
- Tree Canopy Extents
- Hand Trenching & Root Pruning
- Remove Tree

Base map from Sheet 2, Boundary & Topographic Survey, dated 12/2/2024, by GV Land Surveying






**Legend**

- Protected Tree Location
- Non-Protected Tree Location
- Tree Protection Fencing
- Tree Canopy Extents
- Hand Trenching & Root Pruning
- Remove Tree

Base map from Sheet 4, Boundary & Topographic Survey, dated 12/2/2024, by GV Land Surveying

Trees in red outlined boxes are outside revised project limits. All trees shown outside project limits are to be retained.

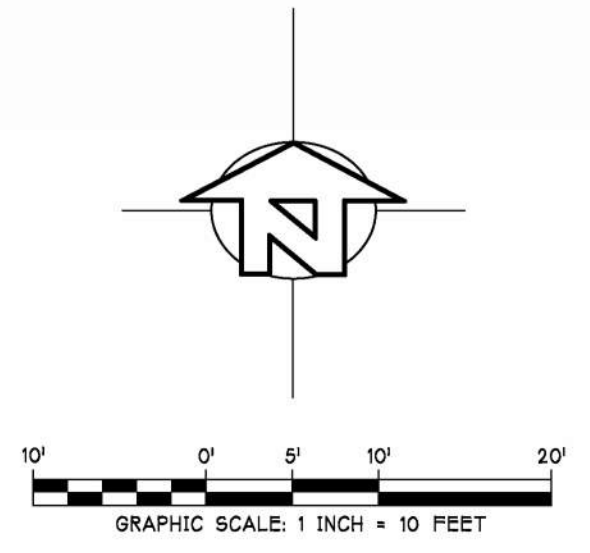

Sheet T3  
of 3 sheets

# Tree Location Map

440 Frederick Street, Santa Cruz

**Kurt Fouts**  
ARBORIST CONSULTANT

828 Monterey Avenue  
Santa Cruz, CA 95060  
831-355-9807  
kurfouts@outlook.com

K.F.  
8/6/2026  
APN: 011-081-62





# HEXAGON TRANSPORTATION CONSULTANTS, INC.

## Memorandum

**Date:** April 18, 2025  
**To:** Mr. Jeff J. Jelniker, Palisade Builders, Inc.  
**From:** Michelle Hunt  
Daniel Choi  
**Subject:** Transportation Screening Memo for the Proposed Residential Development Located at 440 Frederick Street in Santa Cruz, California

Hexagon Transportation Consultants, Inc. has prepared this Transportation Screening Memo for the proposed residential development located at 440 Frederick Street in Santa Cruz, California. The proposed project would construct 23 townhomes. The site is currently occupied by a surface parking lot for a church on the adjacent site. Access to the project site would be provided via Frederick Street. The project site plan is shown on Figure 1.

This Transportation Screening Memo was developed based on the City of Santa Cruz traffic study requirements (City of Santa Cruz SB 743 Implementation Guidelines, 2022 and City of Santa Cruz Transportation Study Requirements for Development, 2021).

### CEQA Vehicle Miles Traveled (VMT) Analysis

According to the City's VMT policy, the effects of development on the transportation system using the VMT metric must be completed for the purpose of evaluating transportation impacts per CEQA requirements. A presumption of a non-significant transportation impact can be made on the facts of the project if it meets the screening criteria set forth in the City of Santa Cruz SB 743 Implementation Guidelines.

Projects near high-quality transit that meet specific screening criteria may be presumed to cause a less-than-significant impact on VMT. High quality transit is defined as being located within ½ -mile of an existing major transit stop. A major transit stop is defined as:

- An existing rail or bus rapid transit station,
- A ferry terminal served by either a bus or rail transit service, or
- The intersection of two or more major bus routes with a frequency of service interval of 20 minutes or less during the morning and afternoon peak commute periods.

Projects near high-quality transit must also meet the following criteria to be screened out of a VMT analysis:

- Has a Floor Area Ratio (FAR) of 0.75 or more,
- Includes no more parking for use by residents, customers, or employees of the project than required by the City of Santa Cruz,

<sup>1</sup> California Public Resources Code § 21064.3

- Is consistent with the Sustainable Communities Strategy as determined by the City of Santa Cruz, and
- Does not replace affordable residential units with a smaller number of moderate- or high-income residential units.

The project site is located within one-half mile of an existing major transit stop that is served by two or more bus routes. An analysis of the existing scheduled bus service near the intersection of Frederick Street and Soquel Avenue shows that the average headway between buses is 9 minutes during the AM peak period and 8 minutes during the PM peak period (see Table 1).

| AM Peak Period (7:00 - 9:00) |                 |               |            |               | PM Peak Period (4:00 - 6:00) |                 |               |            |               |
|------------------------------|-----------------|---------------|------------|---------------|------------------------------|-----------------|---------------|------------|---------------|
| Scheduled Time               | Headway (hh:mm) | SCMTD Route # | Directio n | METRO Stop ID | Scheduled Time               | Headway (hh:mm) | SCMTD Route # | Directio n | METRO Stop ID |
| 7:04am                       | --              | 1             | EB         | 1795          | 4:02pm                       | --              | 38            | EB         | 1795          |
| 7:19am                       | 0:15            | 1             | EB         | 1795          | 4:04pm                       | 0:02            | 2             | EB         | 1795          |
| 7:29am                       | 0:10            | 2             | EB         | 1795          | 4:09pm                       | 0:05            | 1             | EB         | 1795          |
| 7:35am                       | 0:06            | 1             | EB         | 1795          | 4:24pm                       | 0:15            | 1             | EB         | 1795          |
| 7:50am                       | 0:15            | 1             | EB         | 1795          | 4:34pm                       | 0:10            | 2             | EB         | 1795          |
| 7:58am                       | 0:08            | 38            | EB         | 1795          | 4:38pm                       | 0:04            | 1             | EB         | 1795          |
| 8:01am                       | 0:03            | 2             | EB         | 1795          | 4:53pm                       | 0:15            | 1             | EB         | 1795          |
| 8:06am                       | 0:05            | 1             | EB         | 1795          | 5:00pm                       | 0:07            | 38            | EB         | 1795          |
| 8:21am                       | 0:15            | 1             | EB         | 1795          | 5:04pm                       | 0:04            | 2             | EB         | 1795          |
| 8:31am                       | 0:10            | 2             | EB         | 1795          | 5:07pm                       | 0:03            | 1             | EB         | 1795          |
| 8:36am                       | 0:05            | 1             | EB         | 1795          | 5:22pm                       | 0:15            | 1             | EB         | 1795          |
| 8:51am                       | 0:15            | 1             | EB         | 1795          | 5:33pm                       | 0:11            | 2             | EB         | 1795          |
| 8:59am                       | 0:08            | 38            | EB         | 1795          | 5:37pm                       | 0:04            | 1             | EB         | 1795          |
|                              |                 |               |            |               | 5:52pm                       | 0:15            | 1             | EB         | 1795          |
| 7:02am                       | --              | 1             | WB         | 1796          | 4:03pm                       | --              | 1             | WB         | 1796          |
| 7:07am                       | 0:05            | 2             | WB         | 1796          | 4:18pm                       | 0:15            | 1             | WB         | 1796          |
| 7:19am                       | 0:12            | 38            | WB         | 1796          | 4:24pm                       | 0:06            | 2             | WB         | 1796          |
| 7:26am                       | 0:07            | 1             | WB         | 1796          | 4:25pm                       | 0:01            | 38            | WB         | 1796          |
| 7:41am                       | 0:15            | 1             | WB         | 1796          | 4:32pm                       | 0:07            | 1             | WB         | 1796          |
| 7:48am                       | 0:08            | 2             | WB         | 1796          | 4:47pm                       | 0:15            | 1             | WB         | 1796          |
| 8:10am                       | 0:21            | 1             | WB         | 1796          | 4:52pm                       | 0:05            | 2             | WB         | 1796          |
| 8:19am                       | 0:09            | 38            | WB         | 1796          | 5:00pm                       | 0:08            | 1             | WB         | 1796          |
| 8:25am                       | 0:06            | 1             | WB         | 1796          | 5:15pm                       | 0:15            | 1             | WB         | 1796          |
| 8:32am                       | 0:07            | 2             | WB         | 1796          | 5:20pm                       | 0:05            | 2             | WB         | 1796          |
| 8:39am                       | 0:07            | 1             | WB         | 1796          | 5:23pm                       | 0:03            | 38            | WB         | 1796          |
| 8:54am                       | 0:15            | 1             | WB         | 1796          | 5:29pm                       | 0:06            | 1             | WB         | 1796          |
|                              |                 |               |            |               | 5:44pm                       | 0:15            | 1             | WB         | 1796          |
|                              |                 |               |            |               | 5:49pm                       | 0:04            | 2             | WB         | 1796          |
|                              |                 |               |            |               | 5:57pm                       | 0:09            | 1             | WB         | 1796          |
| Max AM Headway 0:21          |                 |               |            |               | Max PM Headway 0:15          |                 |               |            |               |
| Average AM Headway 0:09      |                 |               |            |               | Average PM Headway 0:08      |                 |               |            |               |

Source: <https://www.scmtid.com/en/routes/schedule-by-stop?tripDiv> (Accessed on February 7, 2025)



The project would have a FAR of 0.913 (71,620 s.f. floor area/78,481 s.f. lot = 0.913), which meets the minimum FAR requirement.

Assembly Bill (AB) 2097 prohibits public agencies from imposing any minimum automobile parking requirements on residential, commercial, or other development projects located within half a mile of a major transit stop. The proposed project site falls within this half-mile radius and thus meets this criterion. However, for the purpose of VMT screening, the proposed parking supply would not exceed the City's Zoning Code requirements that would otherwise apply to locations not near public transit.

The project is consistent with the City of Santa Cruz General Plan land use designation. The project's density, proximity to multiple bus routes and active transportation facilities, and location within a central mixed-use area would promote the use of alternative transportation modes. Thus, the project is consistent with the 2045 Metropolitan Transportation Plan/Sustainable Communities Strategy (MTP/SCS).

The project proposes to develop an existing surface parking lot and would not reduce the number of affordable dwelling units.

Therefore, the project meets all of the criteria set forth by the City and can be screened out as a project near high-quality transit. Thus, the project would have a less-than-significant impact on VMT.




### Local Transportation Analysis

The City's Transportation Study (TS) Requirements state that discretionary projects that would generate 50 or more vehicle trips during the PM peak hour are required to prepare a TS.


Trips added to the surrounding roadway network by the proposed mixed-use development were estimated based on the trip generation rates recommended by the Institute of Transportation Engineers' (ITE) *Trip Generation Manual, 11<sup>th</sup> Edition* (see Table 2). The project trip generation estimates show that the project would generate 11 vehicle trips during the AM peak hour and 13 vehicle trips during the PM peak hour.

**Table 2**  
Project Trip Generation Estimates

| Land Use   | Size  | Daily     |       | AM Peak Hour |        |     |       |     |           | PM Peak Hour |     |       |    |     |       |
|---|-------|-----------|-------|--------------|--------|-----|-------|-----|-----------|--------------|-----|-------|----|-----|-------|
|   |       | Trip Rate | Trips | Trip Rate    | Splits |     | Trips |     | Trip Rate | Splits       |     | Trips |    |     |       |
|   |       |           |       |              | In     | Out | In    | Out |           | Total        | In  | Out   | In | Out | Total |
| <b><u>Proposed Land Uses</u></b>                                                                              |       |           |       |              |        |     |       |     |           |              |     |       |    |     |       |
| Townhomes <sup>1</sup>                                                                                        | 23 du | 7.20      | 166   | 0.48         | 25%    | 75% | 3     | 8   | 11        | 0.57         | 57% | 43%   | 7  | 6   | 13    |
| <b><u>Notes:</u></b>                                                                                          |       |           |       |              |        |     |       |     |           |              |     |       |    |     |       |
| All trip rates are from ITE <i>Trip Generation Manual, 11th Edition</i> , 2021.                               |       |           |       |              |        |     |       |     |           |              |     |       |    |     |       |
| 1 Single-Family Attached Housing (ITE Land Use 215): average trip rates in trips per dwelling unit were used. |       |           |       |              |        |     |       |     |           |              |     |       |    |     |       |

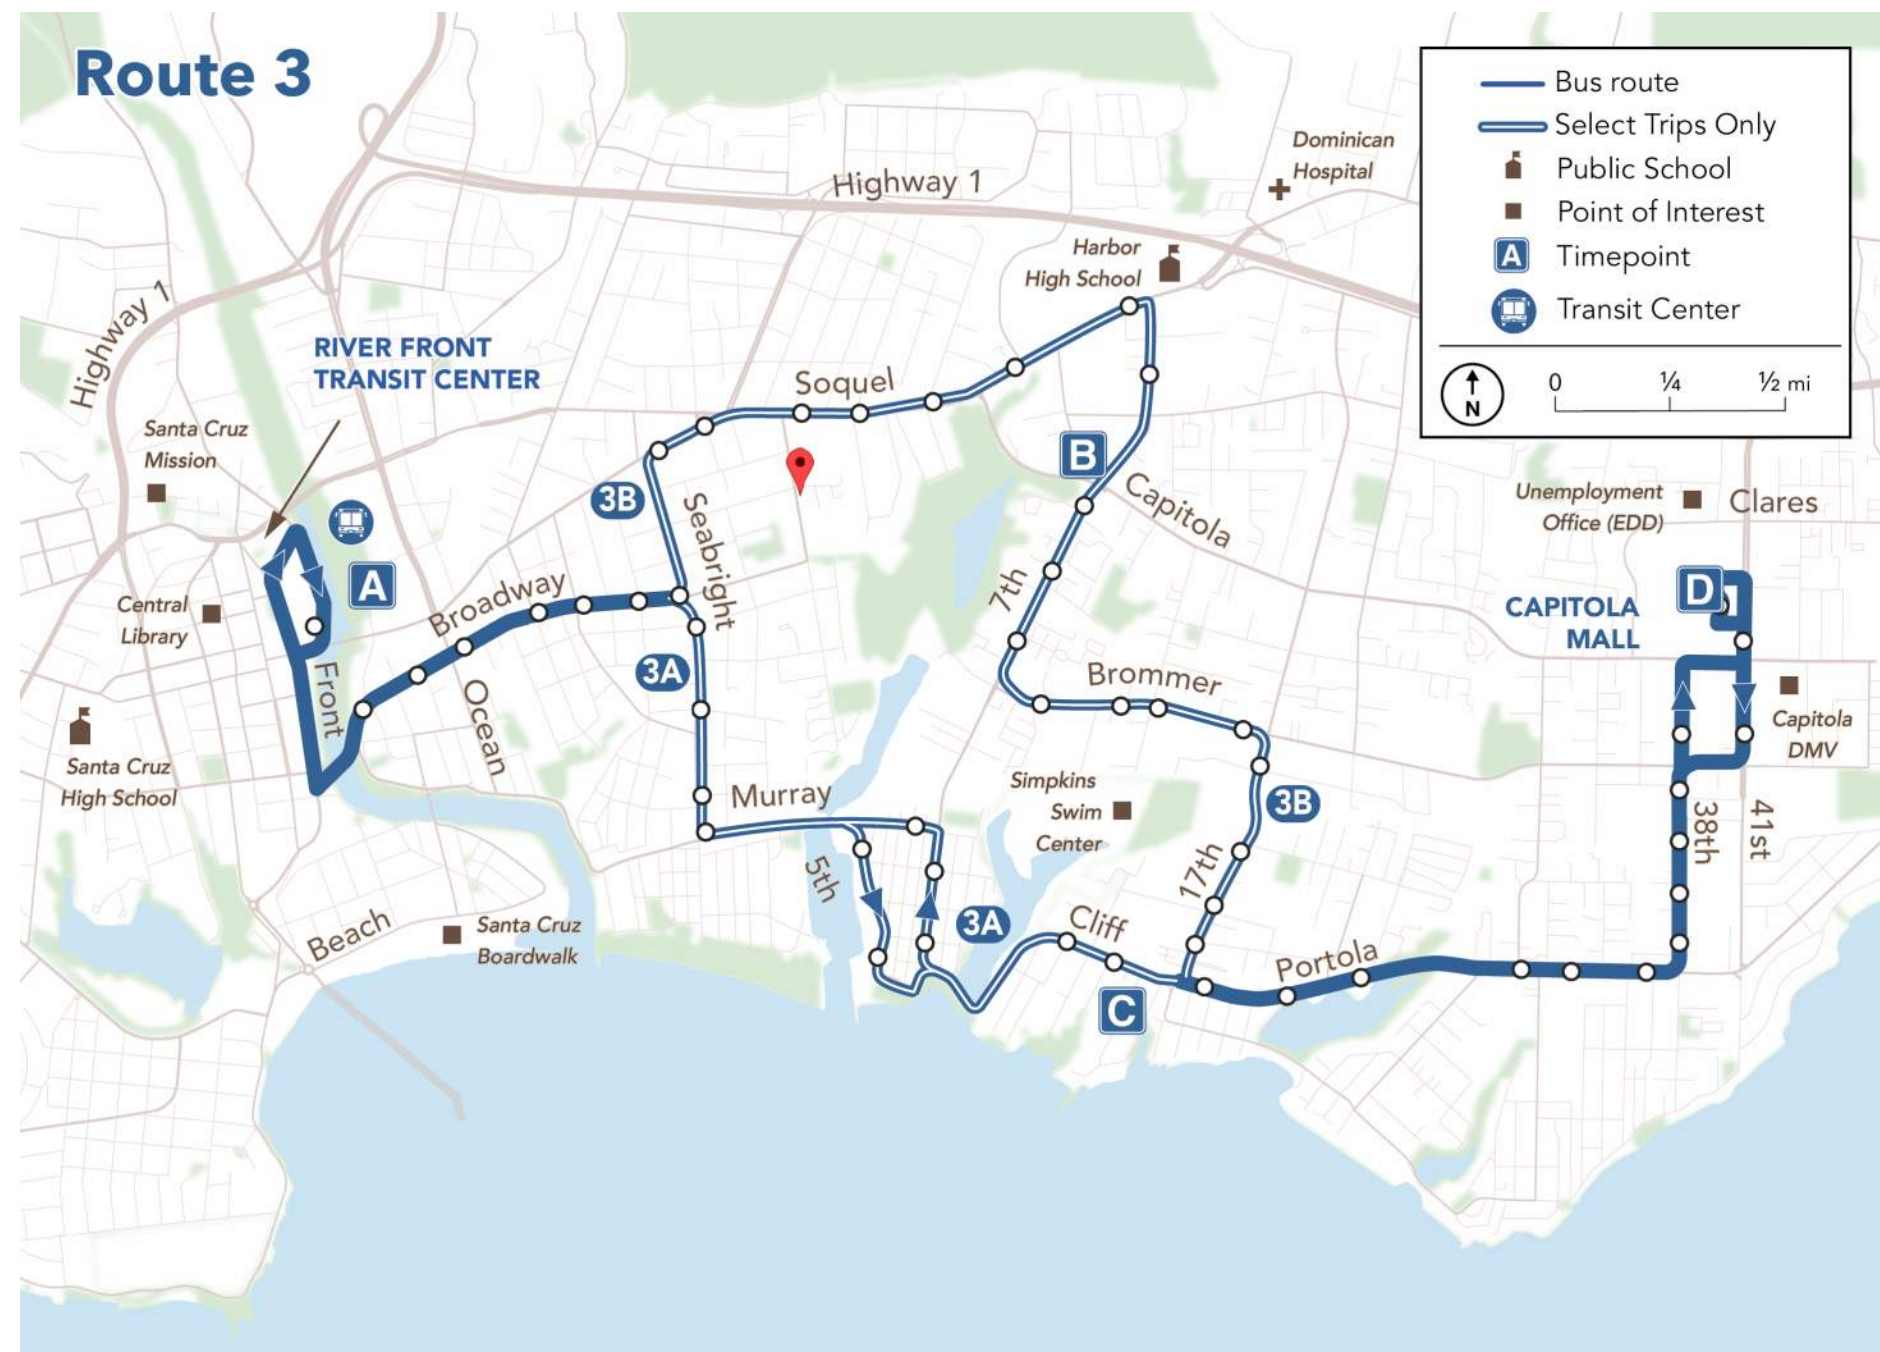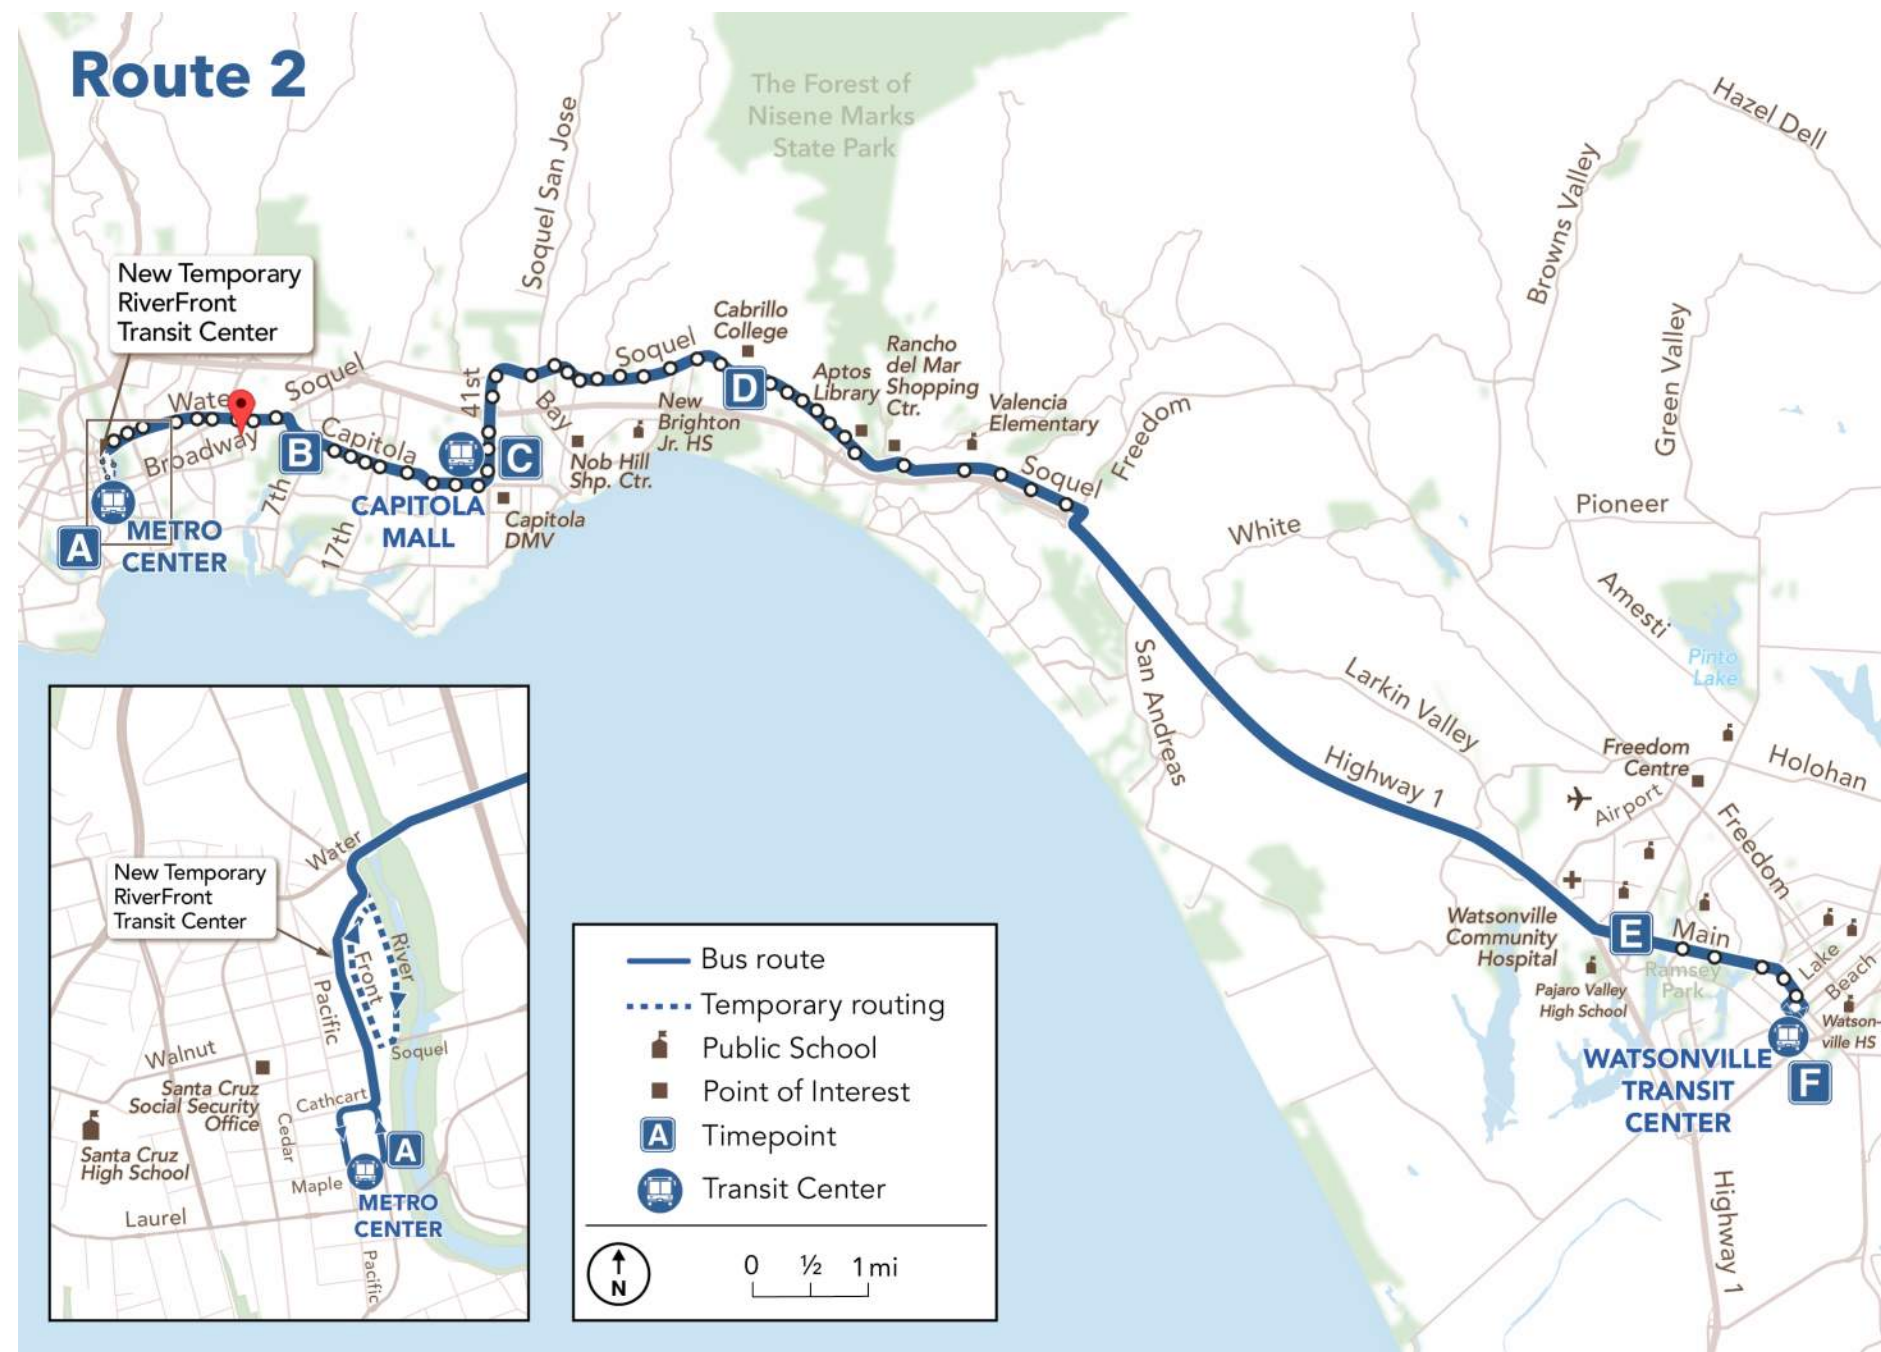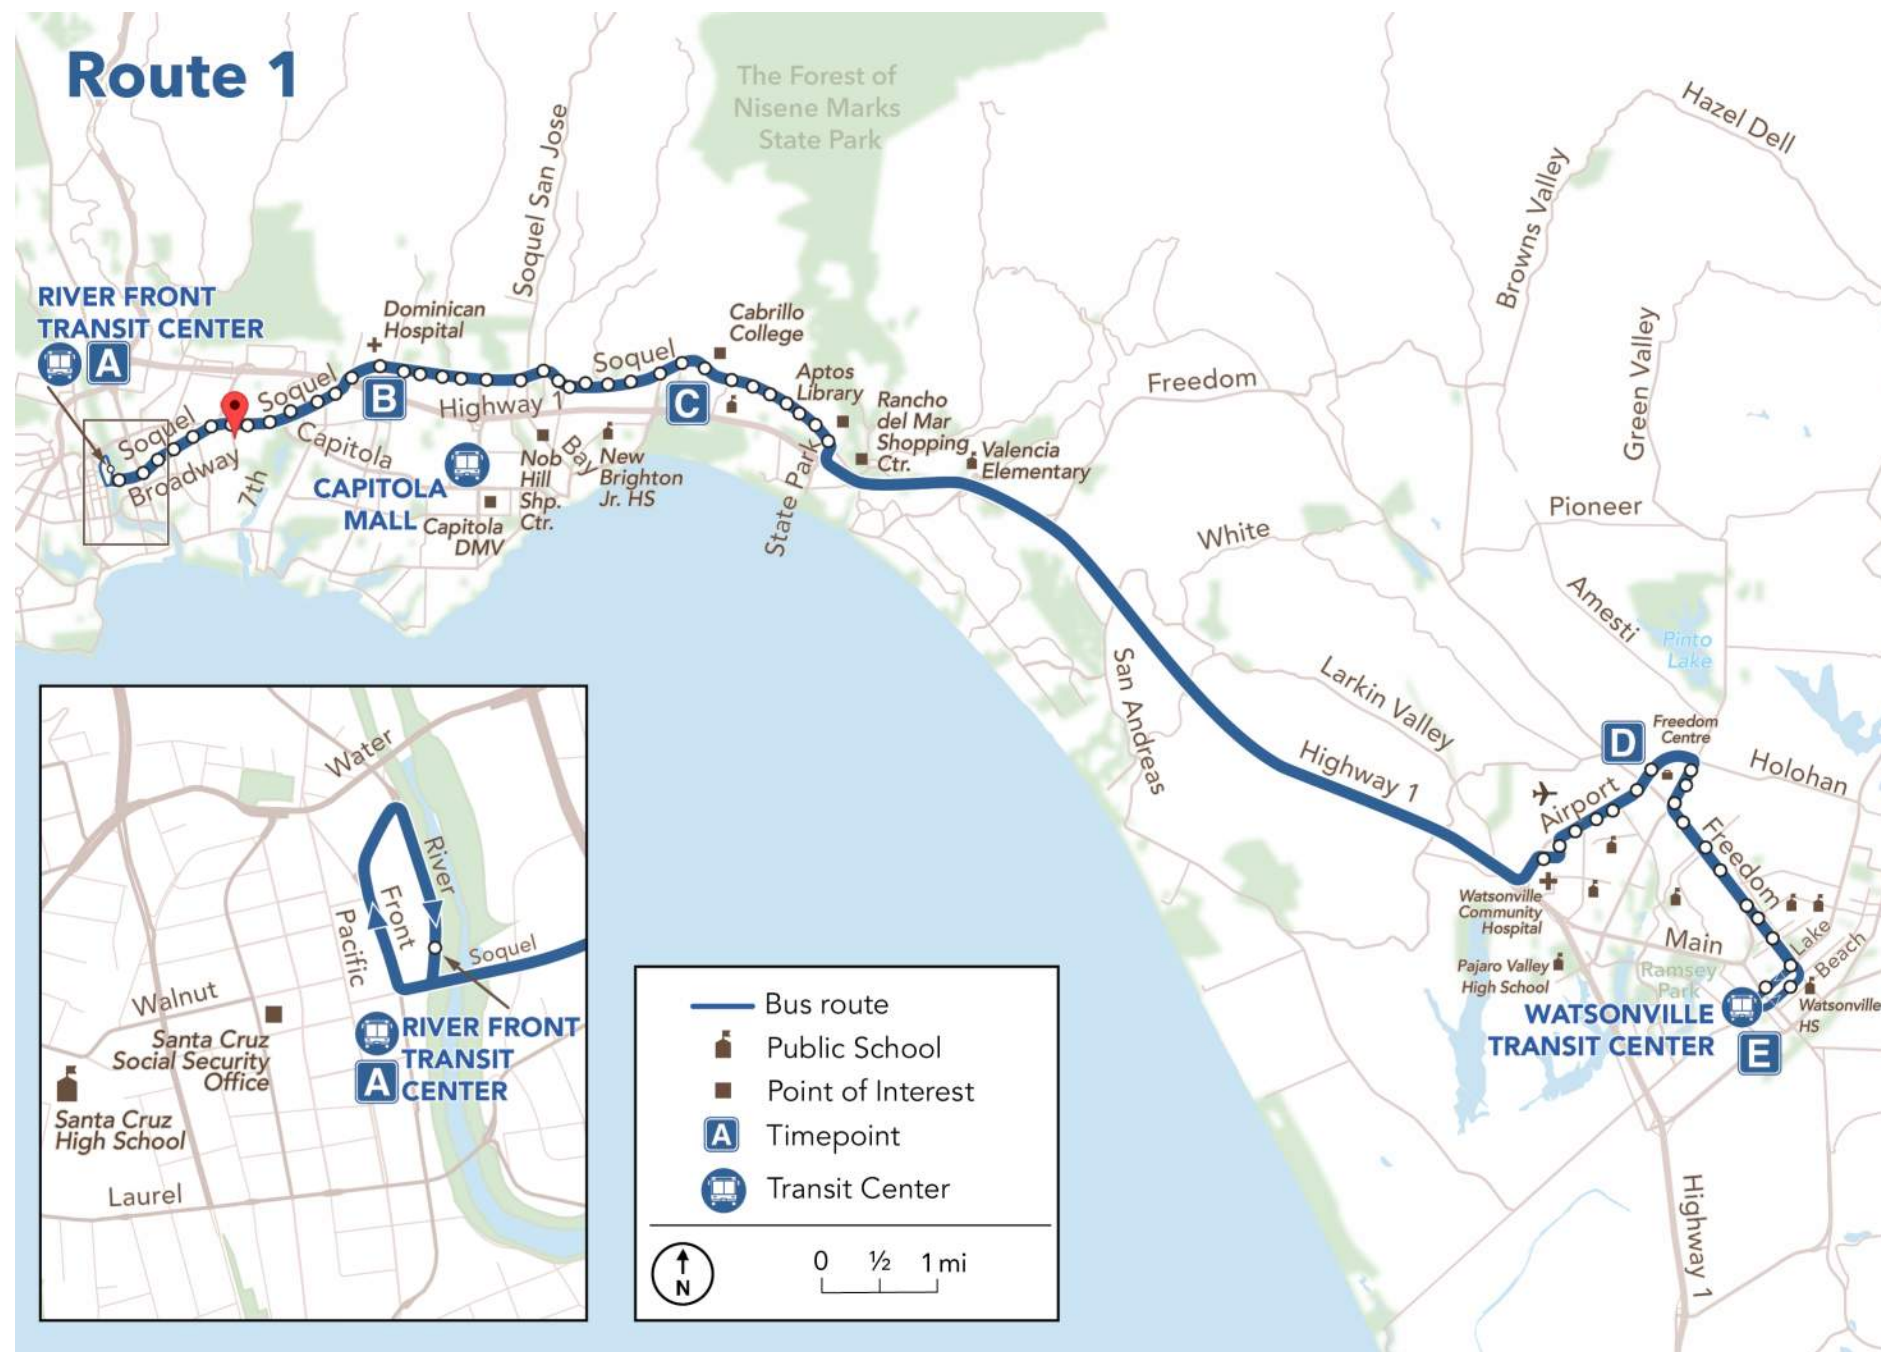



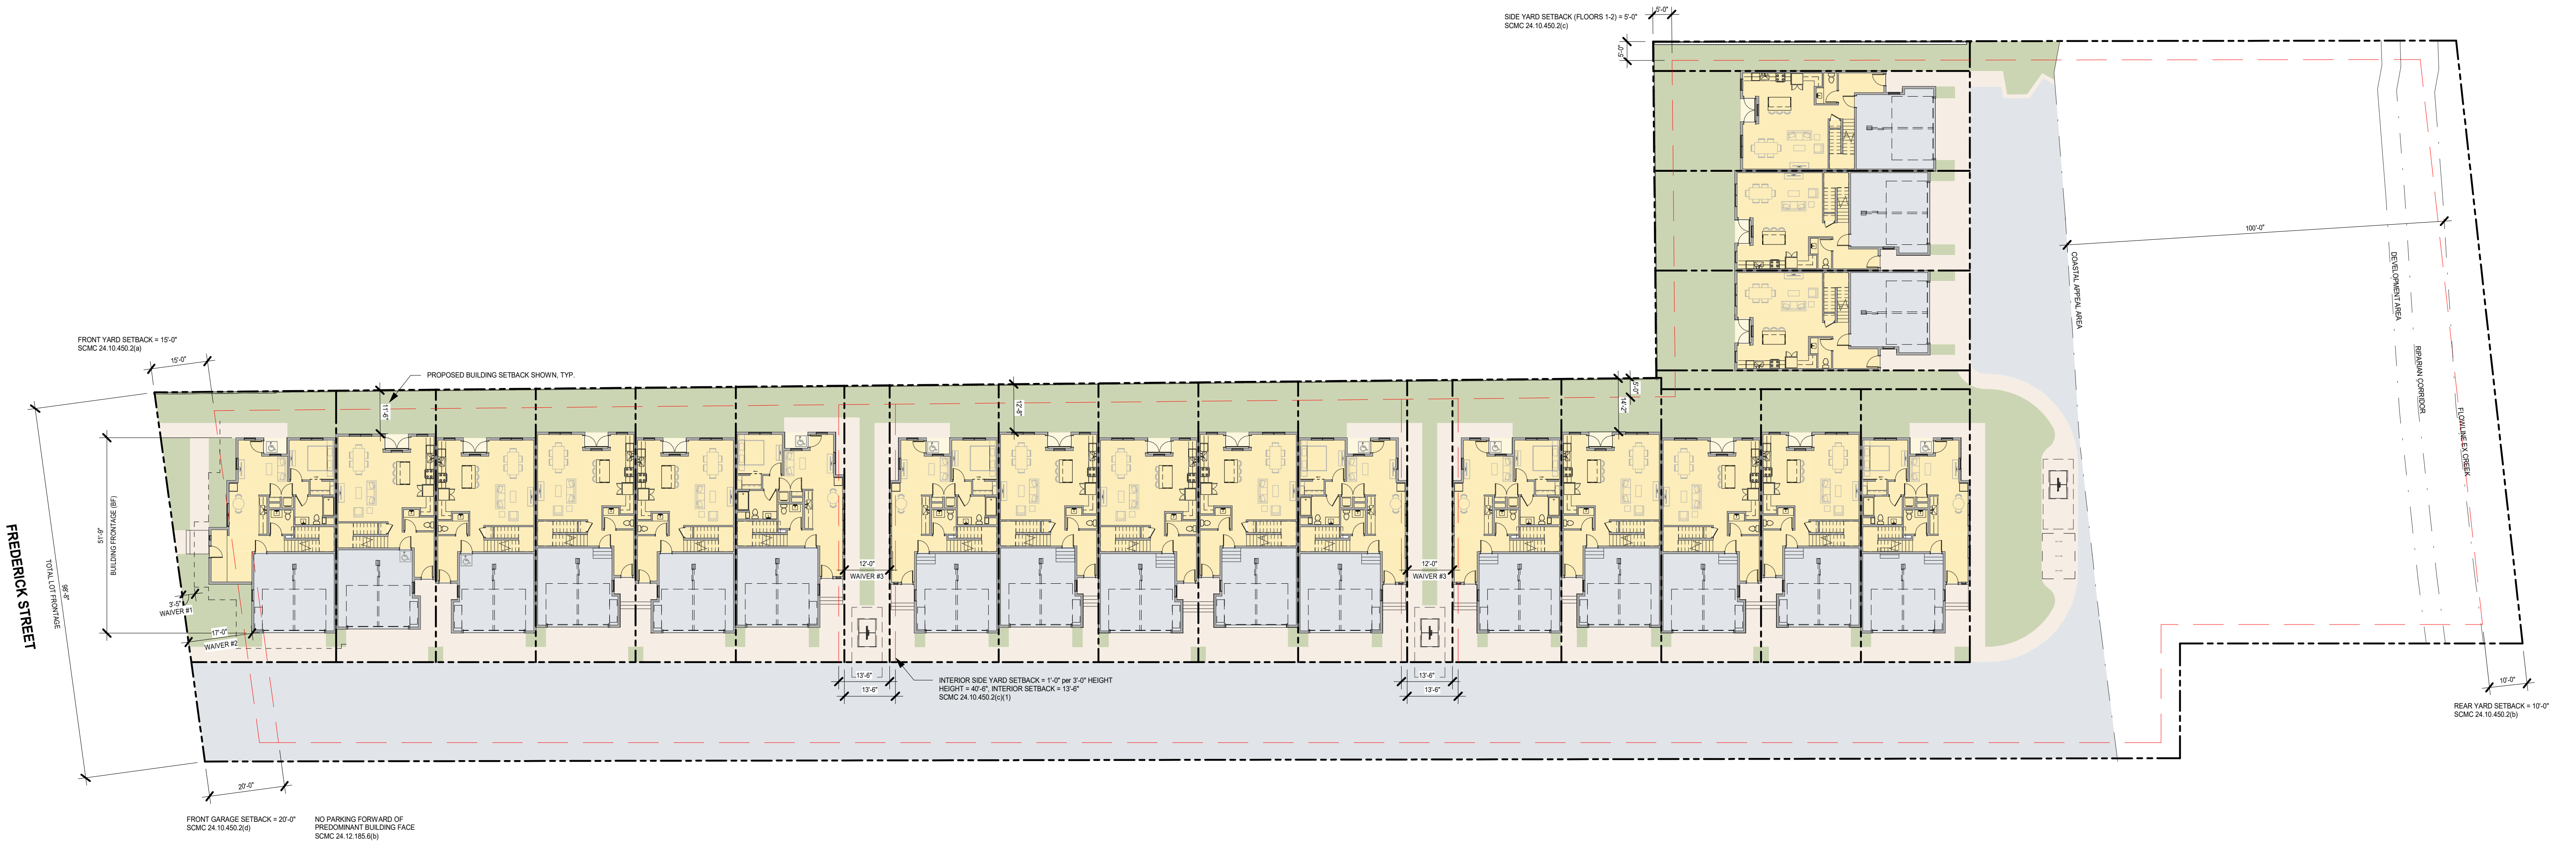













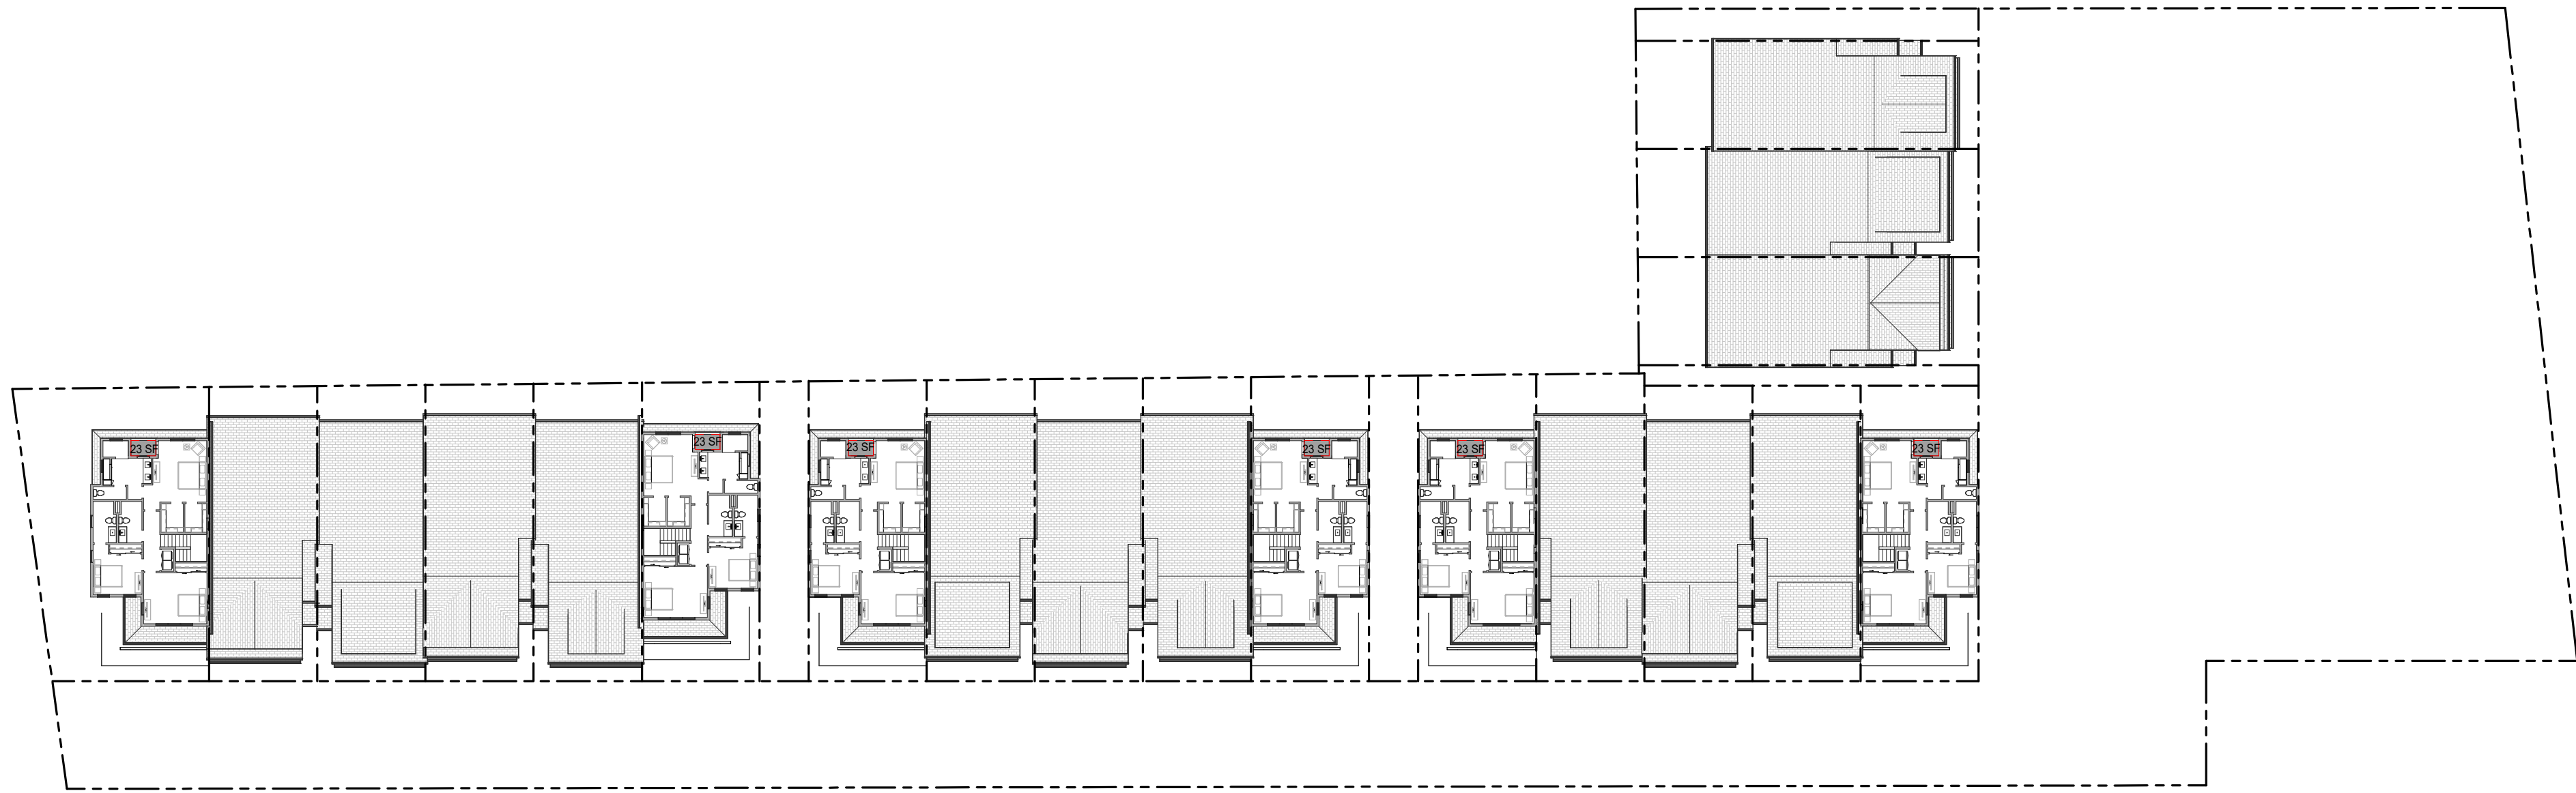


PRIVATE OPEN SPACE - FLOOR 3 3

1/32" = 1'-0"

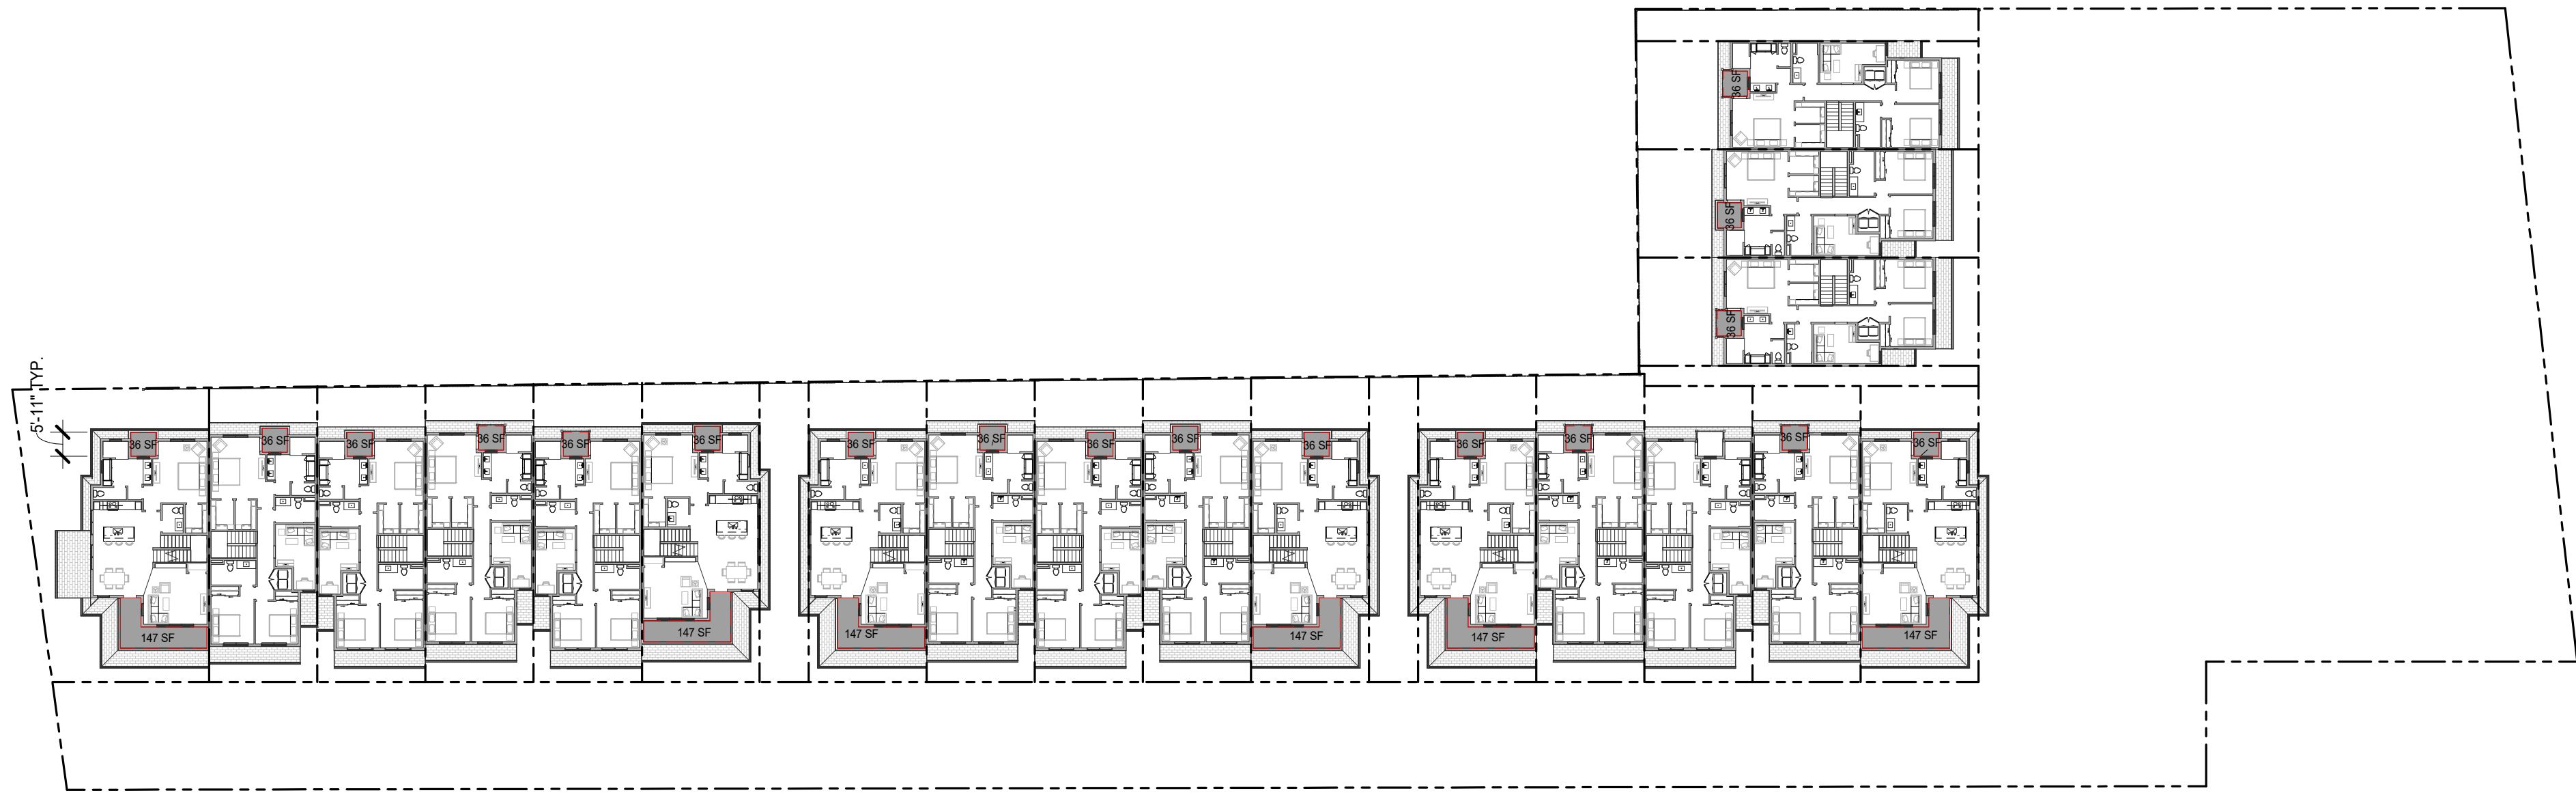

PRIVATE OPEN SPACE - FLOOR 2 2

1/32" = 1'-0"

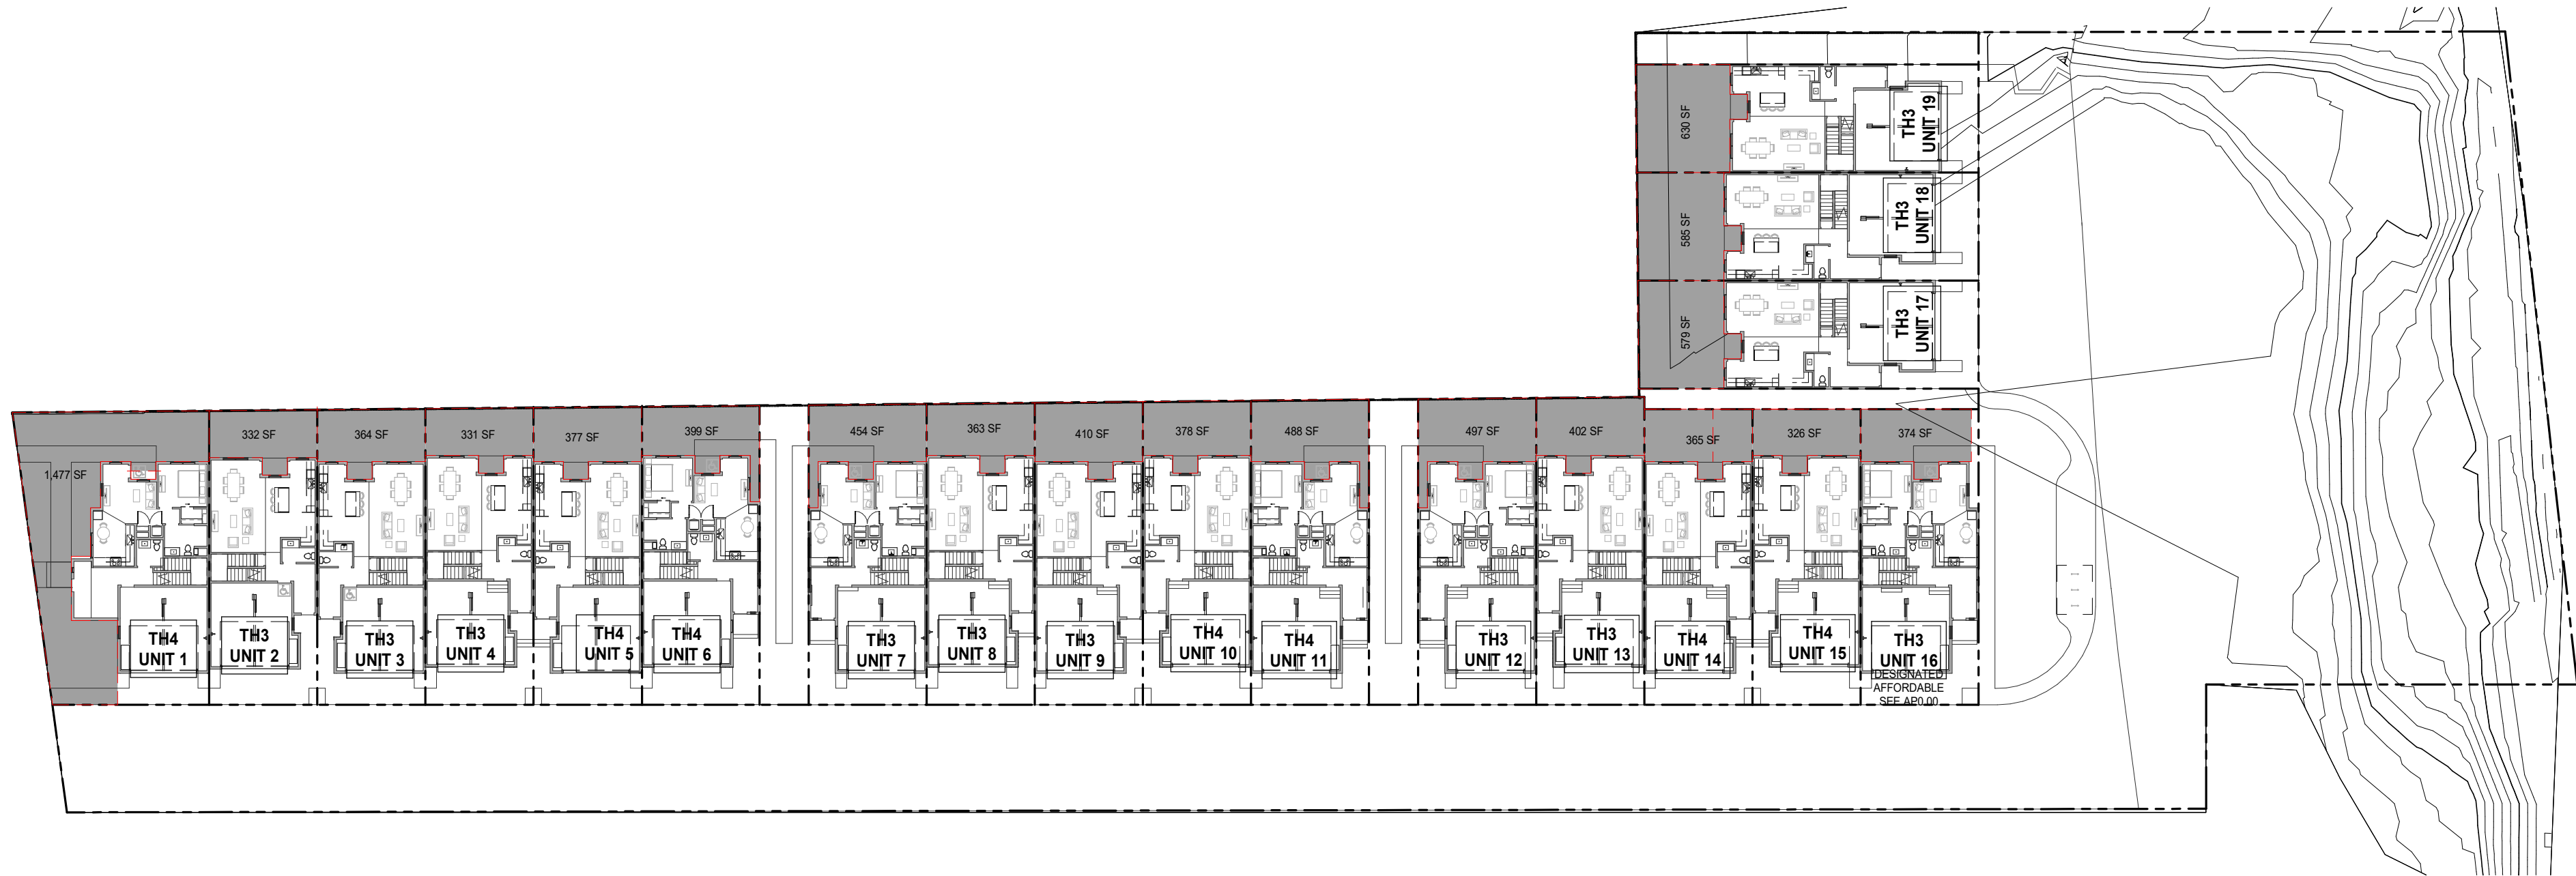

PRIVATE OPEN SPACE - FLOOR 1 1

1/32" = 1'-0"


PRIVATE OPEN SPACE CALCULATIONS

528 FREDERICK ST

REFERENCE: 08/07/26 OPEN SPACE DIAGRAMS LEVELS 1-3

| UNIT #       | UNIT TYPE | LEVEL 1 | LEVEL 2 | LEVEL 3 | UNIT TOTAL |
|--------------|-----------|---------|---------|---------|------------|
| UNIT 1       | TH4       | 1477    | 183     | 23      | 1683       |
| UNIT 2       | TH3       | 332     | 36      | -       | 368        |
| UNIT 3       | TH3       | 364     | 36      | -       | 400        |
| UNIT 4       | TH3       | 331     | 36      | -       | 367        |
| UNIT 5       | TH4       | 377     | 36      | -       | 413        |
| UNIT 6       | TH4       | 399     | 183     | 23      | 605        |
| UNIT 7       | TH3       | 454     | 183     | 23      | 660        |
| UNIT 8       | TH3       | 363     | 36      | -       | 399        |
| UNIT 9       | TH3       | 411     | 36      | -       | 447        |
| UNIT 10      | TH4       | 379     | 36      | -       | 415        |
| UNIT 11      | TH4       | 488     | 36      | -       | 524        |
| UNIT 12      | TH3       | 497     | 183     | 23      | 703        |
| UNIT 13      | TH3       | 402     | 183     | 23      | 608        |
| UNIT 14      | TH4       | 365     | 36      | -       | 401        |
| UNIT 15      | TH3       | 326     | 36      | -       | 362        |
| UNIT 16      | TH3       | 374     | 36      | -       | 410        |
| UNIT 17      | TH3       | 579     | 36      | -       | 615        |
| UNIT 18      | TH3       | 585     | 36      | -       | 621        |
| UNIT 19      | TH3       | 630     | 183     | 23      | 836        |
| SITE TOTALS  |           | 9,133   | 1,566   | 138     | 10,837     |
| SITE AVERAGE |           |         |         |         | 570        |




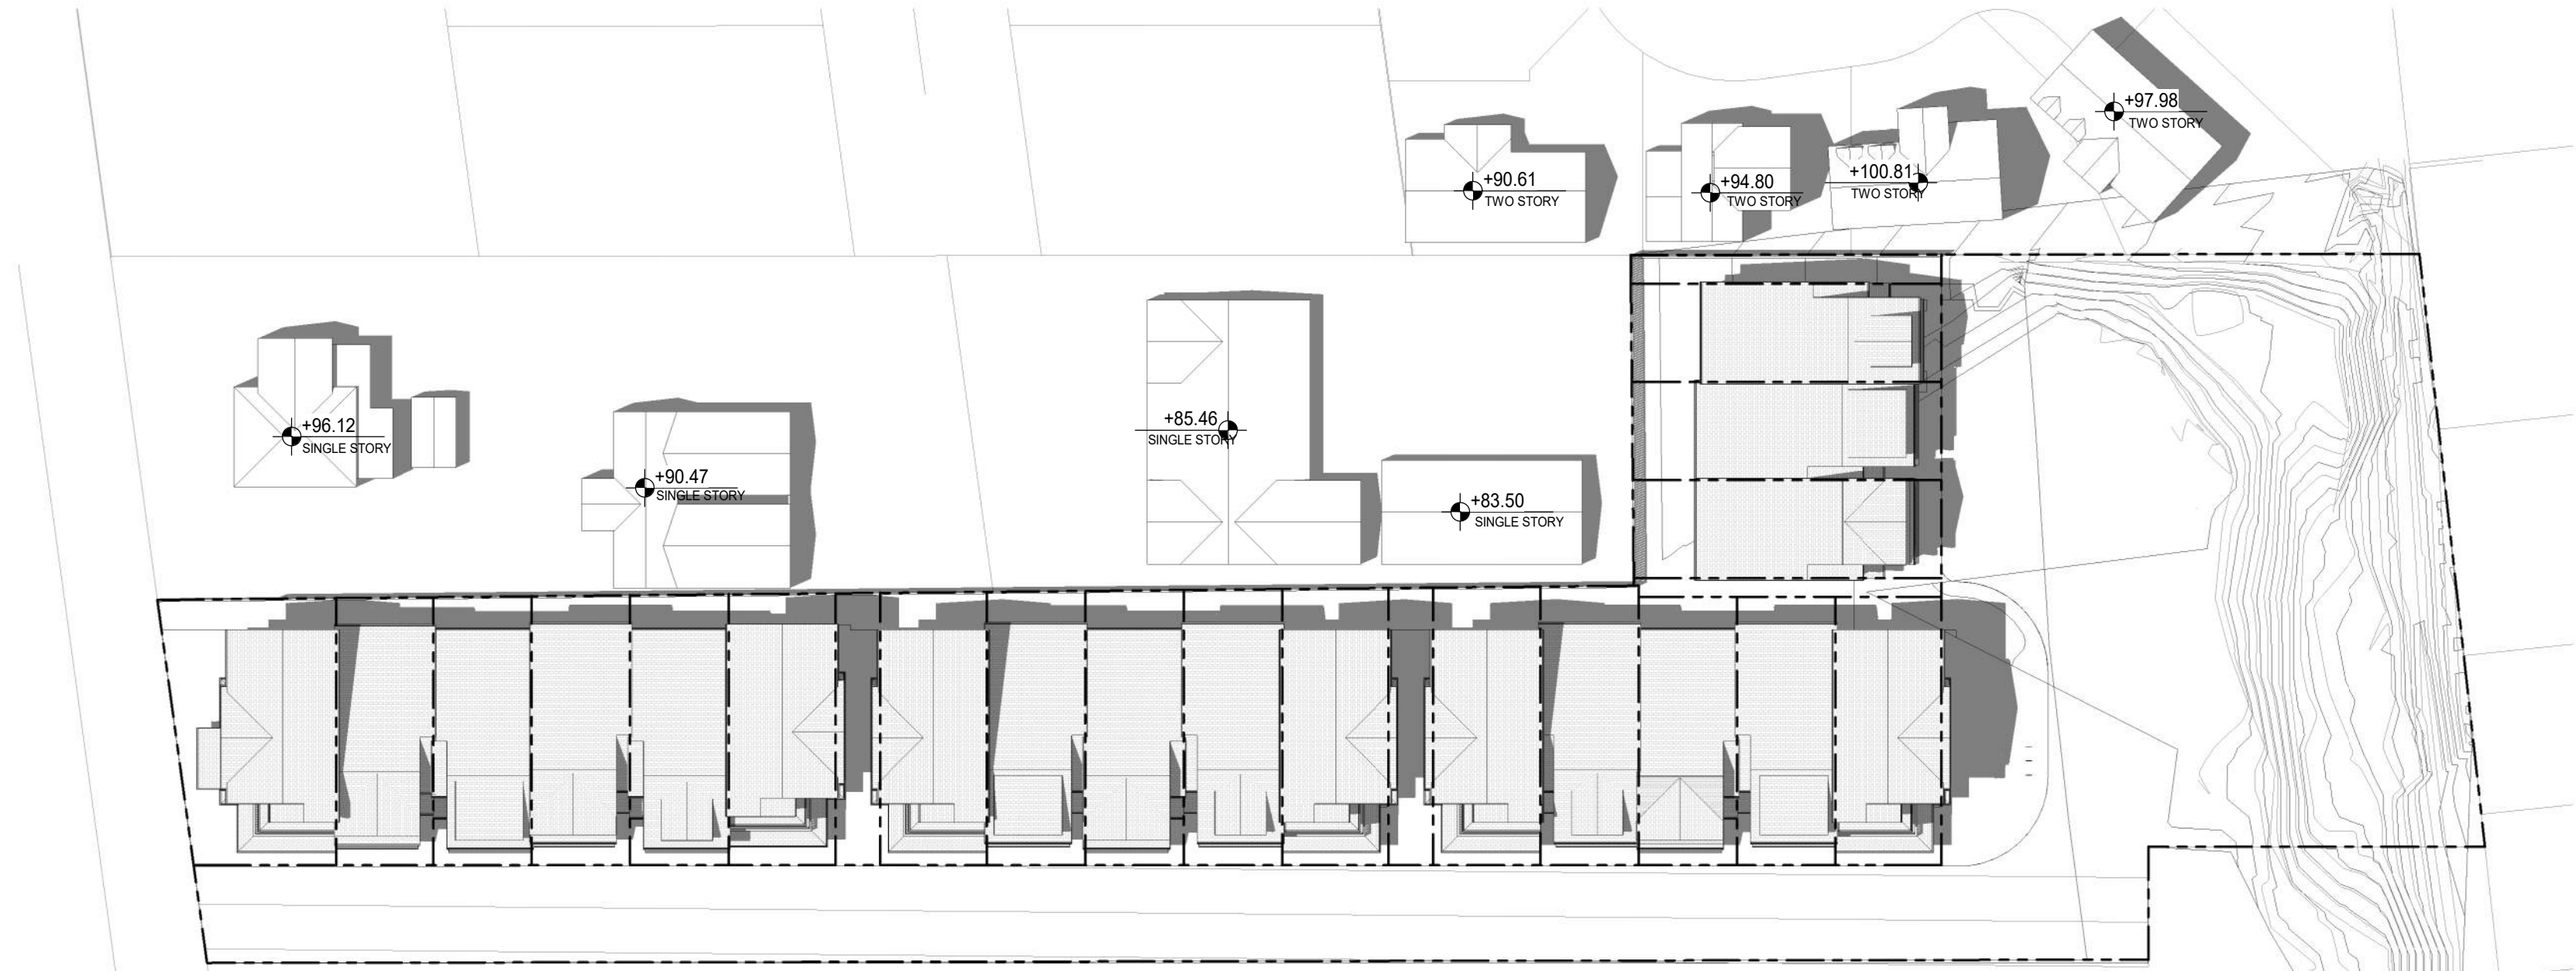

SHADOW STUDY - SUMMER SOLSTICE (6/21) 3PM 6  
1" = 40'-0"



SHADOW STUDY - WINTER SOLSTICE (12/21) 3PM 3  
1" = 40'-0"

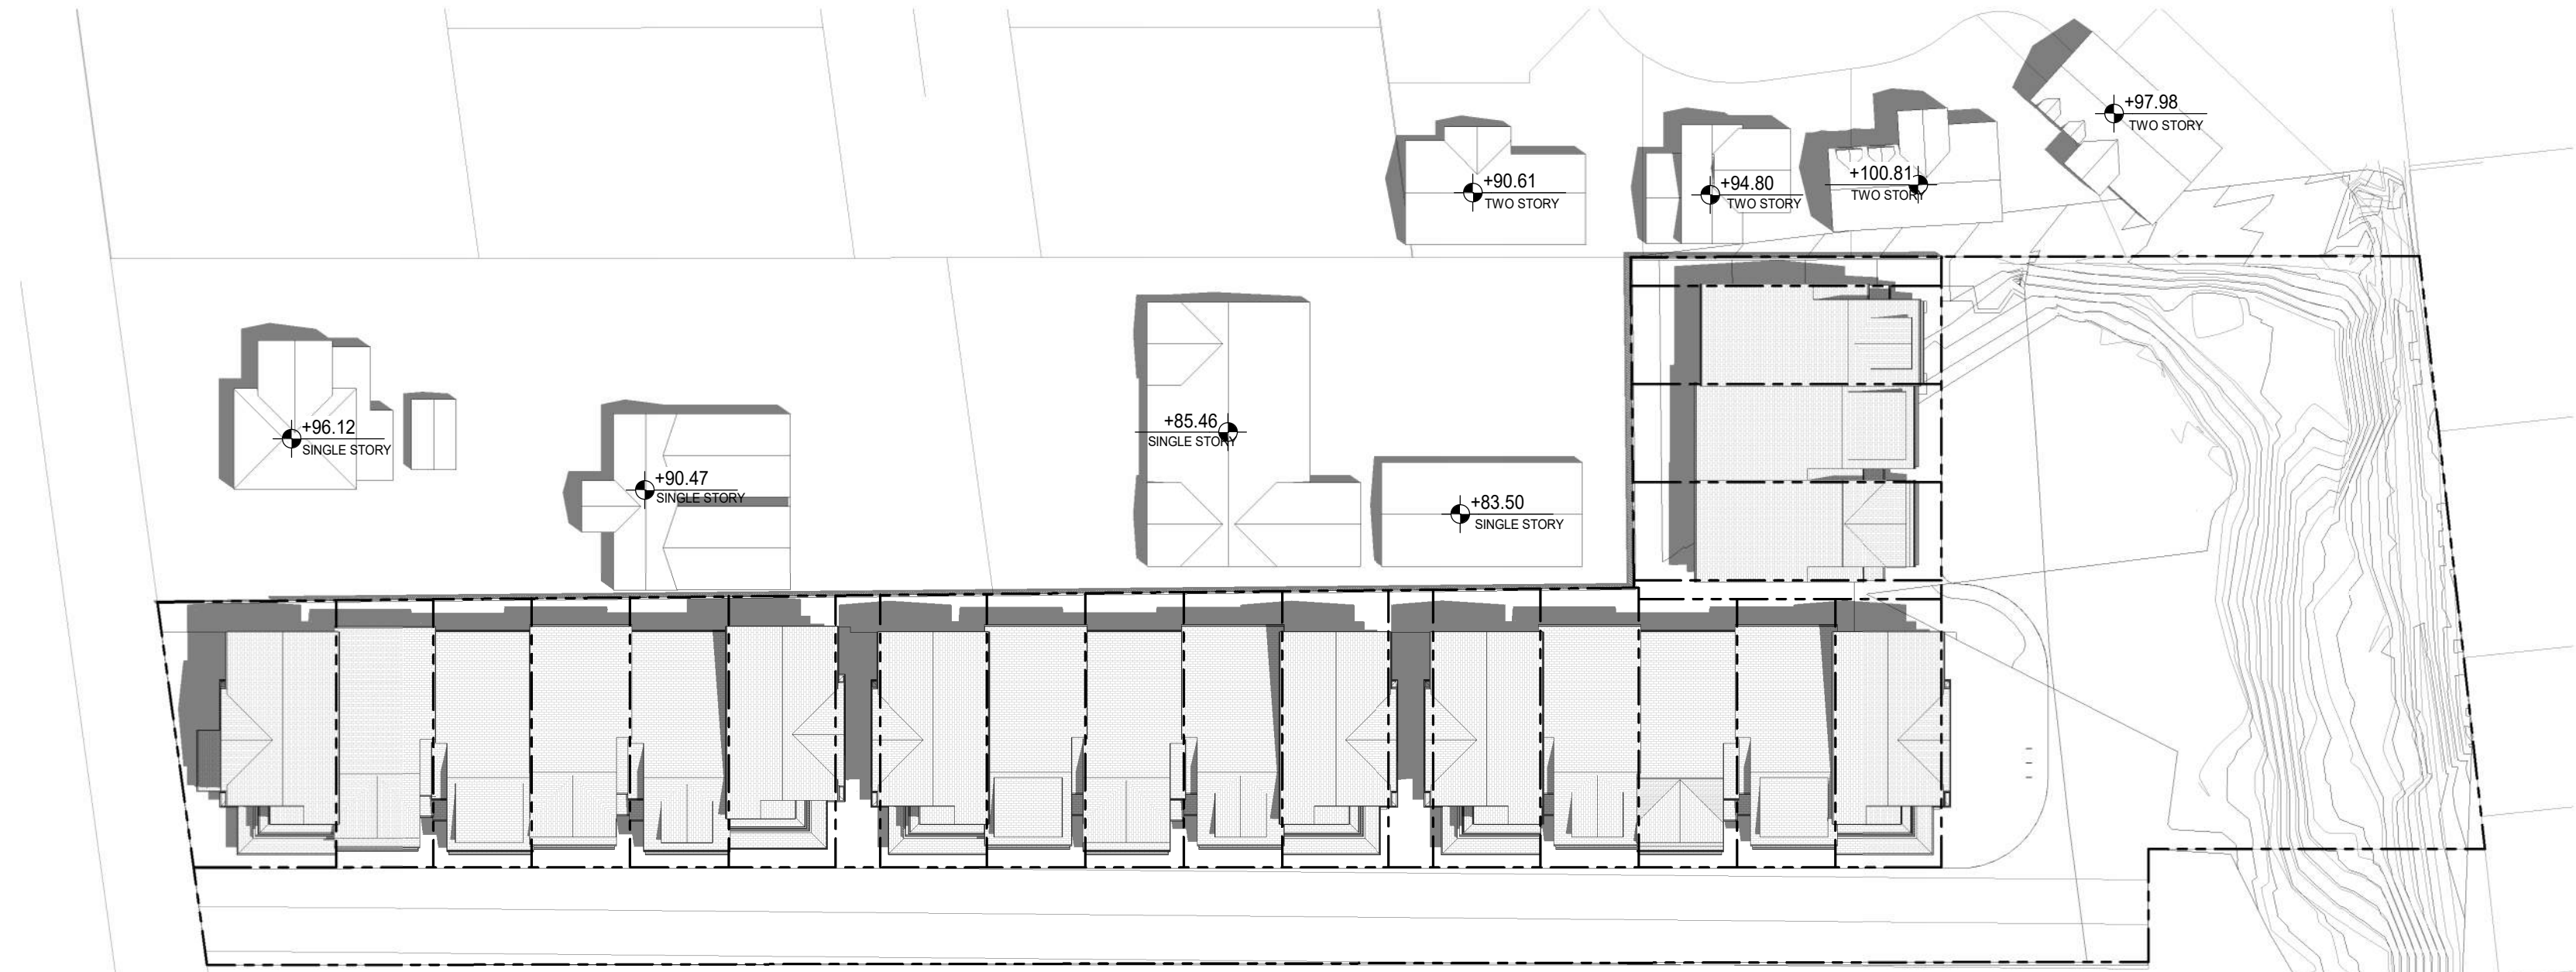


SHADOW STUDY - SUMMER SOLSTICE (6/21) 12PM 5  
1" = 40'-0"



SHADOW STUDY - WINTER SOLSTICE (12/21) 12PM 2  
1" = 40'-0"



SHADOW STUDY - SUMMER SOLSTICE (6/21) 9AM 4  
1" = 40'-0"

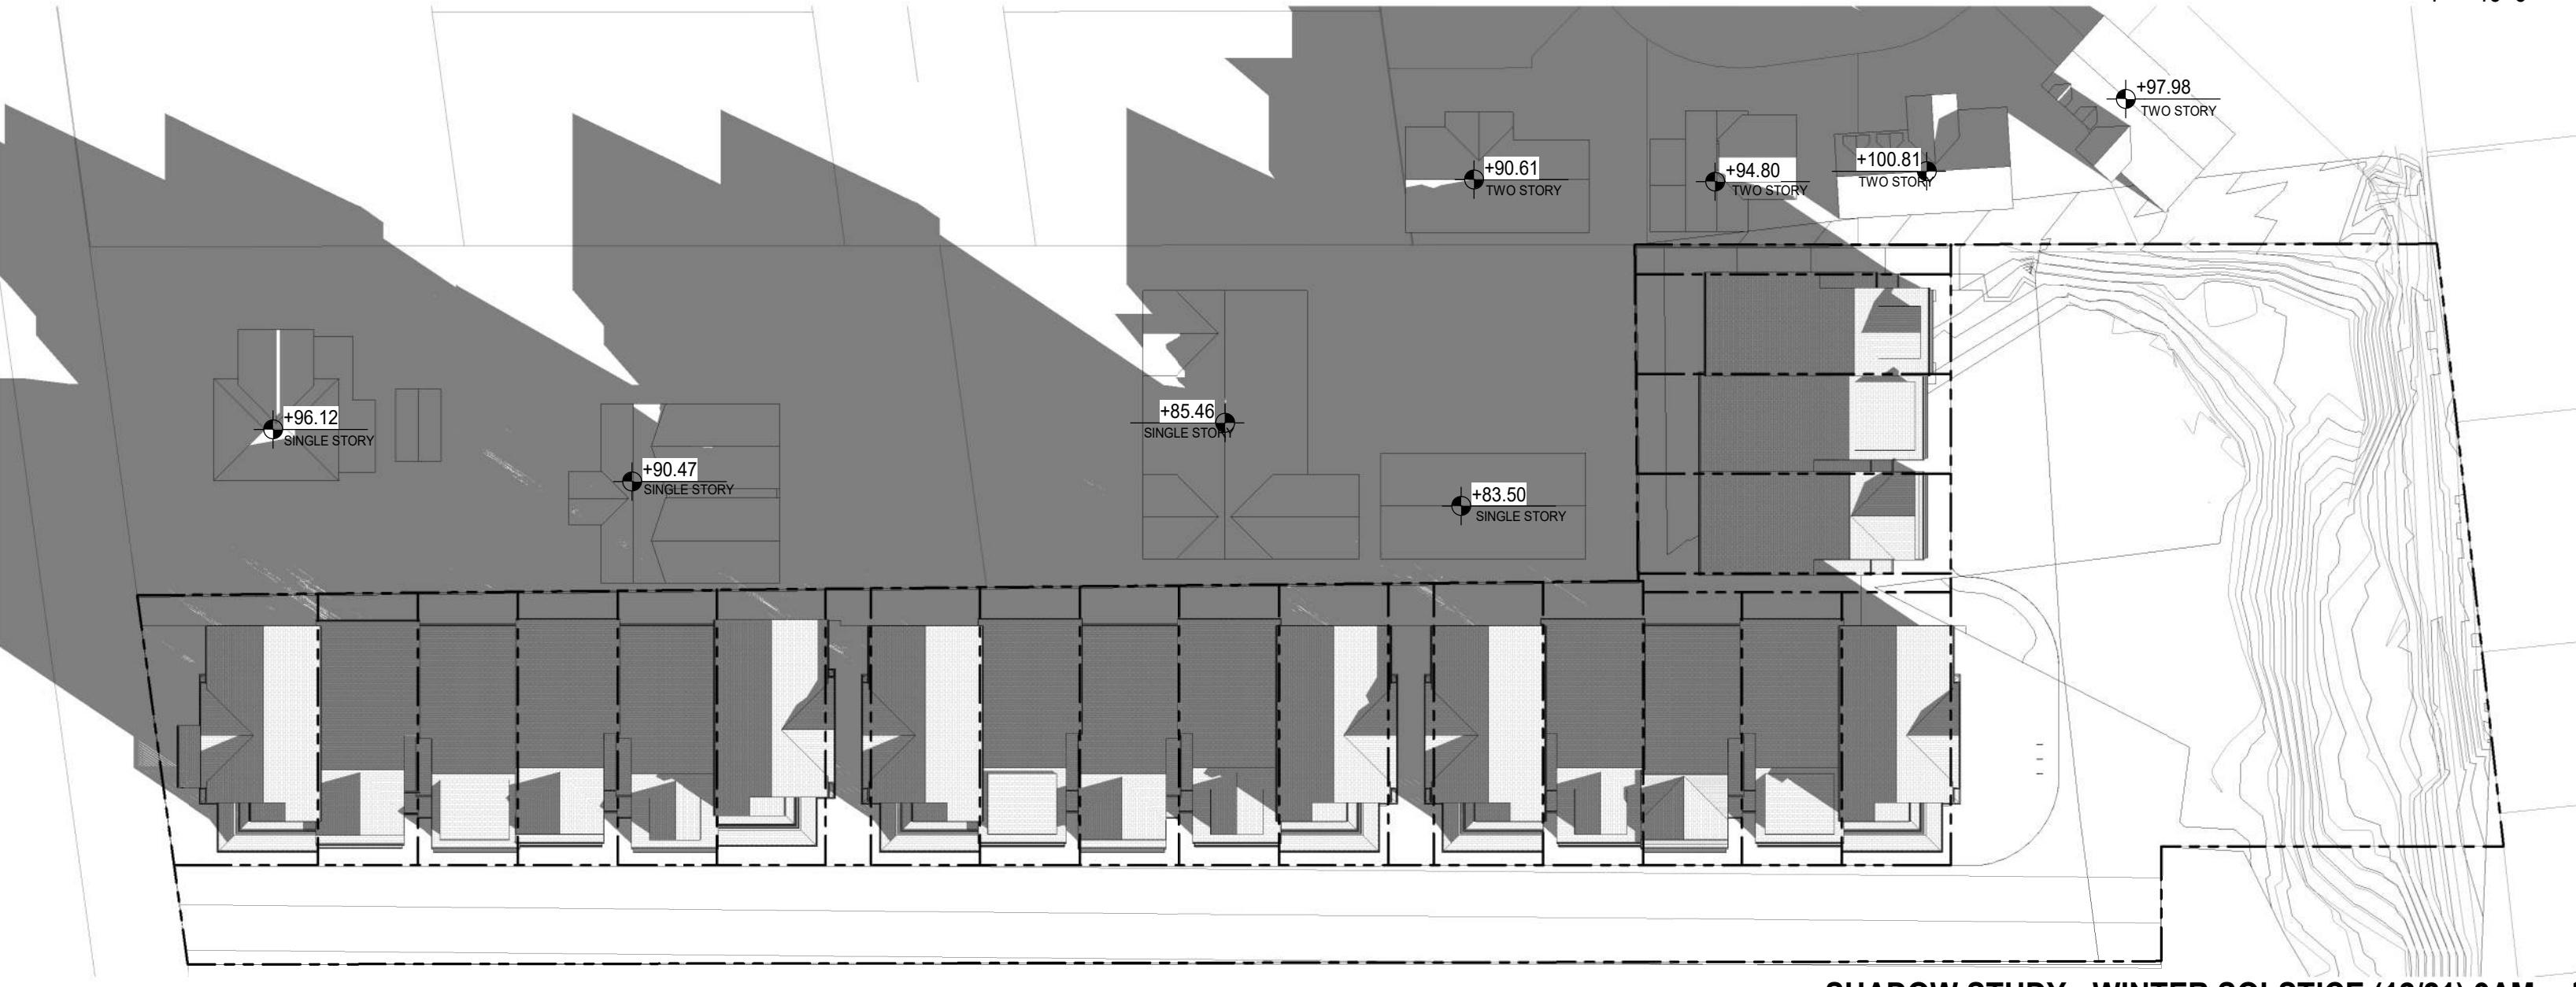

SHADOW STUDY - WINTER SOLSTICE (12/21) 9AM 1  
1" = 40'-0"





NOTE:  
OBJECTIVE DESIGN STANDARDS DETERMINED TO BE NOT APPLICABLE HAVE BEEN REMOVED FROM THE ABOVE CHECKLIST  
FOR CLARITY. PLEASE SEE SUBMITTED CHECKLIST FOR COMPLETE FORM.

Architectural elevation drawing of a two-story house. The drawing includes dimensions for the roof, walls, and windows. The roof is 46'-10" wide. The front facade has a central entrance with a small porch, flanked by windows. The side facade has a large window and a door. The drawing is labeled with dimensions: 46'-10" (roof width), 24'-0" (side wall height), 10'-11" (side wall height), 10'-0" (side wall height), 11'-4" (side wall width), 27'-6" (front porch width), 12'-11" (front porch width), 51'-8" (total front width), 10'-11" (front wall height), 9'-5" (front wall height), 10'-0" (front wall height), 11'-4" (front wall width), 27'-6" (front wall width), 12'-11" (front wall width), 51'-8" (total front width).

FULLY SHIELDED WALL  
 SCONCE AT GARAGES  
 RECESSED DOWNLIGHT  
 AT UNIT ENTRIES  
 ALL EXTERIOR LUMINAIRES TO BE INSTALLED <15'-0" ABOVE ADJACENT GRADE


NOTE:  
 1. ALL EXTERIOR LUMINAIRES 1,200 LUMENS MAX.  
 2. ALL EXTERIOR LUMINAIRES 3000 K MAX.  
 3. ALL EXTERIOR LUMINAIRES TO BE INSTALLED <15'-0" ABOVE ADJACENT GRADE

BUILDING ARTICULATION DIAGRAM 2



FRONTAGE ROOF FORM DIAGRAM 1



TENTATIVE MAP  
FOR  
528 FREDERICK STREET  
SANTA CRUZ, CALIFORNIA

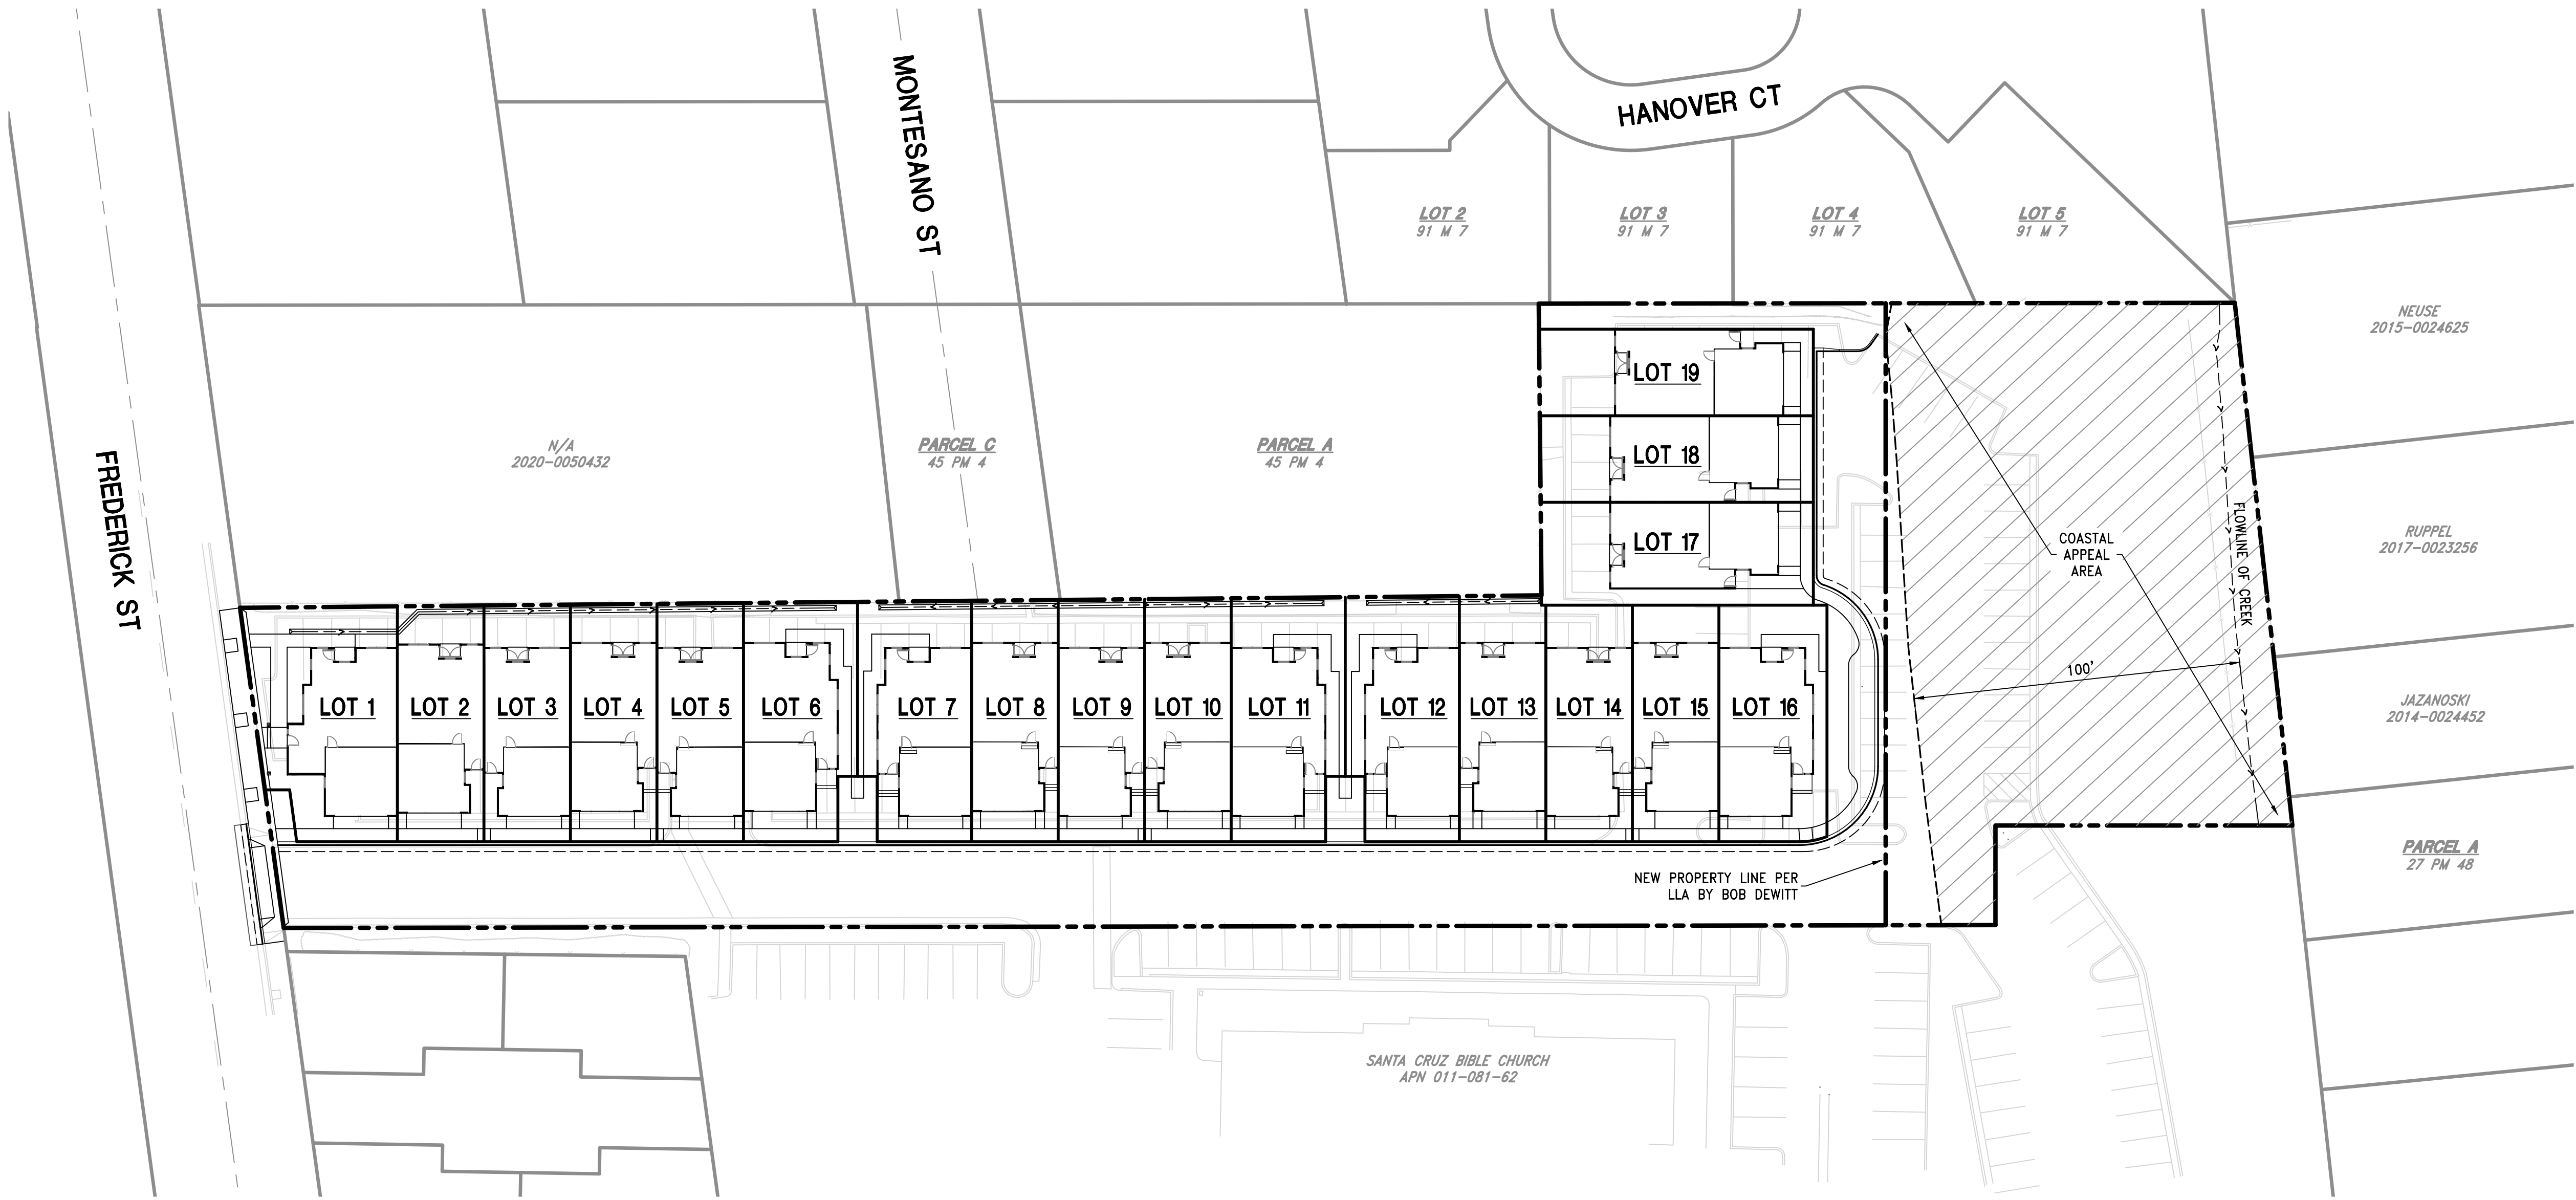

SITE PLAN  
SCALE: 1" = 30'

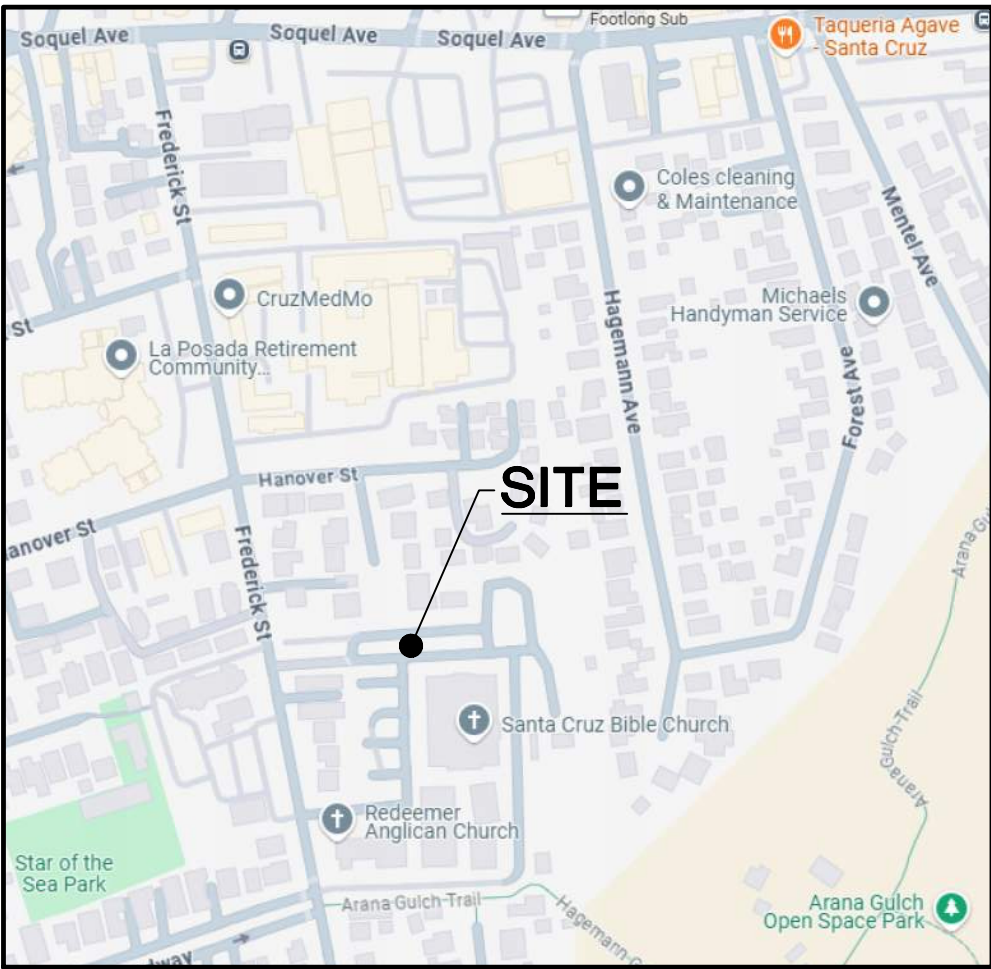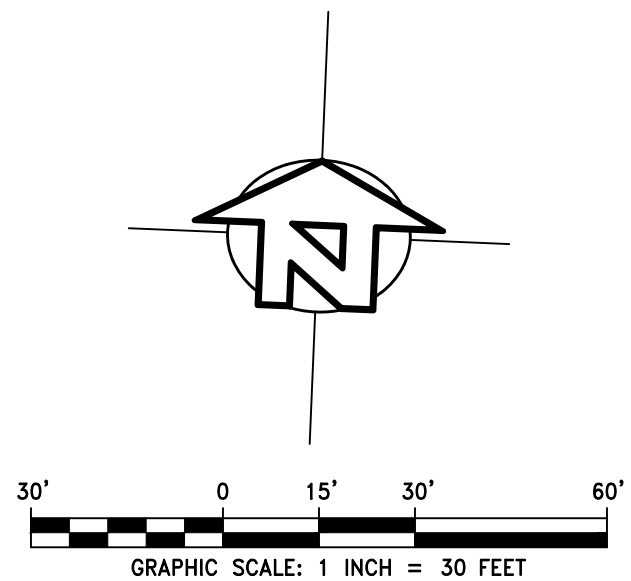

VICINITY MAP  
N.T.S.

**GEOTECHNICAL ENGINEER**  
GEOTECHNICAL INVESTIGATIVE REPORT PREPARED FOR THIS PROJECT WAS OBTAINED FROM GEOCON CONSULTANTS, INC., PROJECT NO. E9446-04-01, DATED DECEMBER, 2024.

**SURVEY**  
SURVEY FOR THIS PROJECT WAS OBTAINED FROM GY LAND SURVEYING, JOB NO. V24109, DATED DECEMBER 02, 2024.

**BENCHMARK**  
THE BENCHMARK FOR THIS SURVEY IS CITY IF SANTA CRUZ BENCHMARK D6-23, WHICH IS A 7/8" BRASS TAG, LOCATED ON THE WEST SIDE OF FREDERICK STREET AT THE STAR OF THE SEA CHAPEL.  
ELEVATION = 70.34 FEET      DATUM = NAVD88

**BASIS OF BEARINGS**  
THE BASIS OF BEARINGS FOR THIS SURVEY IS BETWEEN MONUMENTS FOUND ALONG THE EASTERLY LINE OF FREDERICK STREET, AS SHOWN ON THAT MAP FILED IN VOLUME 139 OF MAPS, AT PAGE 40, SANTA CRUZ COUNTY RECORDS.  
BASIS OF BEARINGS = N10°09'36"W

**GENERAL DATA**

|                     |   |
|---------------------|---|
| MAP PREPARED BY:    | IFLAND ENGINEERS<br>1509 SEABRIGHT AVENUE, SUITE A2<br>SANTA CRUZ, CA 95062<br>(831) 426-5313<br>CONTACT: JON IFLAND  |
| OWNER & SUBDIVIDER: | PALISADE BUILDERS<br>900 E. HAMILTON AVENUE, SUITE 140<br>CAMPBELL, CA 95008<br>(408) 429-7700<br>CONTACT: MATT EATON |
| APN:                | 011-081-62 (PORTION)                                                                                                  |
| EXISTING USE:       | PARKING FOR SANTA CRUZ BIBLE CHURCH                                                                                   |
| PROPOSED USE:       | (19) TOWNHOUSE LOTS & COMMON AREA                                                                                     |
| EXISTING ZONING:    | RL - MULTIPLE RESIDENTIAL LOW                                                                                         |
| WATER SUPPLY:       | CITY OF SANTA CRUZ   |
| SANITARY SEWER:     | CITY OF SANTA CRUZ   |
| STORM DRAIN:        | CITY OF SANTA CRUZ   |
| TOTAL ACREAGE:      | 58,820 SQUARE FEET / 1.35± ACRES                                                                                      |

| INDEX OF CIVIL SHEETS |                                        |
|-----------------------|----------------------------------------|
| SHEET NO.             | DESCRIPTION                            |
| TM1.0 - TM1.1         | TENTATIVE MAP                          |
| C0.0 - C0.2           | EXISTING CONDITIONS PLANS              |
| C1.0 - C1.2           | PRELIMINARY DEMOLITION PLANS           |
| C2.0 - C2.2           | PRELIMINARY GRADING AND DRAINAGE PLANS |
| C3.0 - C3.2           | PRELIMINARY UTILITY PLANS              |
| C4.0 - C4.3           | PRELIMINARY EROSION CONTROL PLANS      |
| C5.0                  | PRELIMINARY STORMWATER CONTROL PLAN    |

NOT FOR CONSTRUCTION

1509 SEABRIGHT AVE SUITE A2  
SANTA CRUZ, CA 95062  
TEL (831) 426-5313  
www.iflandengineers.com

**IFLAND ENGINEERS**  
CIVIL ENGINEERING ■ LAND PLANNING ■ STRUCTURAL DESIGN

TENTATIVE MAP - COVER SHEET

**528 FREDERICK STREET**

SANTA CRUZ, CALIFORNIA

APN 011-081-62 (PORTION)

DESIGN DEVELOPMENT

DATE 06/09/2025

DESIGN IEI

SHEET

**TM1.0**

JOB NO. 24026



STAFF

REVISION

DATE



I:\\_PROJECTS\2024\24026 PALM DWGS\1 - DD PHASE\TM1-1-TENT.dwg 19Aug26 08:26:48 AM JimHland ©IFLAND ENGINEERS, INC.

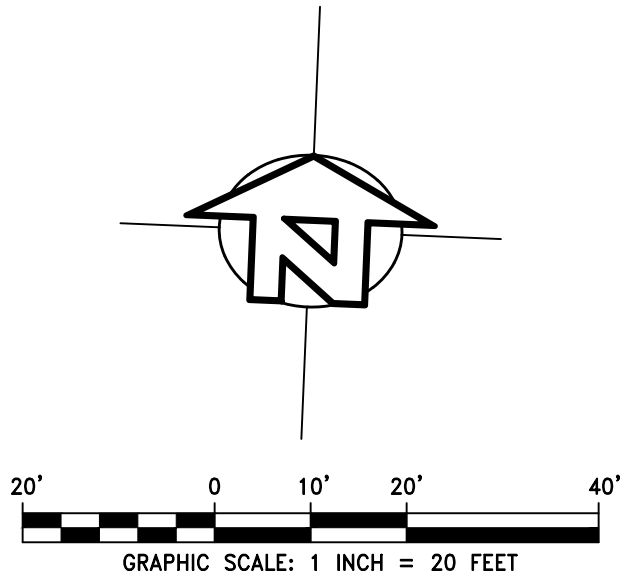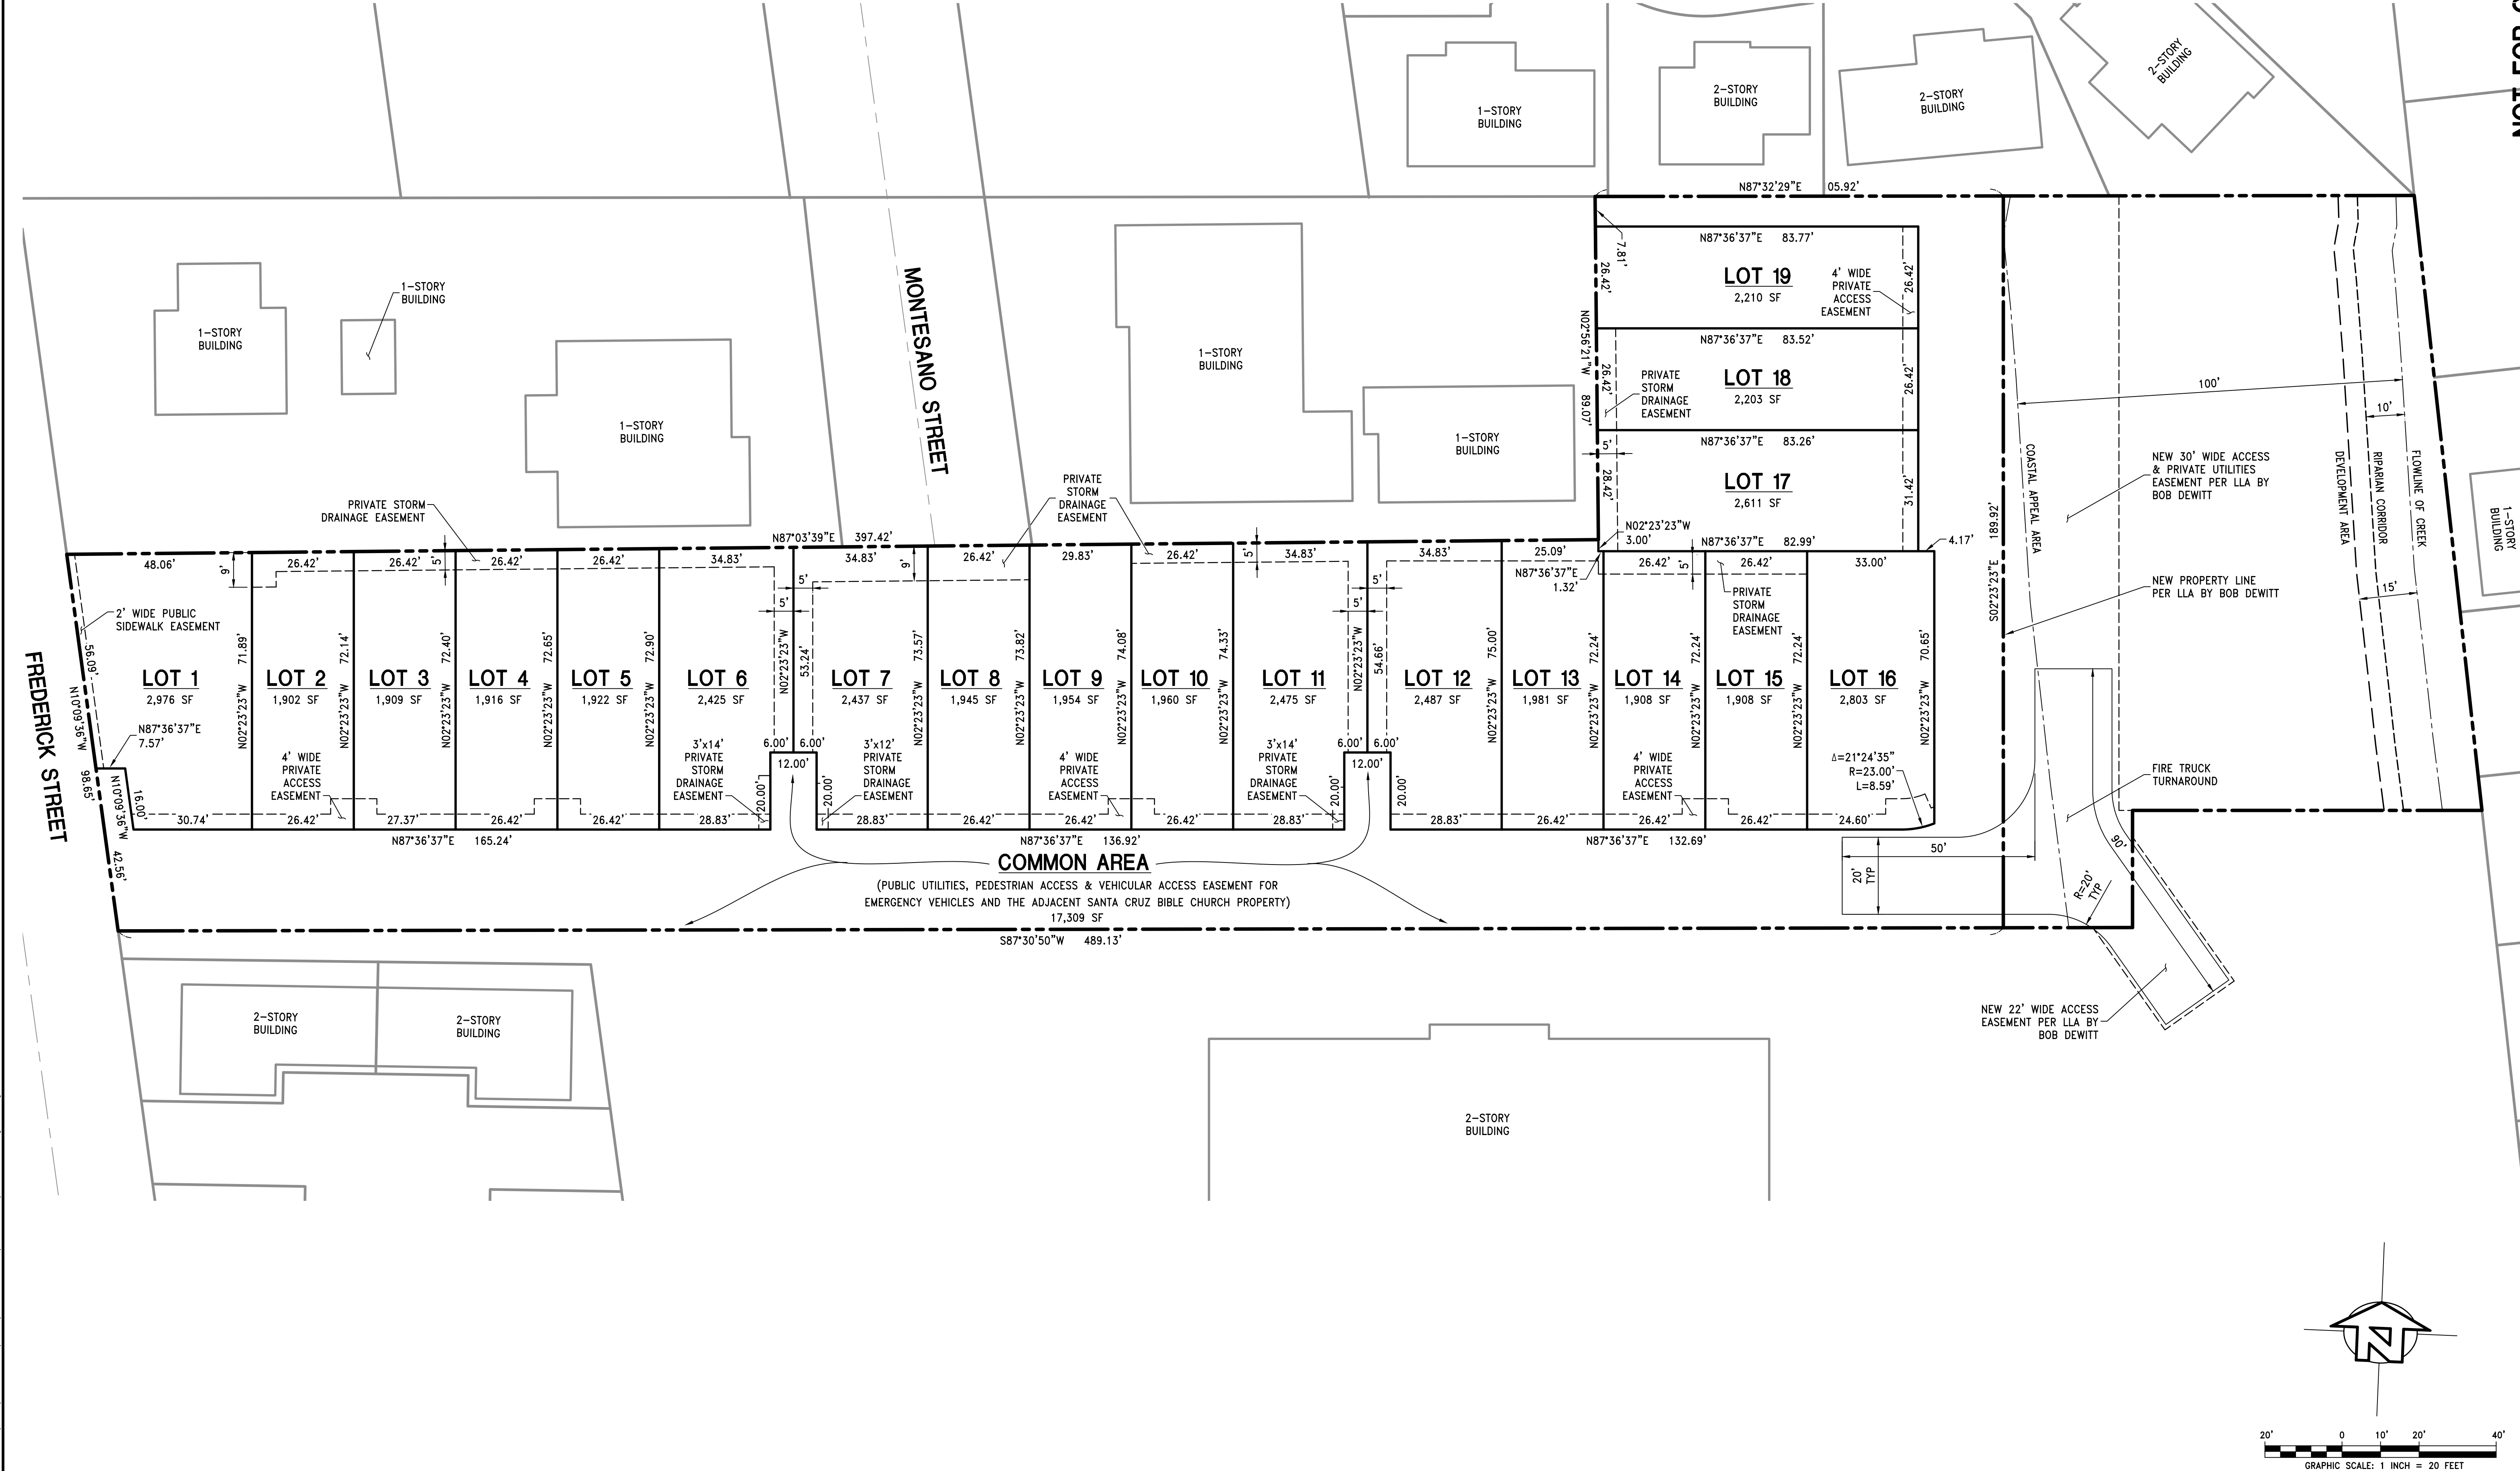


NOT FOR CONSTRUCTION

|                                                                           |  |                                 |  |               |  |
|---------------------------------------------------------------------------|--|---------------------------------|--|---------------|--|
| TENTATIVE MAP                                                             |  | APN 011-081-62 (PORTION)        |  | SHEET         |  |
| 528 FREDERICK STREET                                                      |  | DESIGN DEVELOPMENT              |  | TM1.1         |  |
| SANTA CRUZ, CALIFORNIA                                                    |  | DATE 06/09/2025                 |  | JOB NO. 24026 |  |
| JFLAND ENGINEERS                                                          |  | DESIGN IEI                      |  | DRAWN STAFF   |  |
| CIVIL ENGINEERING • LAND PLANNING • STRUCTURAL DESIGN                     |  | www.jflandengineers.com         |  | BY            |  |
| 1508 SEABRIGHT AVE SUITE A2<br>SANTA CRUZ, CA 95062<br>TEL (831) 426-5318 |  | STAFF REVIEW COMMENTS           |  | DATE          |  |
|                                                                           |  | 3. ROUND 3 PLAN REVIEW COMMENTS |  | 06/19/2025    |  |
|                                                                           |  | 2. ROUND 2 PLAN REVIEW COMMENTS |  | 06/17/2025    |  |
|                                                                           |  | 1. ROUND 1 PLAN REVIEW COMMENTS |  | 06/17/2025    |  |
|                                                                           |  | REVISION                        |  |               |  |



I:\\_PROJECTS\2024\24026 PALM DWGS\1 - DD PHASE\_DD PHASE\CO-C-EXIST.dwg 19Aug25 08:27:23 AM JimIland © IFLAND ENGINEERS, INC.

ALL DRAWINGS AND WRITTEN MATERIAL APPEARING HEREIN CONSTITUTE ORIGINAL AND UNREPRODUCED WORK OF IFLAND ENGINEERS, INC. AND MAY NOT BE REPRODUCED OR MODIFIED WITHOUT THE WRITTEN CONSENT OF IFLAND ENGINEERS, INC.

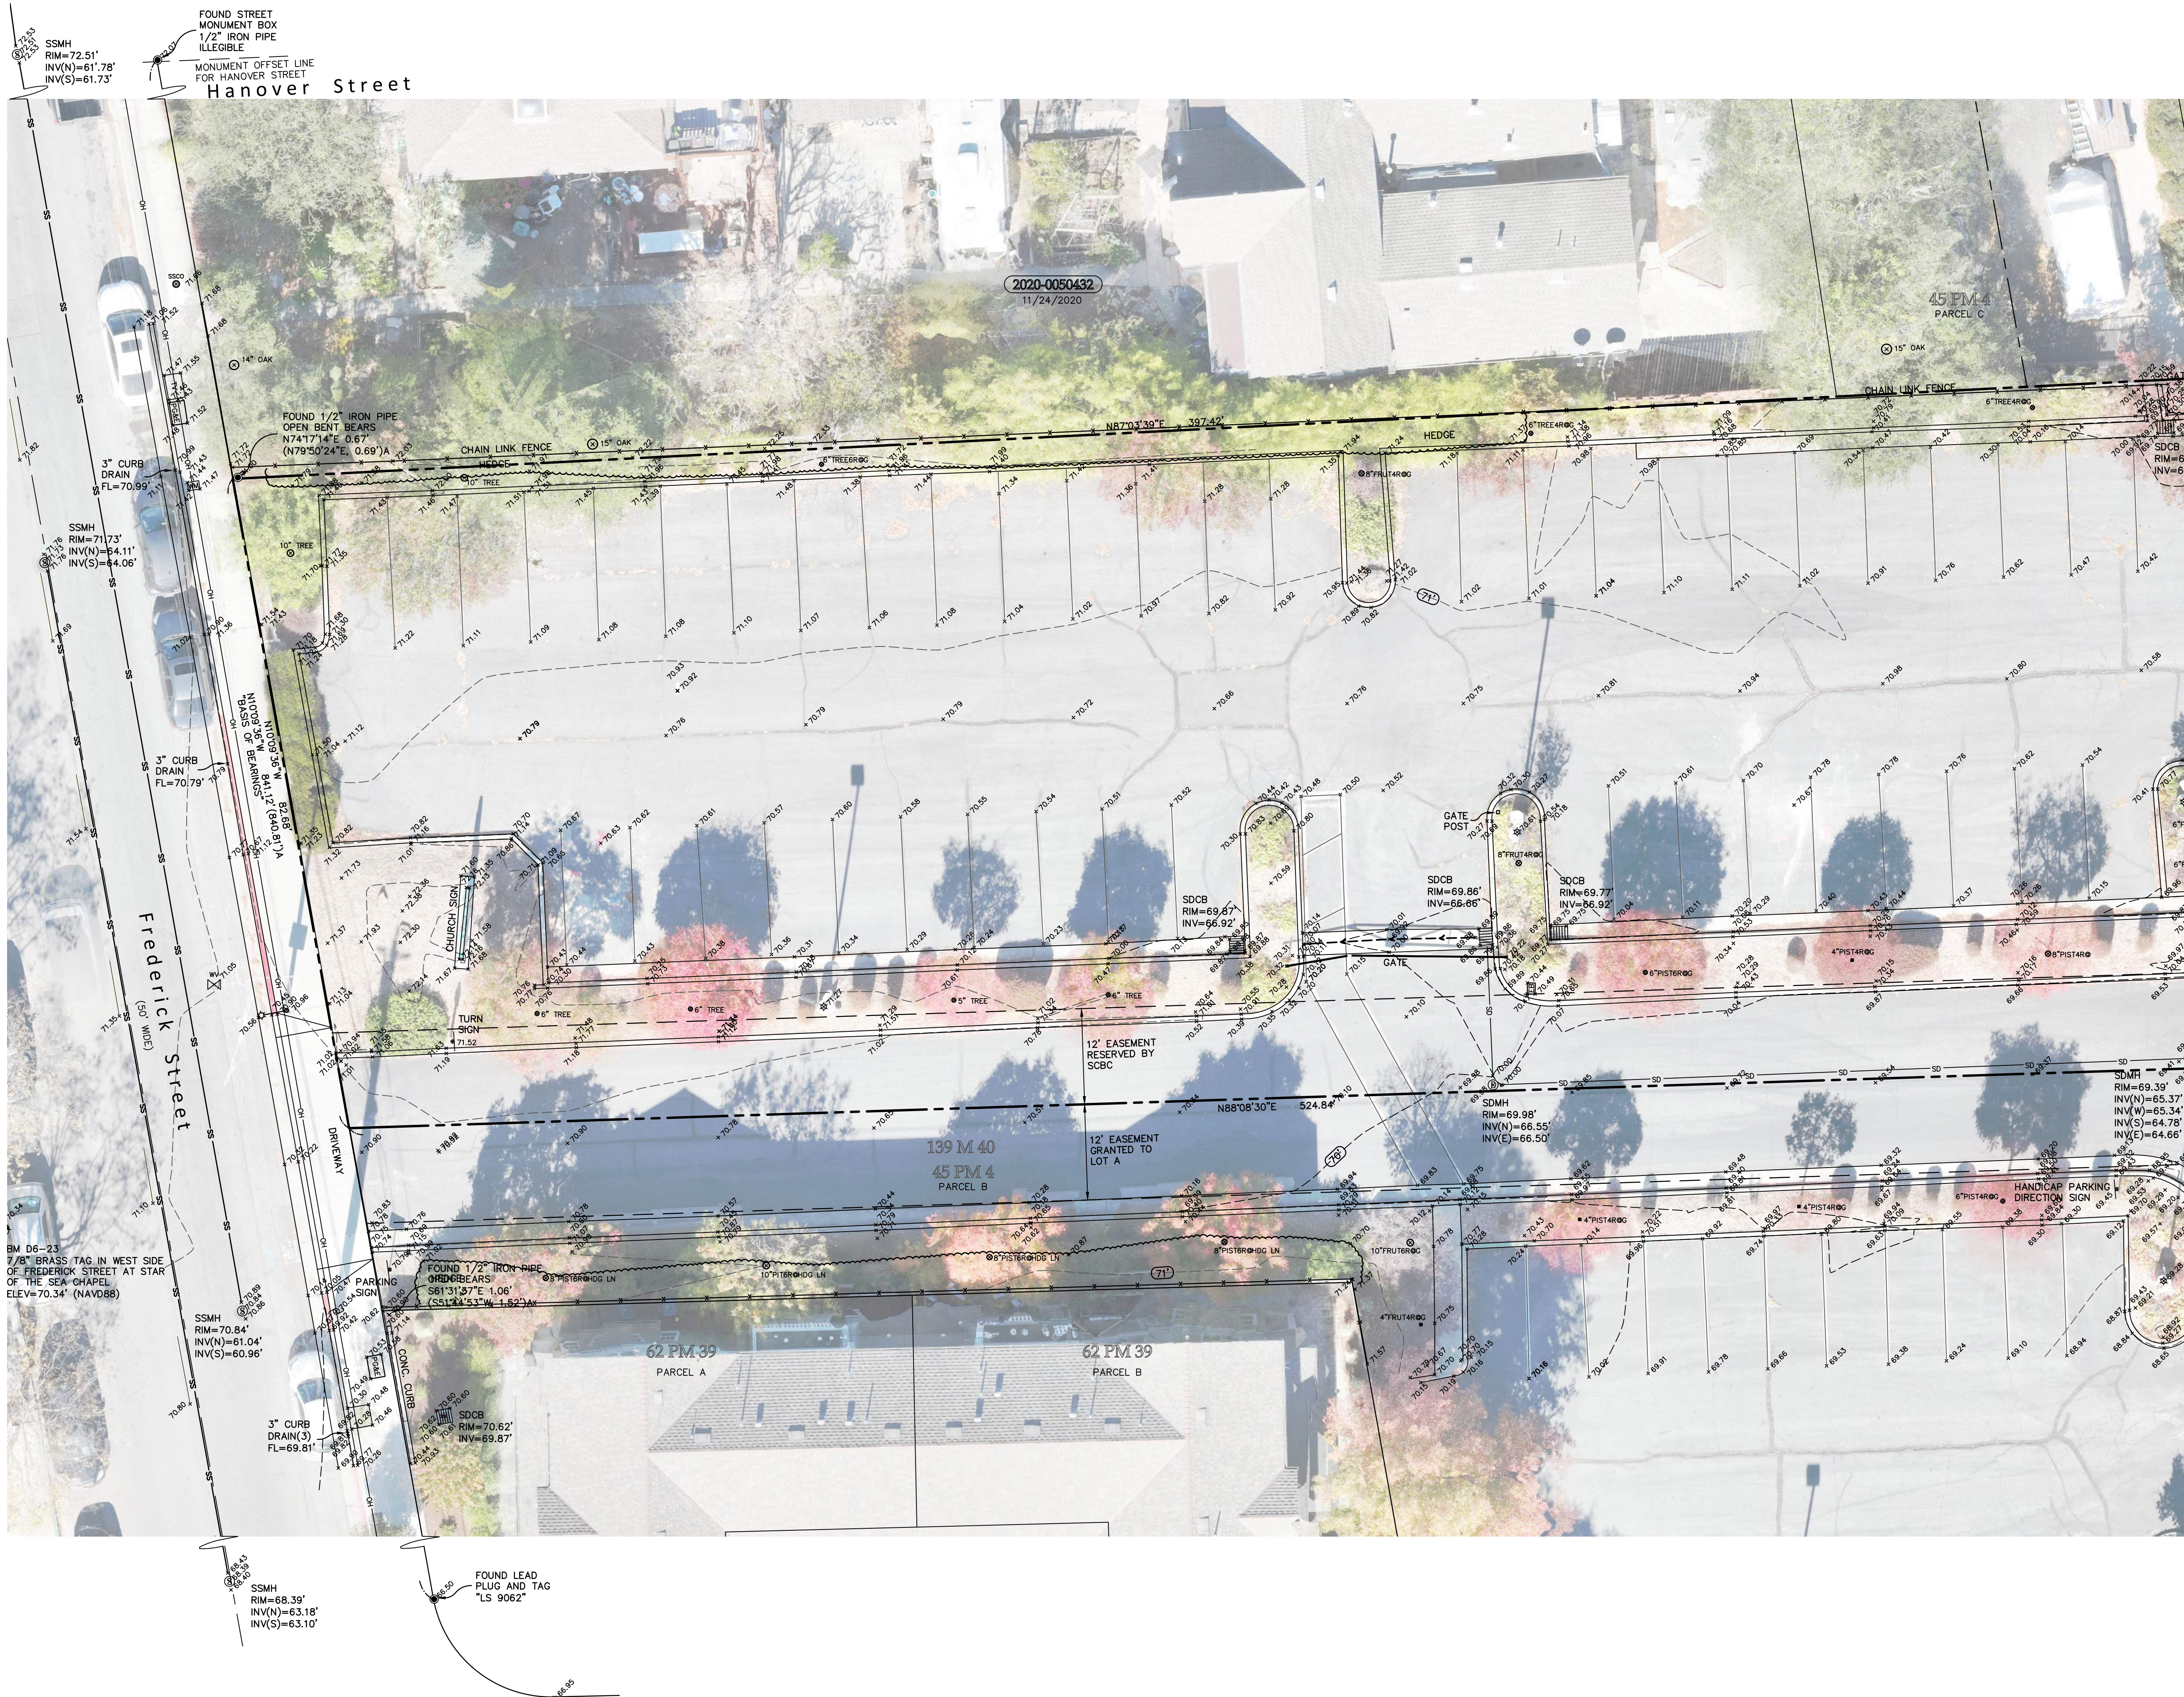

### Legend

- MONUMENT FOUND AS NOTED
- SAN. SEWER MANHOLE
- STORM DRAIN MANHOLE
- ACCESSIBLE PARKING
- WATER VALVE
- WATER METER
- FIRE HYDRANT
- BENCHMARK
- ( ) INDICATES RECORD DATA
- ( ) 139 M 40
- R&C RECORD & CALCULATED DATA
- INV. INVERT ELEVATION
- UTILITY VALVE BOX
- BOLLARD
- STORM DRAIN INLET
- STREET SIGNAGE
- LIGHT STANDARD
- SAN. SEWER CLEANOUT
- UTILITY POLE
- IRRIGATION VALVE BOX
- ELECTROLIER
- ELECTRICAL BOX
- ELECTRICAL PULL BOX
- BUILDING FOOTPRINT
- GR — GRADE BREAK
- W — WATER LINE
- SS — SANITARY SEWER LINE
- SD — STORM DRAIN LINE
- OH — OVERHEAD UTILITY LINE
- FENCE — PROPERTY BOUNDARY
- — — — — CONTOUR LINE
- — — — — TOE OF SLOPE
- — — — — TOP OF SLOPE
- — — — — BRUSH / HEDGE LINE
- — — — — WALL
- — — — — FLOWLINE
- — — — — MATCH LINE

### Basis of Bearings

THE BASIS OF BEARINGS FOR THIS SURVEY IS BETWEEN MONUMENTS FOUND ALONG THE EASTERLY LINE OF FREDERICK STREET, AS SHOWN ON THAT MAP FILED IN VOLUME 139 OF MAPS, AT PAGE 40, SANTA CRUZ COUNTY RECORDS.

BASIS OF BEARINGS = N10°09'36"W


### Benchmark

THE BENCHMARK FOR THIS SURVEY IS CITY OF SANTA CRUZ BENCHMARK D6-23, WHICH IS A 7/8" BRASS TAG, LOCATED ON THE WEST SIDE OF FREDERICK STREET AT THE STAR OF THE SEA CHAPEL.

BENCHMARK ELEVATION = 70.34' (NAVD88)

### Boundary Note

THE BOUNDARY SHOWN HEREON IS BASED ON A LOT LINE ADJUSTMENT THAT IS IN THE PROCESS OF BEING RECORDED AND IS BASED ON RECORD OF SURVEY VOLUME 139 OF MAPS, PAGE 40, SANTA CRUZ COUNTY RECORDER. AN INDEPENDENT BOUNDARY ANALYSIS HAS NOT BE DONE.

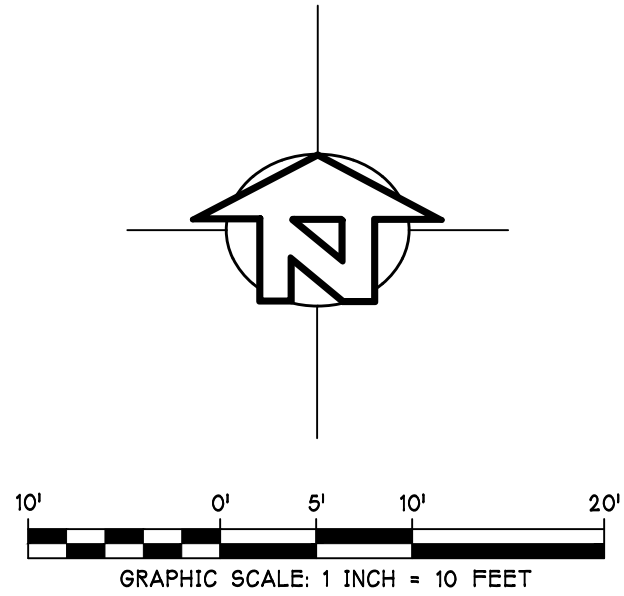

NOT FOR CONSTRUCTION

PRELIMINARY

EXISTING CONDITIONS PLAN

528 FREDERICK STREET

SANTA CRUZ, CALIFORNIA

APN 011-081-62 (PORTION)

DESIGN DEVELOPMENT

DATE 06/09/2025

DESIGN IET

DRAWN


STAFF

SHEET

C0.0

JOB NO. 24026

1508 SEABRIGHT AVE SUITE A2  
SANTA CRUZ, CA 95062  
TEL (831) 426-5338  
www.iflandengineers.com  
CIVIL ENGINEERING • LAND PLANNING • STRUCTURAL DESIGN

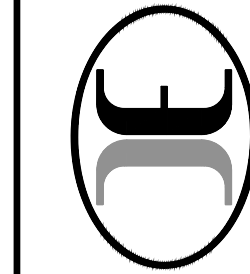

1508 SEABRIGHT AVE SUITE A2  
SANTA CRUZ, CA 95062  
TEL (831) 426-5338  
www.iflandengineers.com  
CIVIL ENGINEERING • LAND PLANNING • STRUCTURAL DESIGN

APN 011-081-62 (PORTION)

DESIGN DEVELOPMENT

DATE 06/09/2025

DESIGN IET

DRAWN

STAFF

SHEET

C0.0

JOB NO. 24026



I:\\_PROJECTS\2024\24026 PALM DWGS\1 - DD PHASE\DD PHASE\CO.1-EXIST.dwg 19Aug26 08:28:13 AM JimIland © IFLAND ENGINEERS, INC.

ALL DRAWINGS AND WRITTEN MATERIAL APPEARING HEREIN CONSTITUTE ORIGINAL AND UNPUBLISHED WORK OF IFLAND ENGINEERS, INC. AND MAY NOT BE REPRODUCED OR MODIFIED WITHOUT THE WRITTEN CONSENT OF IFLAND ENGINEERS, INC.

SEE SHEET C0.0



SEE SHEET C0.2

#### Legend

- |                              |                        |
|------------------------------|------------------------|
| ● MONUMENT FOUND AS NOTED    | ▤ STORM DRAIN INLET    |
| ⊙ SAN. SEWER MANHOLE         | ⊙ STREET SIGNAGE       |
| ⊙ STORM DRAIN MANHOLE        | ⊙ LIGHT STANDARD       |
| ⊙ ACCESSIBLE PARKING         | ⊙ SAN. SEWER CLEANOUT  |
| ⊙ WATER VALVE                | ⊙ UTILITY POLE         |
| ⊙ WATER METER                | ⊙ IRRIGATION VALVE BOX |
| ⊙ FIRE HYDRANT               | ⊙ ELECTROFLUOR         |
| ⊙ BENCHMARK                  | ⊙ ELECTRICAL BOX       |
| ( ) INDICATES RECORD DATA    | ⊙ ELECTRICAL PULL BOX  |
| ( ) 139 M 40                 |                        |
| R&C RECORD & CALCULATED DATA |                        |
| INV. INVERT ELEVATION        |                        |
| ⊙ UTILITY VALVE BOX          |                        |
| ● BOLLARD                    |                        |

- |                         |  |
|-------------------------|--|
| ▤ BUILDING FOOTPRINT    |  |
| ▤ GRADE BREAK           |  |
| ▤ WATER LINE            |  |
| ▤ SANITARY SEWER LINE   |  |
| ▤ STORM DRAIN LINE      |  |
| ▤ OVERHEAD UTILITY LINE |  |
| ▤ FENCE                 |  |
| ▤ PROPERTY BOUNDARY     |  |
| ▤ CONTOUR LINE          |  |
| ▤ TOE OF SLOPE          |  |
| ▤ TOP OF SLOPE          |  |
| ▤ BRUSH / HEDGE LINE    |  |
| ▤ WALL                  |  |
| ▤ FLOWLINE              |  |
| ▤ MATCH LINE            |  |

#### Basis of Bearings


SEE SHEET C0.0

#### Benchmark

SEE SHEET C0.0

#### Boundary Note

SEE SHEET C0.0

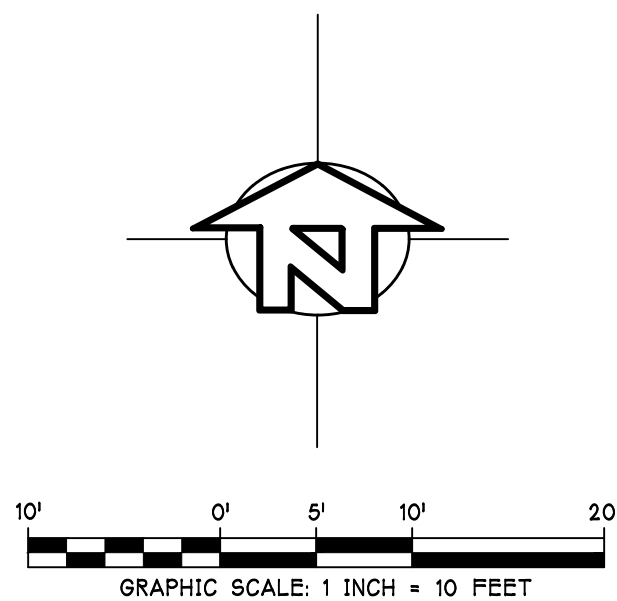

PRELIMINARY

EXISTING CONDITIONS PLAN

528 FREDERICK STREET

SANTA CRUZ, CALIFORNIA

APN 011-081-62 (PORTION)

DESIGN DEVELOPMENT

DATE 06/09/2025

DESIGN IET

DRAWN STAFF


SHEET

C0.1

JOB NO. 24026

NOT FOR CONSTRUCTION

1508 SEABRIGHT AVE SUITE A2  
SANTA CRUZ, CA 95062  
TEL (831) 426-5338  
www.iflandengineers.com  
CIVIL ENGINEERING • LAND PLANNING • STRUCTURAL DESIGN

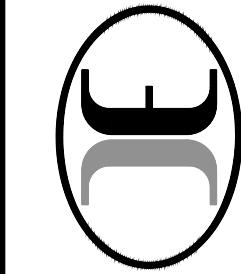


REVISION

| NO. | DATE       | BY | REVISION              |
|-----|------------|----|-----------------------|
| 1   | 06/19/2025 |    | STAFF REVIEW COMMENTS |
| 2   | 07/01/2025 |    | STAFF REVIEW COMMENTS |
| 3   | 07/02/2025 |    | STAFF REVIEW COMMENTS |



I:\\_PROJECTS\2024\24026 PALM DWGS\1 - DD PHASE\_DD PHASE\CO.2-EXIST.dwg 19Aug26 08:27:40 AM JimHend © IFLAND ENGINEERS, INC.

SEE SHEET CO.1

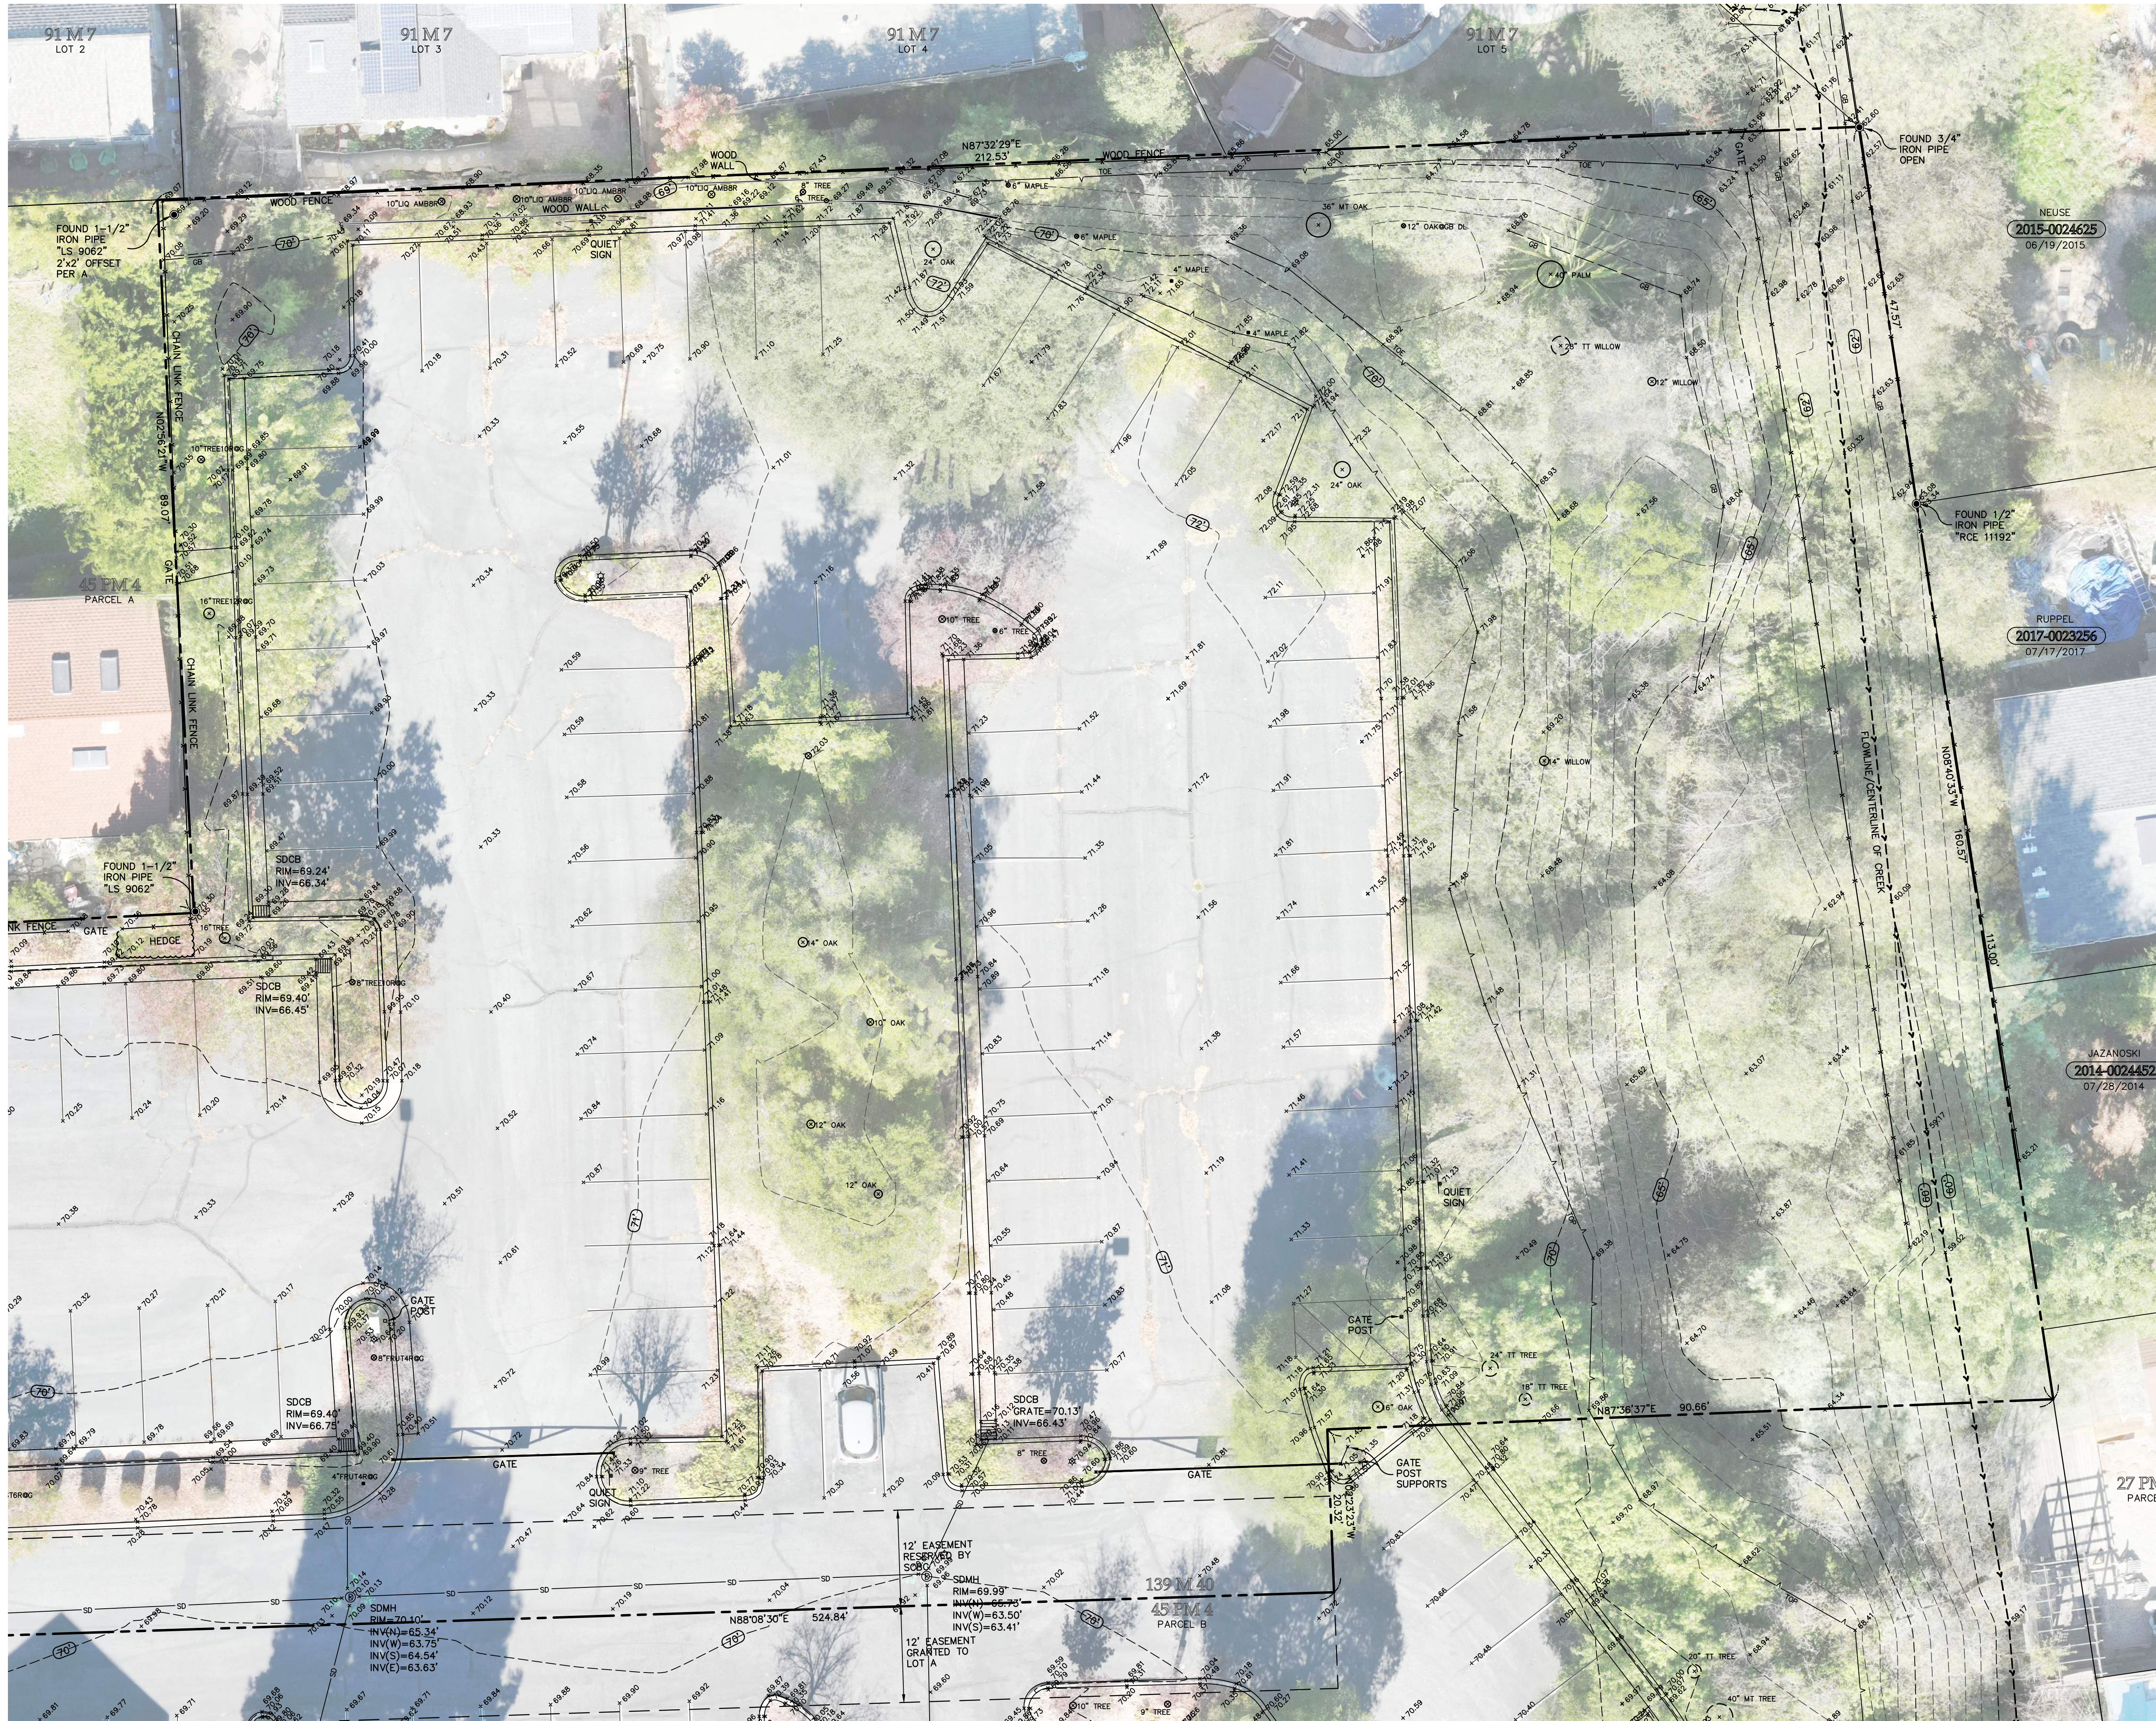

**Legend**

|      |                          |   |                      |
|------|--------------------------|---|----------------------|
| ●    | MONUMENT FOUND AS NOTED  | ■ | STORM DRAIN INLET    |
| ⊙    | SAN. SEWER MANHOLE       | ⊙ | STREET SIGNAGE       |
| ⊙    | STORM DRAIN MANHOLE      | ⊙ | LIGHT STANDARD       |
| ⊙    | ACCESSIBLE PARKING       | ⊙ | SAN. SEWER CLEANOUT  |
| ⊙    | WATER VALVE              | ⊙ | UTILITY POLE         |
| ⊙    | WATER METER              | ⊙ | IRRIGATION VALVE BOX |
| ⊙    | FIRE HYDRANT             | ⊙ | ELECTROLIER          |
| ⊙    | BENCHMARK                | ⊙ | ELECTRICAL BOX       |
| ( )  | INDICATES RECORD DATA    | ⊙ | ELECTRICAL PULL BOX  |
| (A)  | 139 M 40                 |   |                      |
| R&C  | RECORD & CALCULATED DATA |   |                      |
| INV. | INVERT ELEVATION         |   |                      |
| ⊙    | UTILITY VALVE BOX        |   |                      |
| ●    | BOLLARD                  |   |                      |

— GB — BUILDING FOOTPRINT

— W — GRADE BREAK

— SS — WATER LINE

— SD — SANITARY SEWER LINE

— OH — STORM DRAIN LINE

— — OVERHEAD UTILITY LINE

— — FENCE

— — PROPERTY BOUNDARY

— — CONTOUR LINE

— — TOE OF SLOPE

— — TOP OF SLOPE

— — BRUSH / HEDGE LINE

— — WALL


— — FLOWLINE

— — MATCH LINE

**Basis of Bearings**  
SEE SHEET CO.0

**Benchmark**  
SEE SHEET CO.0

**Boundary Note**  
SEE SHEET CO.0

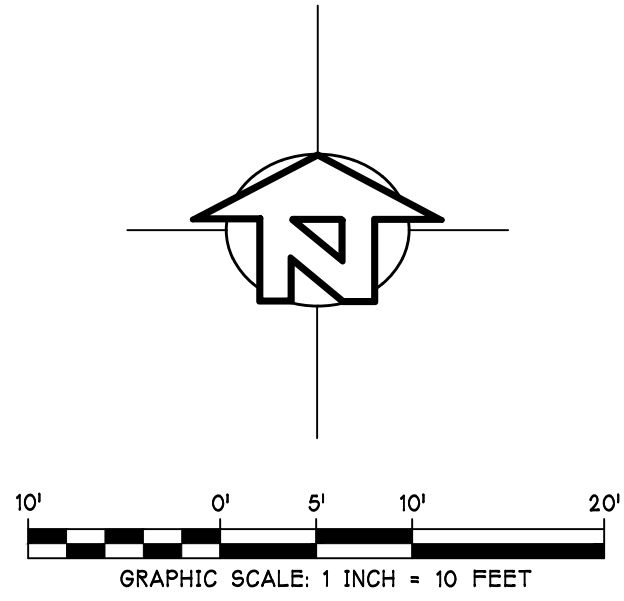

**NOT FOR CONSTRUCTION**

PRELIMINARY

EXISTING CONDITIONS PLAN  
**528 FREDERICK STREET**

**IFLAND ENGINEERS**  
CIVIL ENGINEERING • LAND PLANNING • STRUCTURAL DESIGN

1508 SEABRIGHT AVE SUITE A2  
SANTA CRUZ, CA 95062  
TEL (831) 426-5335  
www.iflandengineers.com

APN 011-081-62 (PORTION)  
**DESIGN DEVELOPMENT**

DATE 06/09/2025  
DESIGN IET  
DRAWN STAFF


SHEET  
**C0.2**

JOB NO. 24026




I:\\_PROJECTS\2024\24026 PALM DWGS\1 - DD PHASE\DD PHASE\C1-D-DEMO.dwg 19Aug26 08:27:09 AM JimHend © IFLAND ENGINEERS, INC.

ALL DRAWINGS AND WRITTEN MATERIAL APPEARING HEREIN CONSTITUTE ORIGINAL AND UNPUBLISHED WORK OF IFLAND ENGINEERS, INC. AND MAY NOT BE REPRODUCED OR MODIFIED WITHOUT THE WRITTEN CONSENT OF IFLAND ENGINEERS, INC.

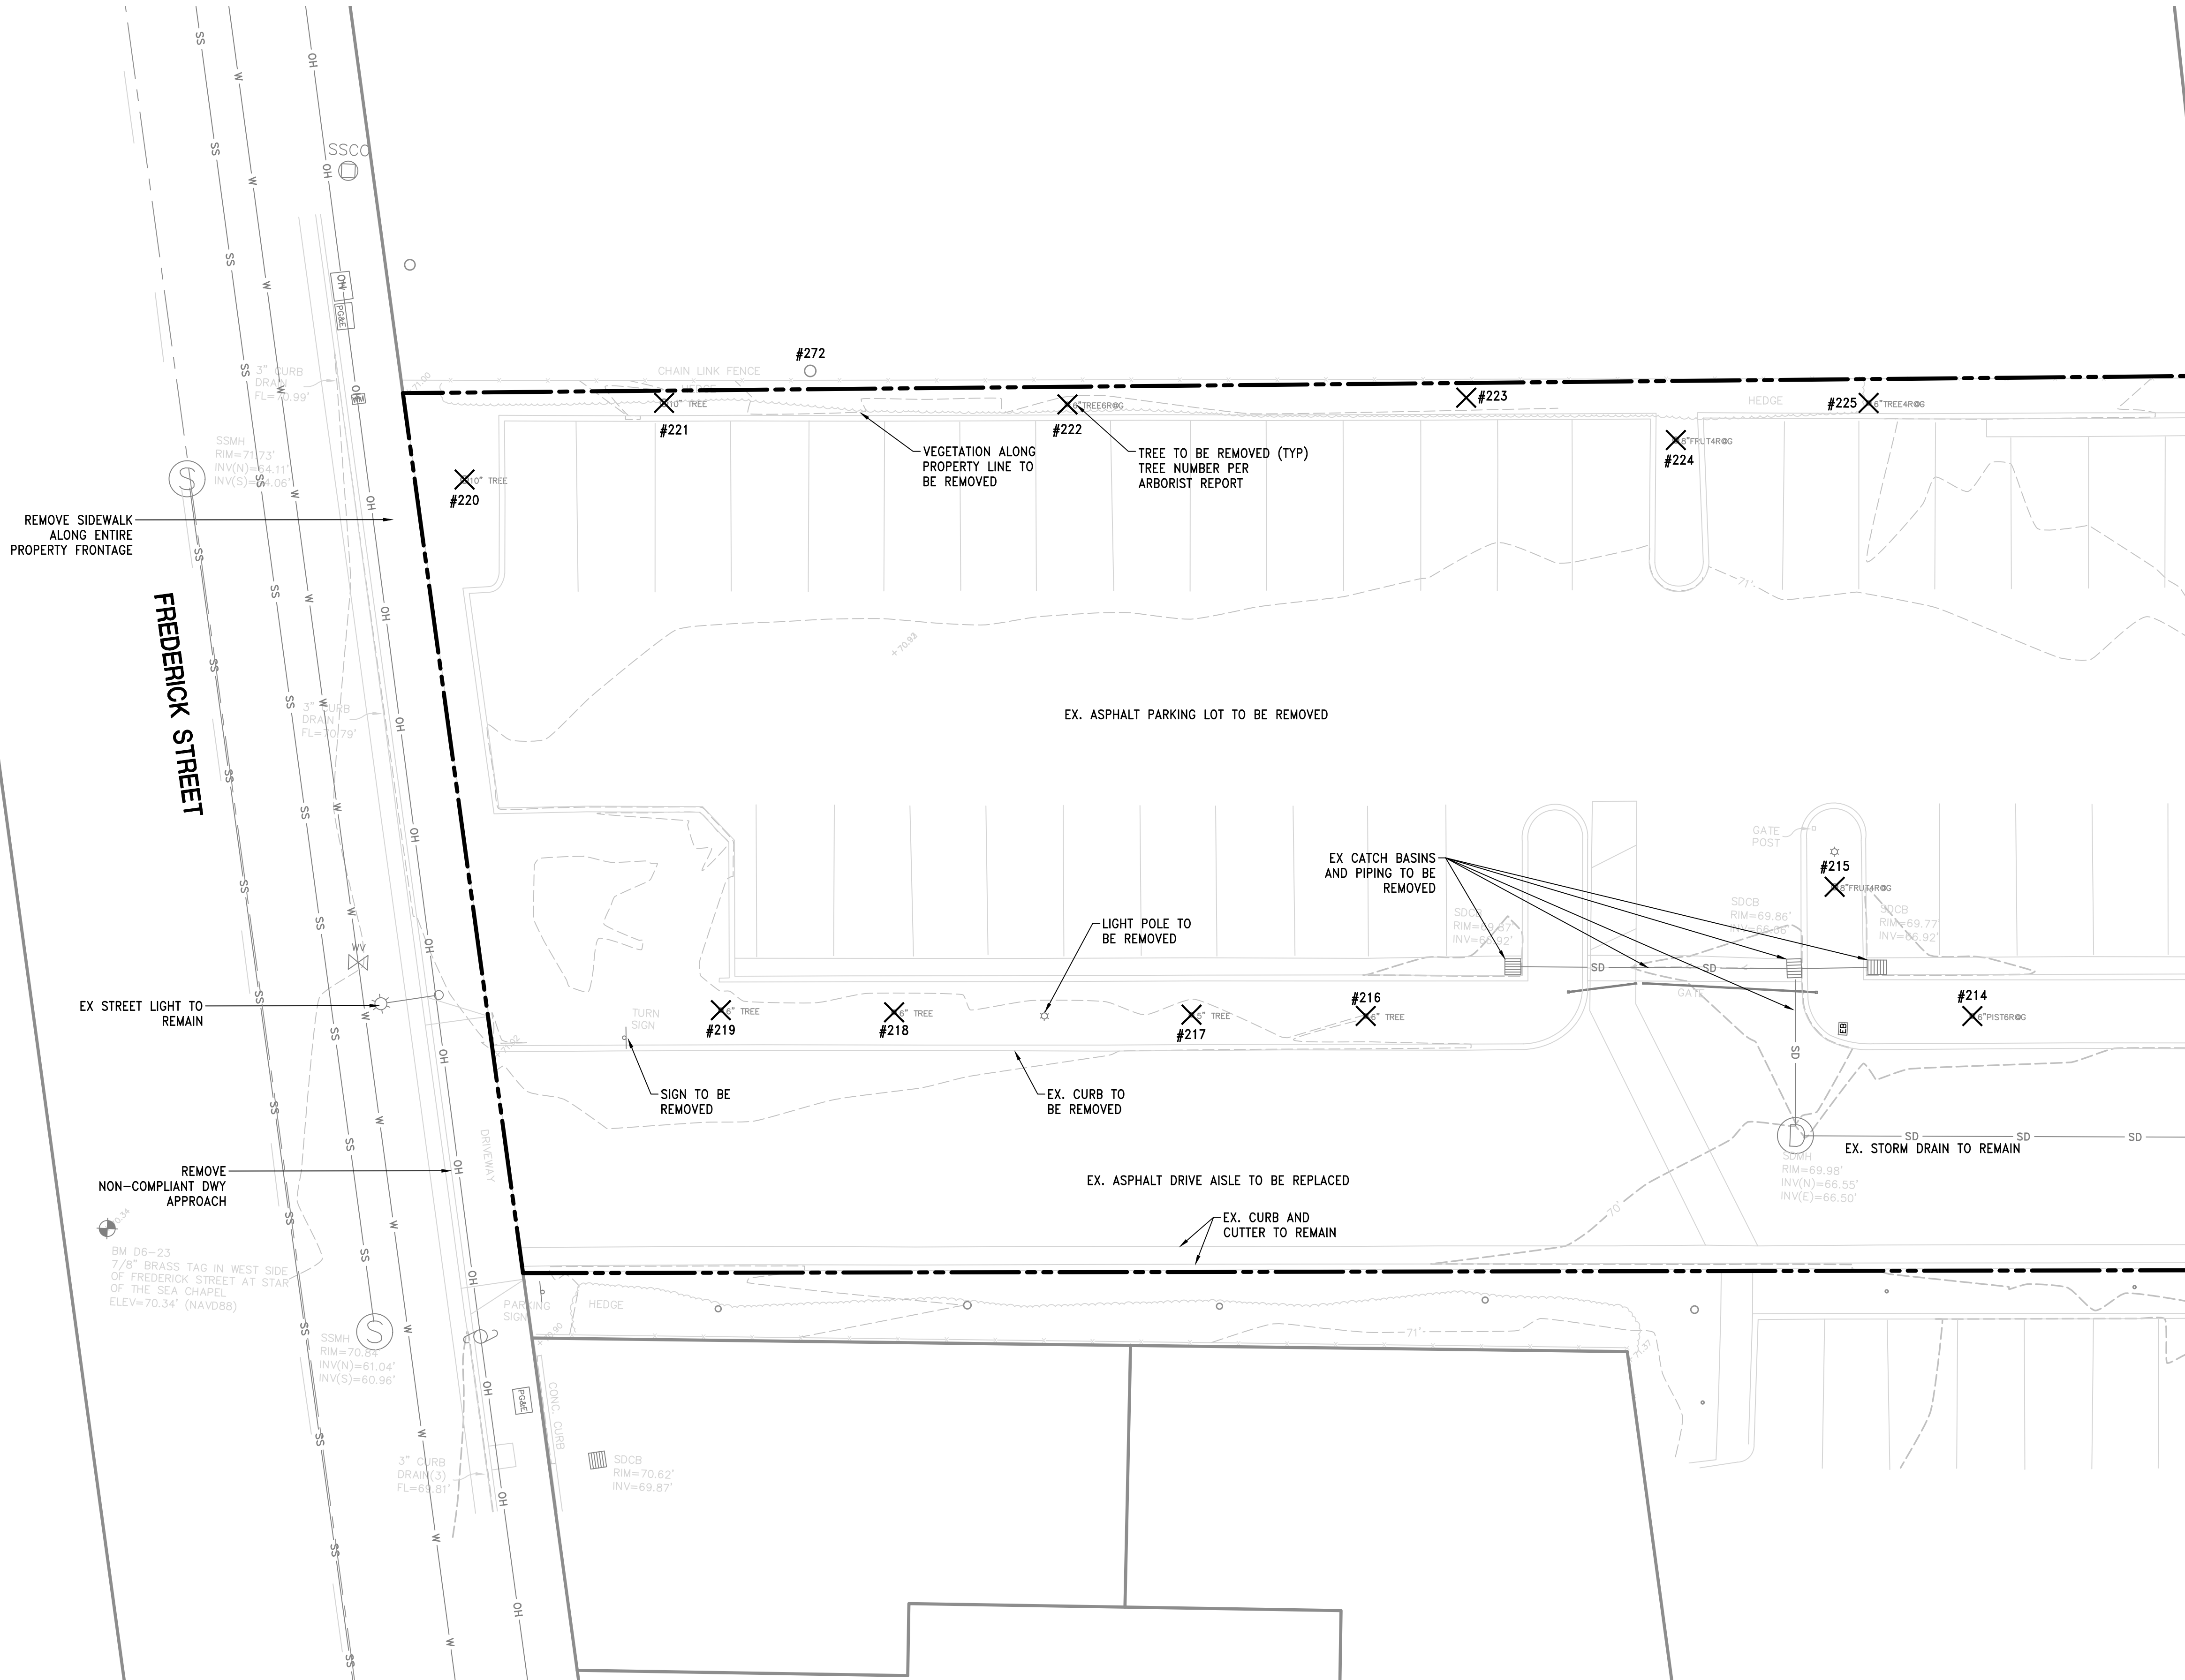

## DEMOLITION NOTES

1. SITE ACCESS AND TEMPORARY CONTROLS: CONDUCT SITE DEMOLITION AND DEBRIS REMOVAL OPERATIONS TO ENSURE MINIMUM INTERFERENCE WITH ROADS, STREETS, WALKS, WALKWAYS, AND OTHER ADJACENT OCCUPIED AND USED FACILITIES.
2. DO NOT CLOSE OR OBSTRUCT STREETS, WALKS, WALKWAYS, OR OTHER ADJACENT OCCUPIED OR USED FACILITIES WITHOUT PERMISSION FROM OWNER AND AUTHORITIES HAVING JURISDICTION. PROVIDE ALTERNATE ROUTES AROUND CLOSED OR OBSTRUCTED TRAFFIC WAYS IF REQUIRED BY AUTHORITIES HAVING JURISDICTION.
3. TEMPORARY PROTECTION: ERECT TEMPORARY PROTECTION, SUCH AS WALKS, FENCES, RAILINGS, CANOPIES, AND COVERED PASSAGeways, WHERE REQUIRED BY AUTHORITIES HAVING JURISDICTION AND AS INDICATED.
4. PROTECT EXISTING SITE IMPROVEMENTS, APPURTENANCES, AND LANDSCAPING TO REMAIN.
5. PROVIDE TEMPORARY BARRICADES AND OTHER PROTECTION REQUIRED TO PREVENT INJURY TO PEOPLE.
6. PROVIDE PROTECTION TO ENSURE SAFE PASSAGE OF PEOPLE AROUND BUILDING DEMOLITION AREA.
7. USE WATER MIST AND OTHER SUITABLE METHODS TO LIMIT SPREAD OF DUST AND DIRT. COMPLY WITH GOVERNING ENVIRONMENTAL-PROTECTION REGULATIONS. DO NOT USE WATER WHEN IT MAY DAMAGE ADJACENT CONSTRUCTION OR CREATE HAZARDOUS OR OBJECTIONABLE CONDITIONS, SUCH AS ICE, FLOODING, AND POLLUTION
8. REMOVE TEMPORARY BARRIERS AND PROTECTIONS WHERE HAZARDS NO LONGER EXIST. WHERE OPEN EXCAVATIONS OR OTHER HAZARDOUS CONDITIONS REMAIN, LEAVE TEMPORARY BARRIERS AND PROTECTIONS IN PLACE.
9. VERIFY THAT UTILITIES HAVE BEEN DISCONNECTED AND CAPPED BEFORE STARTING DEMOLITION OPERATIONS.
10. EXISTING UTILITIES: LOCATE, IDENTIFY, DISCONNECT, AND SEAL OR CAP OFF INDICATED UTILITIES SERVING BUILDINGS AND STRUCTURES TO BE DEMOLISHED. DO NOT START DEMOLITION WORK UNTIL UTILITY DISCONNECTING AND SEALING HAVE BEEN COMPLETED AND VERIFIED IN WRITING.
11. ARRANGE TO SHUT OFF INDICATED UTILITIES WITH UTILITY COMPANIES.
12. IF REMOVAL, RELOCATION, OR ABANDONMENT OF UTILITY SERVICES WILL AFFECT ADJACENT OCCUPIED BUILDINGS, THEN PROVIDE TEMPORARY UTILITIES THAT BYPASS BUILDINGS AND STRUCTURES TO BE DEMOLISHED AND THAT MAINTAIN CONTINUITY OF SERVICE TO OTHER BUILDINGS AND STRUCTURES.
13. DO NOT INTERRUPT EXISTING UTILITIES SERVING ADJACENT OCCUPIED OR OPERATING FACILITIES UNLESS AUTHORIZED IN WRITING BY OWNER AND AUTHORITIES HAVING JURISDICTION.
14. PROVIDE TEMPORARY SERVICES DURING INTERRUPTIONS TO EXISTING UTILITIES, AS ACCEPTABLE TO OWNER AND AUTHORITIES HAVING JURISDICTION.
15. PROVIDE AT LEAST 72 HOURS' NOTICE TO OCCUPANTS OF AFFECTED BUILDINGS IF SHUTDOWN OF SERVICE IS REQUIRED DURING CHANGEOVER.
16. STRENGTHEN OR ADD NEW SUPPORTS WHEN REQUIRED DURING PROGRESS OF DEMOLITION.
17. GENERAL: DEMOLISH INDICATED SITE IMPROVEMENTS ACCORDING TO CIVIL DRAWINGS. USE METHODS REQUIRED TO COMPLETE THE WORK WITHIN LIMITATIONS OF GOVERNING REGULATIONS.
18. DO NOT USE CUTTING TORCHES UNTIL WORK AREA IS CLEARED OF FLAMMABLE MATERIALS. MAINTAIN PORTABLE FIRE-SUPPRESSION DEVICES DURING FLAME-CUTTING OPERATIONS.
19. MAINTAIN FIRE WATCH DURING FLAME CUTTING OPERATIONS AND FOR A PERIOD AFTER CUTTING OPERATIONS ACCORDING TO OWNER'S INSURANCE AND LOCAL FIRE MARSHALL REQUIREMENTS.
20. MAINTAIN ADEQUATE VENTILATION WHEN USING CUTTING TORCHES.
21. EXPLOSIVES: USE OF EXPLOSIVES IS NOT PERMITTED.
22. REMOVE STRUCTURAL FRAMING MEMBERS AND LOWER TO GROUND BY METHOD SUITABLE TO MINIMIZE GROUND IMPACT AND DUST GENERATION.
23. HAZARDOUS MATERIALS: IT IS NOT EXPECTED THAT HAZARDOUS MATERIALS WILL BE ENCOUNTERED IN THE WORK. IF MATERIALS SUSPECTED OF CONTAINING HAZARDOUS MATERIALS ARE ENCOUNTERED, DO NOT DISTURB; IMMEDIATELY NOTIFY ARCHITECT AND OWNER. HAZARDOUS MATERIAL WILL BE REMOVED BY OWNER UNDER A SEPARATE CONTRACT.
24. BELOW-GRADE AREAS: ROUGH GRADE BELOW-GRADE AREAS READY FOR FURTHER EXCAVATION OR NEW CONSTRUCTION. DO NOT DISTURB GRADE BELOW LEVEL OF NEW FOUNDATIONS.
25. SITE GRADING: UNIFORMLY ROUGH GRADE AREA OF DEMOLISHED CONSTRUCTION TO A SMOOTH SURFACE, FREE FROM IRREGULAR SURFACE CHANGES. PROVIDE A SMOOTH TRANSITION BETWEEN ADJACENT EXISTING GRADES AND NEW GRADES.
26. ON-SITE STORAGE OR SALE OF REMOVED ITEMS OR MATERIALS IS NOT PERMITTED.
27. UNLESS OTHERWISE INDICATED, DEMOLITION WASTE BECOMES PROPERTY OF CONTRACTOR.
28. REMOVE DEMOLITION WASTE MATERIALS FROM PROJECT SITE AND LEGALLY DISPOSE OF THEM IN AN EPA-APPROVED LANDFILL ACCEPTABLE TO AUTHORITIES HAVING JURISDICTION.
29. DO NOT ALLOW DEMOLISHED MATERIALS TO ACCUMULATE ON-SITE.
30. REMOVE AND TRANSPORT DEBRIS IN A MANNER THAT WILL PREVENT SPILLAGE ON ADJACENT SURFACES AND AREAS.
31. DO NOT BURN DEMOLISHED MATERIALS.
32. HISTORIC ITEMS, RELICS, ANTIQUES, AND SIMILAR OBJECTS INCLUDING, BUT NOT LIMITED TO, CORNERSTONES AND THEIR CONTENTS, COMMEMORATIVE PLAQUES AND TABLETS, AND OTHER ITEMS OF INTEREST OR VALUE TO OWNER THAT MAY BE UNCOVERED DURING DEMOLITION REMAIN THE PROPERTY OF OWNER. CAREFULLY SALVAGE IN A MANNER TO PREVENT DAMAGE AND PROMPTLY RETURN TO OWNER.

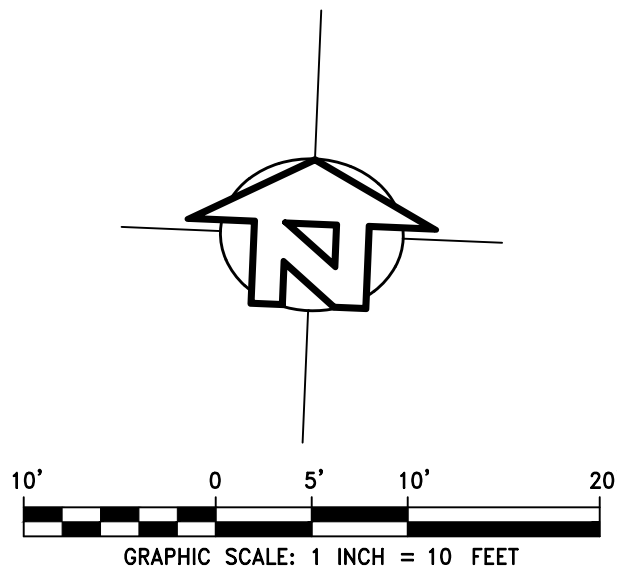

NOT FOR CONSTRUCTION

PRELIMINARY

DEMOLITION PLAN

528 FREDERICK STREET

1608 SEABRIGHT AVE SUITE A2

SANTA CRUZ, CA 95062

TEL (831) 426-5318


www.iflandengineers.com

www.iflandengineers.com

IFLAND

ENGINEERS

CIVIL ENGINEERING ■ LAND PLANNING ■ STRUCTURAL DESIGN

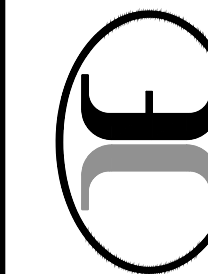

APN 011-081-62 (PORTION)

DESIGN DEVELOPMENT

DESIGN

IEI

DATE

06/09/2025

SHEET

C1.0

JOB NO.

24026


DRAWN

STAFF







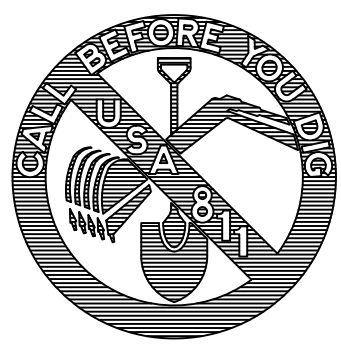


1509 SEABRIGHT AVE, SUITE A2  
SANTA CRUZ, CA 95062  
TEL (831) 426-5313  
[www.iflandengineers.com](http://www.iflandengineers.com)  
INING ■ STRUCTURAL DESIGN

|                      |                                                       |               |                |
|----------------------|-------------------------------------------------------|---------------|----------------|
| SHEET<br><b>C1.2</b> | APN 011-081-62 (PORTION)<br><b>DESIGN DEVELOPMENT</b> |               | DRAWN<br>STAFF |
|                      | DATE<br>06/09/2025                                    | DESIGN<br>JEI |                |
| JOB NO. 24026        |                                                       |               |                |



I:\\_PROJECTS\2024\24026 PAUB DWGS\1 - DD PHASE\_DD PHASE\C2.0-GRAD.dwg 19Aug26 08:27:31 AM JimHend © FLAND ENGINEERS, INC.

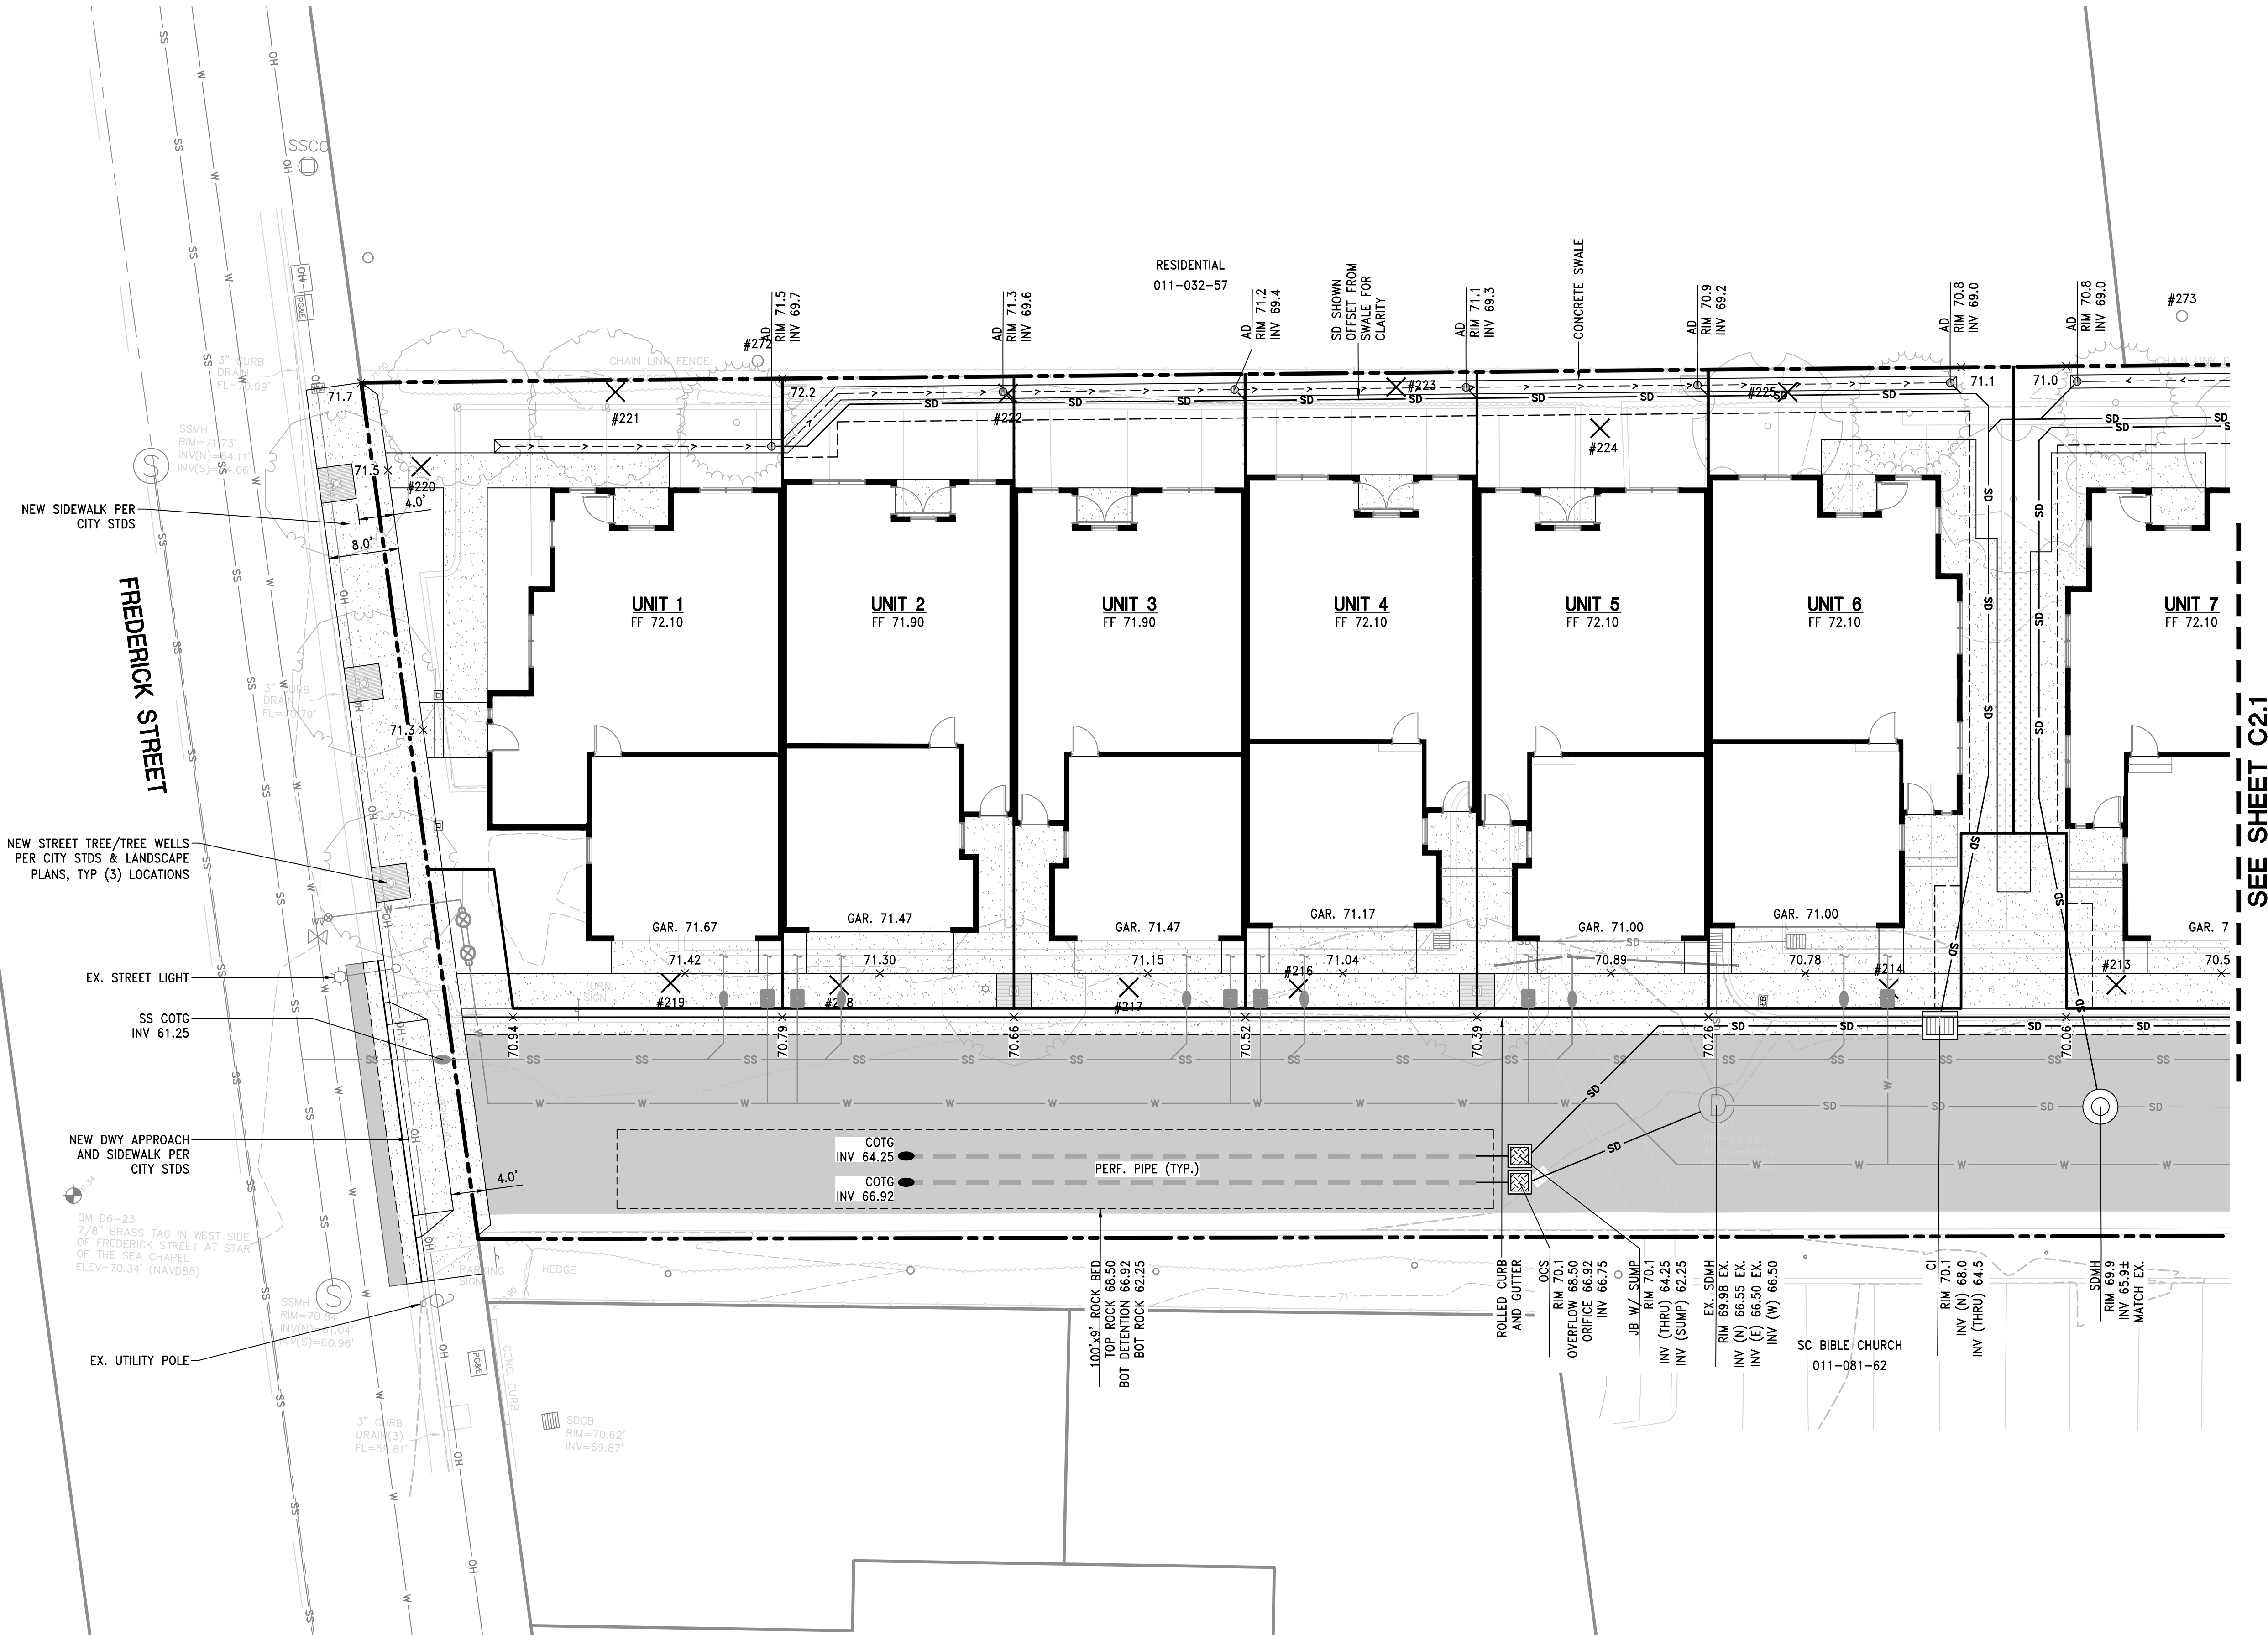

#### ESTIMATED EARTHWORK QUANTITIES

±920 CUBIC YARDS CUT  
±800 CUBIC YARDS FILL  
±120 CUBIC YARDS EXPORT

#### NOTES:

- ESTIMATE DOES NOT INCLUDE BUILDING OR RETAINING WALL FOUNDATIONS, UTILITY TRENCH VOLUMES OR ANY OVEREXCAVATION, IF REQUIRED BY SITE CONDITIONS.
- ESTIMATE ASSUMES A 15% COMPACTION FACTOR ON ALL FILL MATERIAL AND A 0% EXPANSION FACTOR ON ALL CUT MATERIAL.
- PRIOR TO COMMENCEMENT OF WORK CONTRACTOR SHALL CONFIRM THAT ESTIMATES ARE CORRECT.

#### NOTES:

- ALL COMPACTION AND GRADING SHALL BE PERFORMED UNDER THE STRICT SUPERVISION OF THE GEOTECHNICAL ENGINEER.
- CONTRACTOR TO VERIFY WITH THE GEOTECHNICAL REPORT AND ANY SUBSEQUENT ADDENDUM LETTERS FOR FINAL THICKNESS AND COMPACTION OF THE BUILDING PAD PRIOR TO CONSTRUCTION.
- CONTRACTOR TO VERIFY THE STRUCTURAL SECTION FOR SLAB ON GRADE FLOORS WITH ARCHITECTURAL AND STRUCTURAL DRAWINGS PRIOR TO CONSTRUCTION.

PRELIMINARY

GRADING & DRAINAGE PLAN

528 FREDERICK STREET

SANTA CRUZ, CALIFORNIA

APN 011-081-62 (PORTION)  
DESIGN DEVELOPMENT

DRAWN  
STAFF

DATE  
06/09/2025


SHEET

C2.0

JOB NO. 24026

NOT FOR CONSTRUCTION


1508 SEABRIGHT AVE SUITE A2  
SANTA CRUZ, CA 95062  
TEL (831) 426-5318  
www.iflandengineers.com  
CIVIL ENGINEERING • LAND PLANNING • STRUCTURAL DESIGN

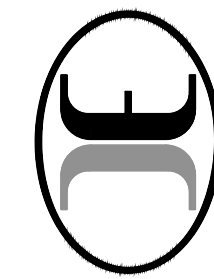

| REVISION                        | DATE       |
|---------------------------------|------------|
| 3. ROUND 3 PLAN REVIEW COMMENTS | 06/19/2025 |
| 2. ROUND 2 PLAN REVIEW COMMENTS | 07/11/2025 |
| 1. ROUND 1 PLAN REVIEW COMMENTS | 06/19/2025 |



I:\\_PROJECTS\2024\24026 PALM DWGS\1 - DD PHASE\_DD PHASE\C2.1-GRAD.dwg 19Aug25 08:26:55 AM JimHend © FLAND ENGINEERS, INC.

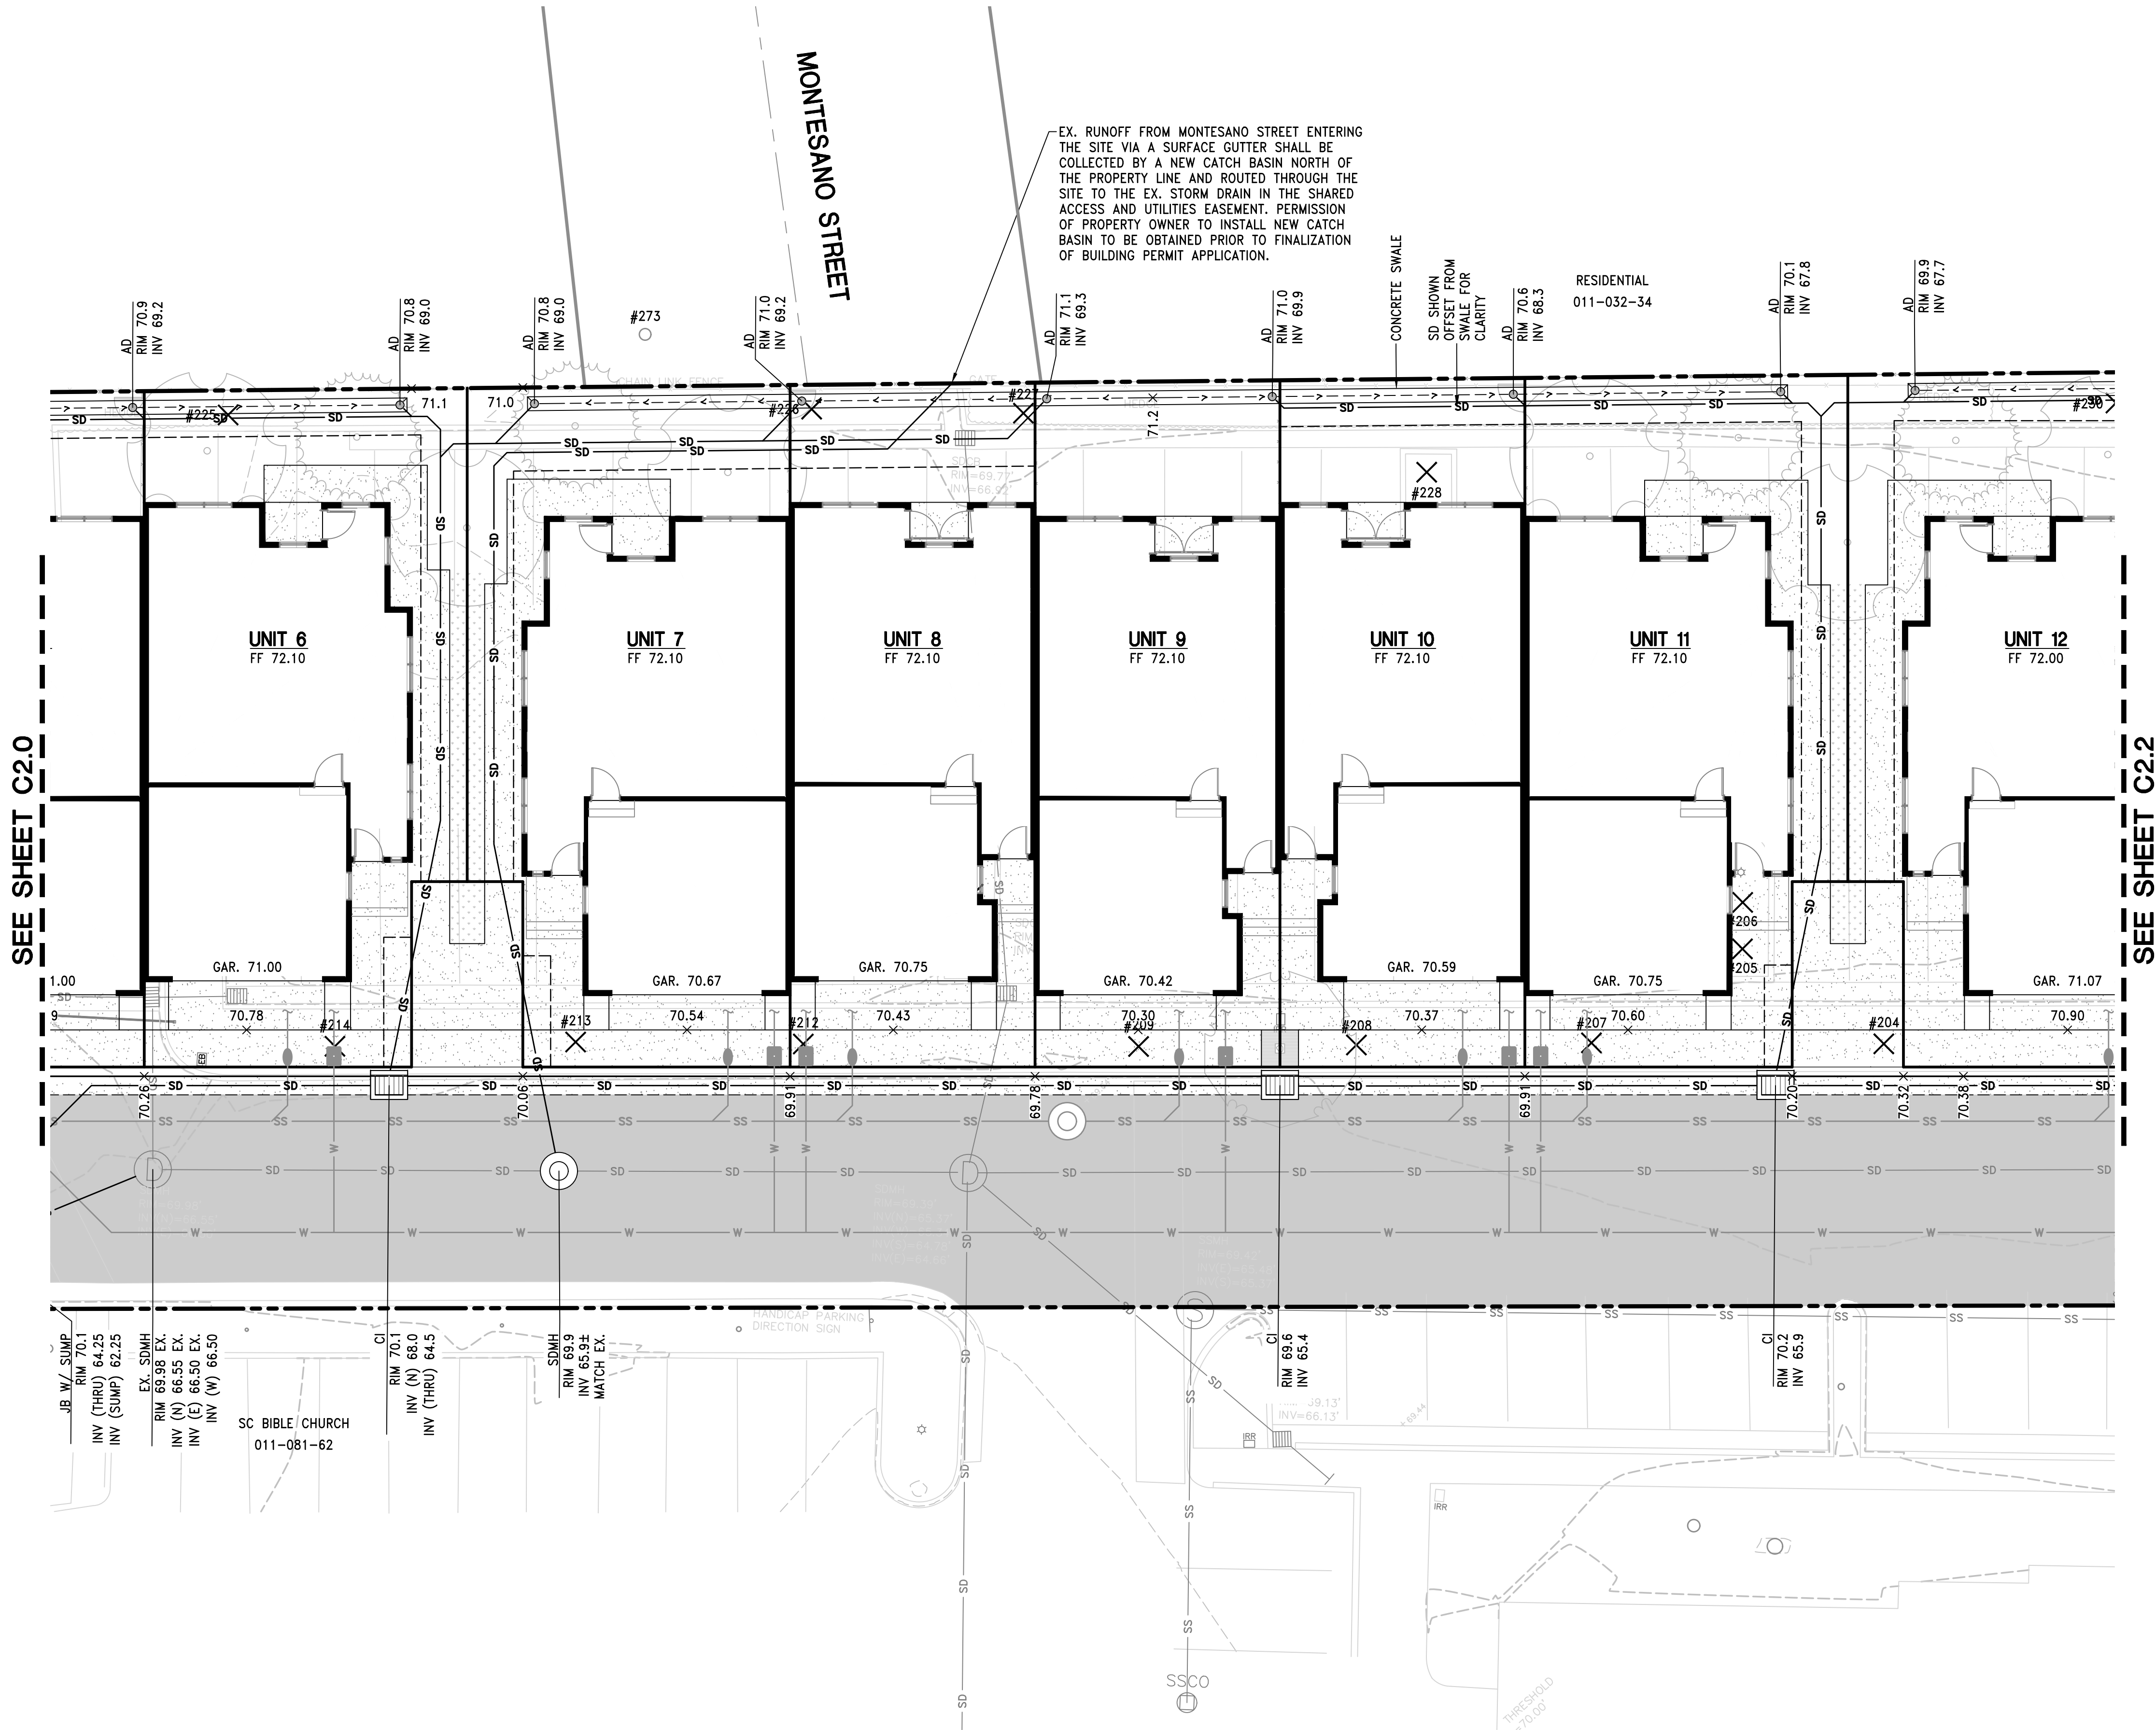


#### ESTIMATED EARTHWORK QUANTITIES

SEE SHEET C2.0

#### NOTES:

1. SEE SHEET C2.0 FOR GRADING AND DRAINAGE NOTES NOT OTHERWISE SHOWN HEREON.

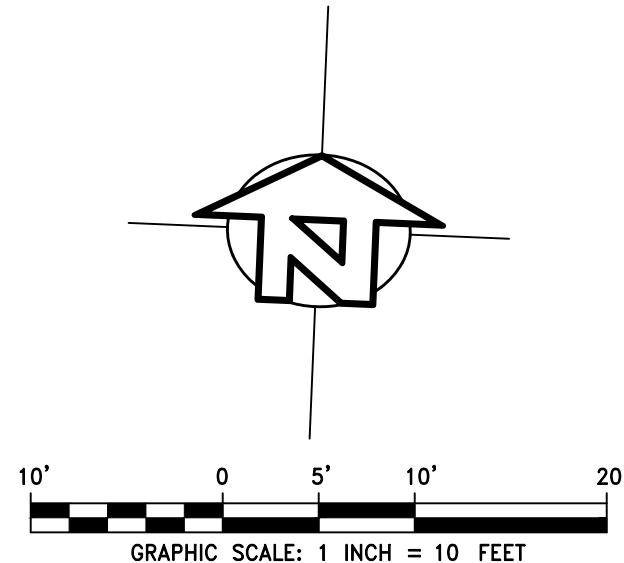

PRELIMINARY

GRADING & DRAINAGE PLAN

**528 FREDERICK STREET**

SANTA CRUZ, CALIFORNIA

APN 011-081-62 (PORTION)  
**DESIGN DEVELOPMENT**

DRAWN  
STAFF

DATE  
06/09/2025

SHEET

**C2.1**

JOB NO. 24026

NOT FOR CONSTRUCTION

**IFLAND**  
**ENGINEERS**  
CIVIL ENGINEERING ■ LAND PLANNING ■ STRUCTURAL DESIGN


1508 SEABRIGHT AVE SUITE A2  
SANTA CRUZ, CA 95062  
TEL (831) 426-5318  
www.iflandengineers.com

| STAFF | DATE       | REVISION             | DATE |
|-------|------------|----------------------|------|
| 3     | 06/19/2025 | PLAN REVIEW COMMENTS |      |
| 2     | 07/17/2025 | PLAN REVIEW COMMENTS |      |
| 1     | 06/17/2025 | PLAN REVIEW COMMENTS |      |



1. SEE SHEET C2.0 FOR GRADING AND DRAINAGE NOTES NOT OTHERWISE SHOWN HEREON.

SEE SHEET C2.0

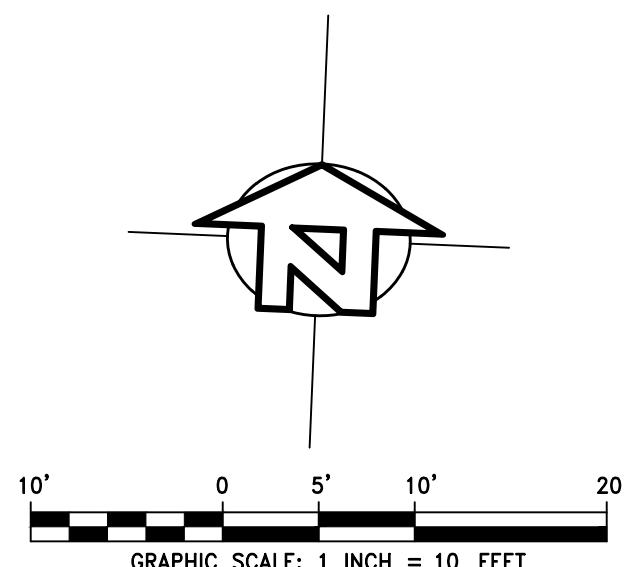

**NOT FOR CONSTRUCTION**

# PRELIMINARY GRADING & DRAINAGE PLAN

**GRADING & DRAINAGE PLAN**

**528 FREDERICK STREET**

SANTA CRUZ, CALIFORNIA

011-081-62 (PORTION)  
DESIGN DEVELOPMENT

SHEET

**C2.2**

JOB NO. 24026

**IFLAND  
ENGINEERS**

1609 SEABRIGHT AVE., SUITE A2  
SANTA CRUZ, CA 95062  
TEL (831) 426-5313  
[www.iflandengineers.com](http://www.iflandengineers.com)




| STAFF | 3 | ROUND 3 | PLAN REVIEW | COMMENTS | 08/19/2026 |
|-------|---|---------|-------------|----------|------------|
| STAFF | 2 | ROUND 2 | PLAN REVIEW | COMMENTS | 03/17/2026 |
| STAFF | 1 | ROUND 1 | PLAN REVIEW | COMMENTS | 08/19/2025 |
| DATE  |   |         |             |          |            |




I:\\_PROJECTS\2024\24026 PAUB DWGS\1 - DD PHASE\_DD PHASE\C3.0-UTIL.dwg, 19Aug26 08:27:16 AM Jimiford © IFLAND ENGINEERS, INC.

ALL DRAWINGS AND WRITTEN MATERIAL APPEARING HEREIN CONSTITUTE ORIGINAL AND UNPUBLISHED WORK OF IFLAND ENGINEERS, INC. AND MAY NOT BE REPRODUCED OR MODIFIED WITHOUT THE WRITTEN CONSENT OF IFLAND ENGINEERS, INC.

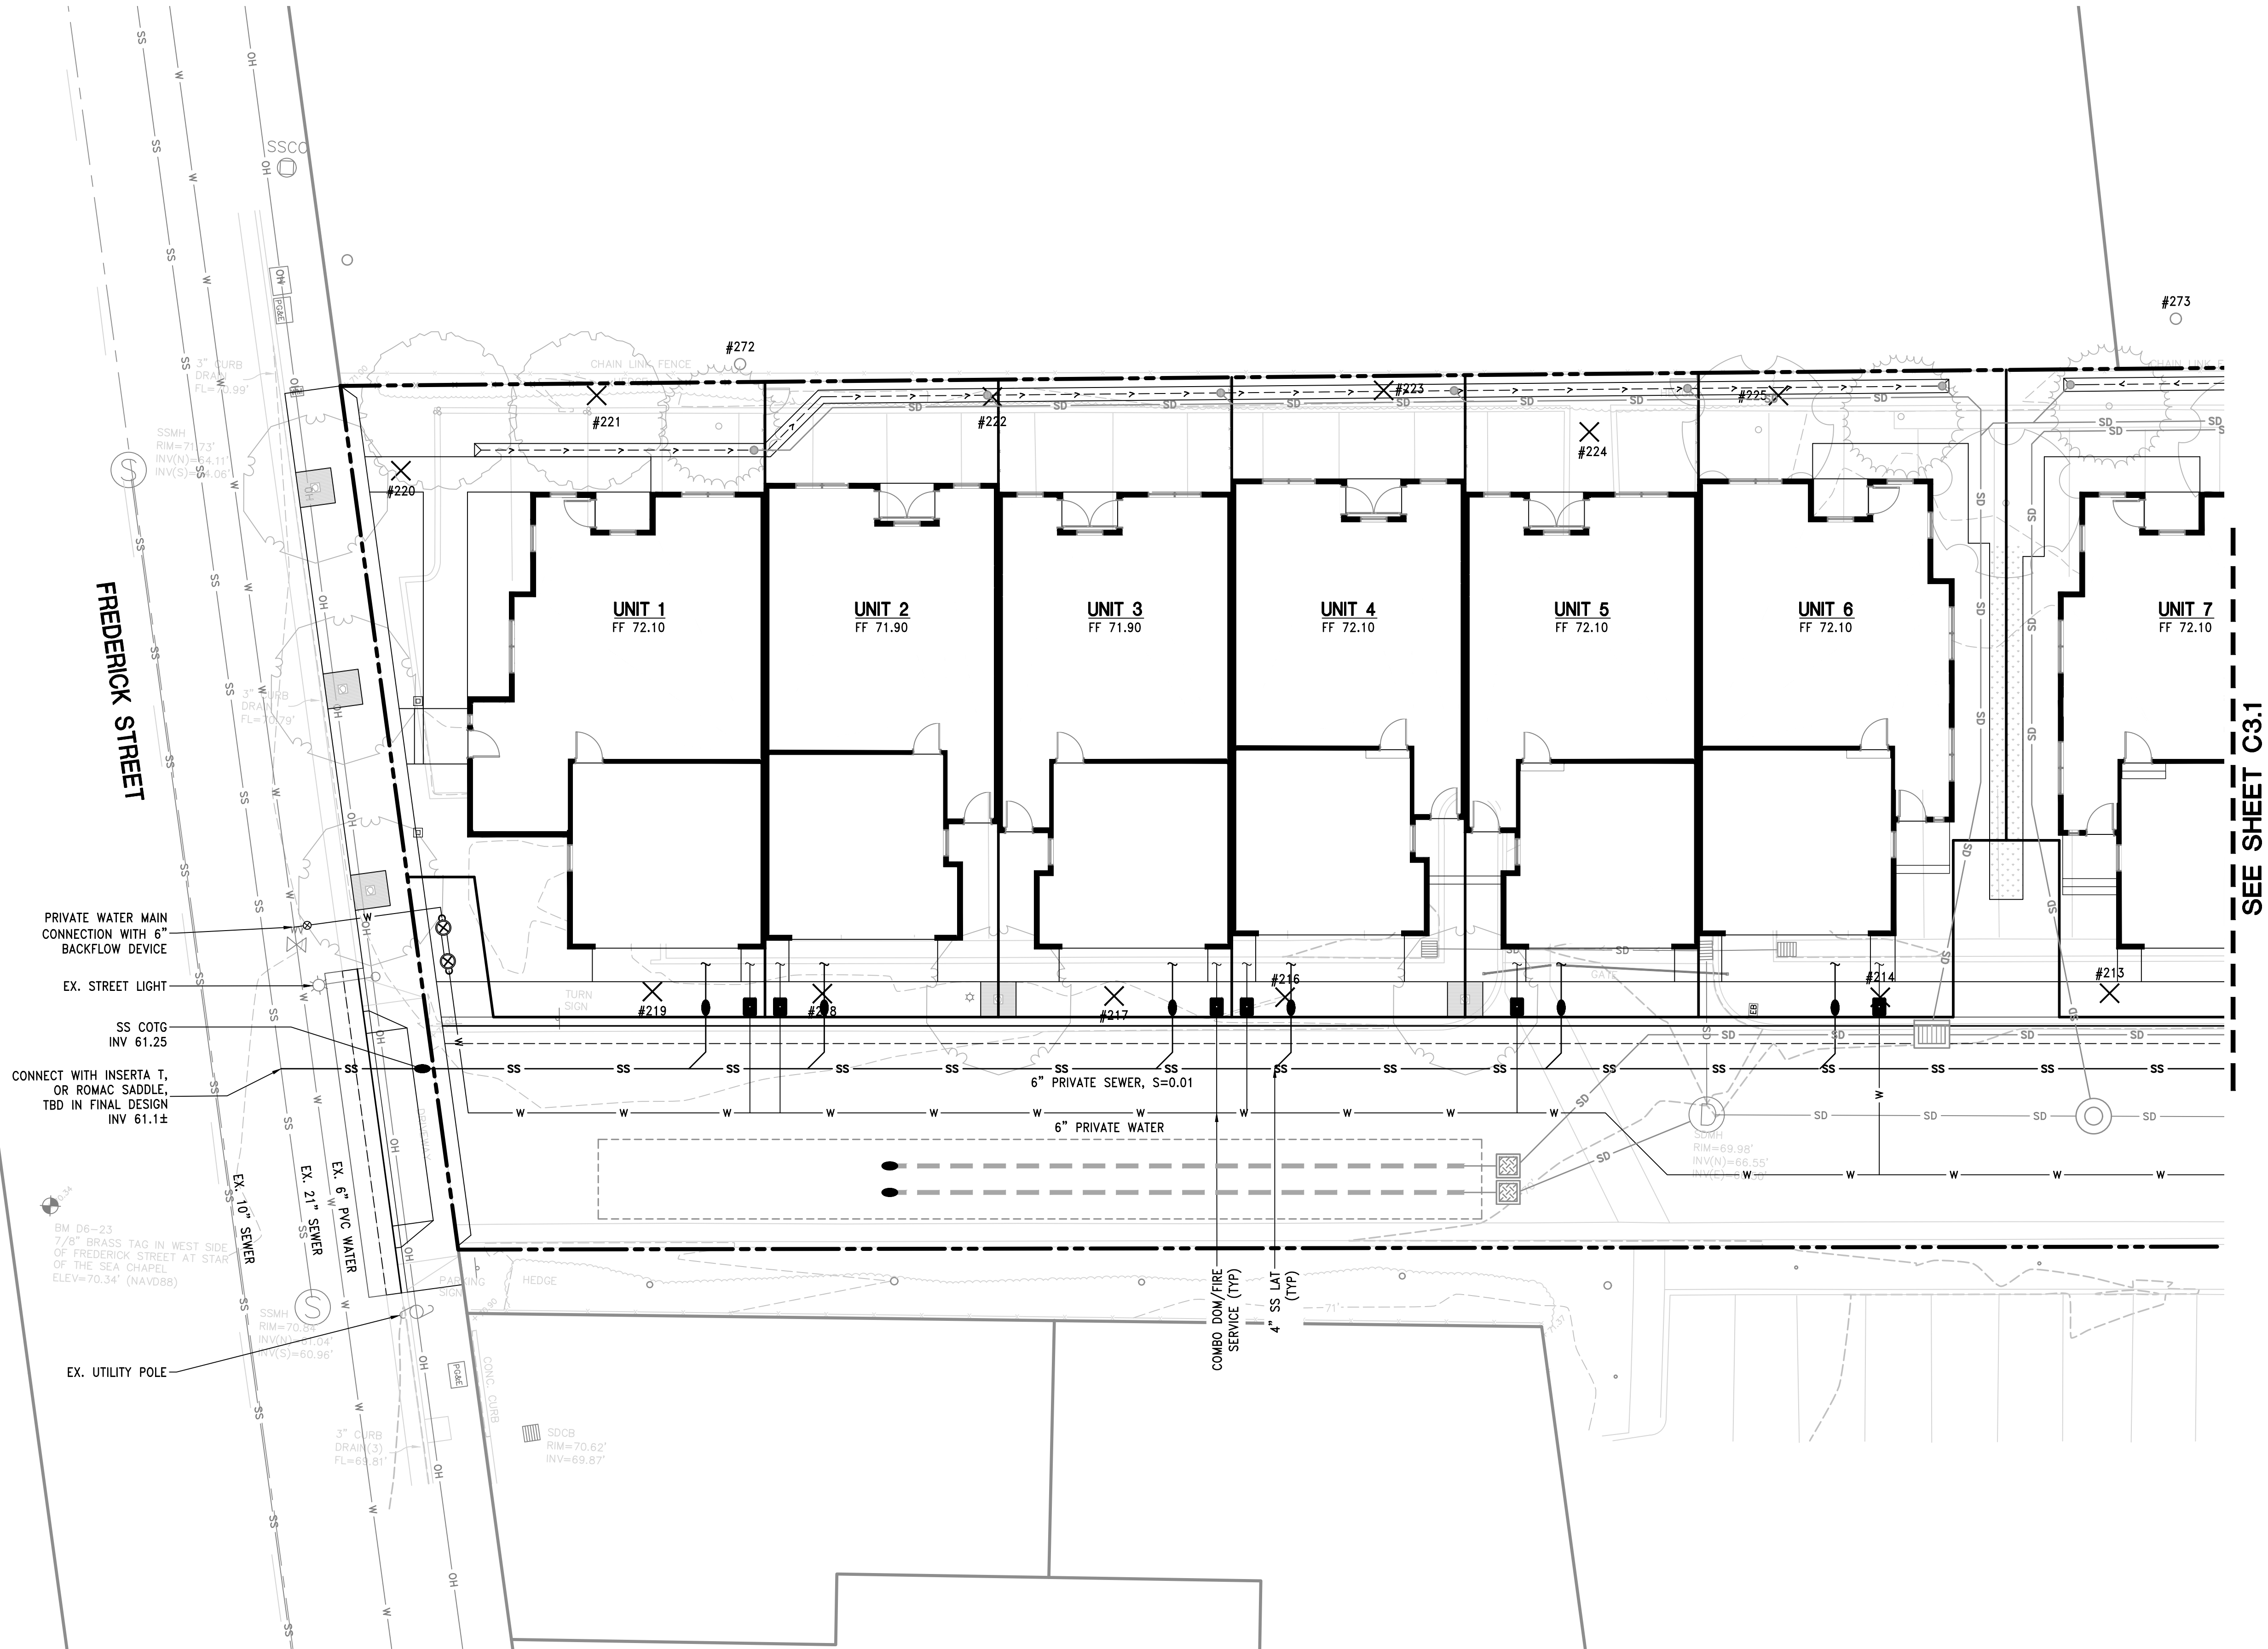

#### NOTES:

1. ALL DOMESTIC BY FIRE COMBINATION SERVICES ARE TO BE 1" UNLESS SPECIFIED OTHERWISE BY SCFD IN FINAL DESIGN.

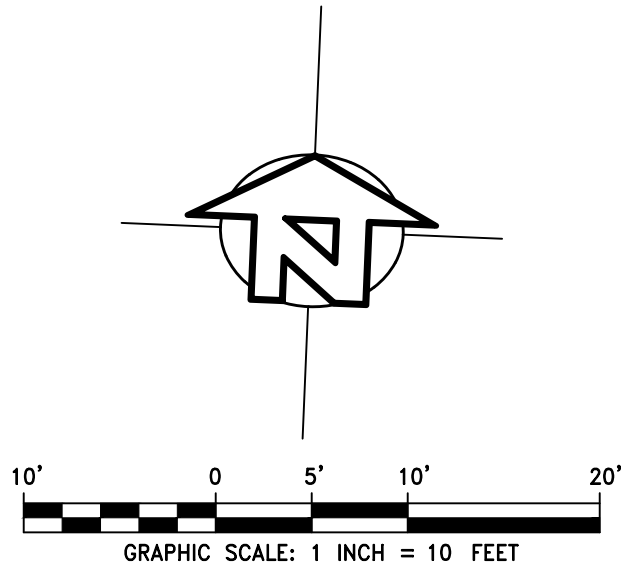

PRELIMINARY

UTILITY PLAN

528 FREDERICK STREET

SANTA CRUZ, CALIFORNIA

APN 011-081-62 (PORTION)

DESIGN DEVELOPMENT

DATE  
06/09/2025

DESIGN  
IEI

DRAWN  
STAFF


SHEET

C3.0

JOB NO. 24026

NOT FOR CONSTRUCTION

1509 SEABRIGHT AVE SUITE A2  
SANTA CRUZ, CA 95062  
TEL (831) 426-5318  
www.iflandengineers.com  
CIVIL ENGINEERING ■ LAND PLANNING ■ STRUCTURAL DESIGN

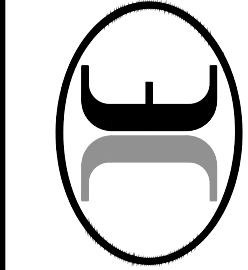

528 FREDERICK STREET

SANTA CRUZ, CALIFORNIA

APN 011-081-62 (PORTION)

DESIGN DEVELOPMENT

DATE  
06/09/2025

DESIGN  
IEI


DRAWN  
STAFF

SHEET

C3.0

JOB NO. 24026

1509 SEABRIGHT AVE SUITE A2  
SANTA CRUZ, CA 95062  
TEL (831) 426-5318  
www.iflandengineers.com  
CIVIL ENGINEERING ■ LAND PLANNING ■ STRUCTURAL DESIGN

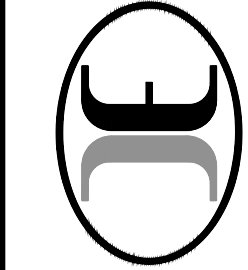

528 FREDERICK STREET

SANTA CRUZ, CALIFORNIA

APN 011-081-62 (PORTION)

DESIGN DEVELOPMENT

DATE  
06/09/2025

DESIGN  
IEI


DRAWN  
STAFF

SHEET

C3.0

JOB NO. 24026

1509 SEABRIGHT AVE SUITE A2  
SANTA CRUZ, CA 95062  
TEL (831) 426-5318  
www.iflandengineers.com  
CIVIL ENGINEERING ■ LAND PLANNING ■ STRUCTURAL DESIGN

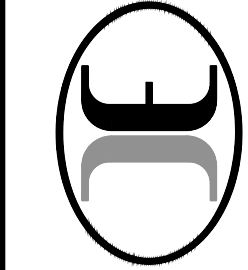

528 FREDERICK STREET

SANTA CRUZ, CALIFORNIA

APN 011-081-62 (PORTION)

DESIGN DEVELOPMENT

DATE  
06/09/2025

DESIGN  
IEI


DRAWN  
STAFF

SHEET

C3.0

JOB NO. 24026

1509 SEABRIGHT AVE SUITE A2  
SANTA CRUZ, CA 95062  
TEL (831) 426-5318  
www.iflandengineers.com  
CIVIL ENGINEERING ■ LAND PLANNING ■ STRUCTURAL DESIGN

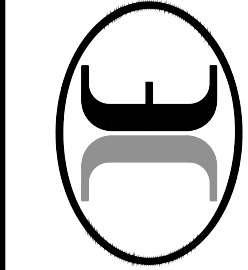

528 FREDERICK STREET

SANTA CRUZ, CALIFORNIA

APN 011-081-62 (PORTION)

DESIGN DEVELOPMENT

DATE  
06/09/2025

DESIGN  
IEI


DRAWN  
STAFF

SHEET

C3.0

JOB NO. 24026

1509 SEABRIGHT AVE SUITE A2  
SANTA CRUZ, CA 95062  
TEL (831) 426-5318  
www.iflandengineers.com  
CIVIL ENGINEERING ■ LAND PLANNING ■ STRUCTURAL DESIGN

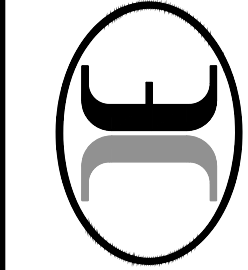

528 FREDERICK STREET

SANTA CRUZ, CALIFORNIA

APN 011-081-62 (PORTION)

DESIGN DEVELOPMENT

DATE  
06/09/2025

DESIGN  
IEI


DRAWN  
STAFF

SHEET

C3.0

JOB NO. 24026

1509 SEABRIGHT AVE SUITE A2  
SANTA CRUZ, CA 95062  
TEL (831) 426-5318  
www.iflandengineers.com  
CIVIL ENGINEERING ■ LAND PLANNING ■ STRUCTURAL DESIGN

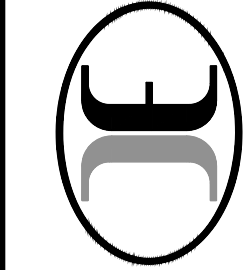

528 FREDERICK STREET

SANTA CRUZ, CALIFORNIA

APN 011-081-62 (PORTION)

DESIGN DEVELOPMENT

DATE  
06/09/2025

DESIGN  
IEI


DRAWN  
STAFF

SHEET

C3.0

JOB NO. 24026

1509 SEABRIGHT AVE SUITE A2  
SANTA CRUZ, CA 95062  
TEL (831) 426-5318  
www.iflandengineers.com  
CIVIL ENGINEERING ■ LAND PLANNING ■ STRUCTURAL DESIGN

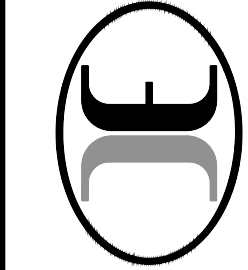

528 FREDERICK STREET

SANTA CRUZ, CALIFORNIA

APN 011-081-62 (PORTION)

DESIGN DEVELOPMENT

DATE  
06/09/2025

DESIGN  
IEI


DRAWN  
STAFF

SHEET

C3.0

JOB NO. 24026

1509 SEABRIGHT AVE SUITE A2  
SANTA CRUZ, CA 95062  
TEL (831) 426-5318  
www.iflandengineers.com  
CIVIL ENGINEERING ■ LAND PLANNING ■ STRUCTURAL DESIGN

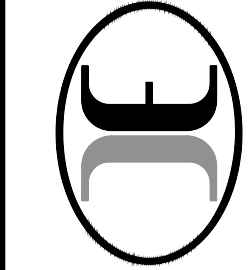

528 FREDERICK STREET

SANTA CRUZ, CALIFORNIA

APN 011-081-62 (PORTION)

DESIGN DEVELOPMENT

DATE  
06/09/2025

DESIGN  
IEI


DRAWN  
STAFF

SHEET

C3.0

JOB NO. 24026

1509 SEABRIGHT AVE SUITE A2  
SANTA CRUZ, CA 95062  
TEL (831) 426-5318  
www.iflandengineers.com  
CIVIL ENGINEERING ■ LAND PLANNING ■ STRUCTURAL DESIGN

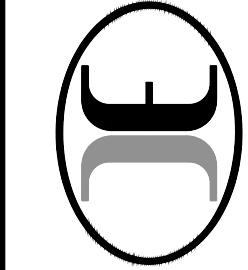

528 FREDERICK STREET

SANTA CRUZ, CALIFORNIA

APN 011-081-62 (PORTION)

DESIGN DEVELOPMENT

DATE  
06/09/2025

DESIGN  
IEI


DRAWN  
STAFF

SHEET

C3.0

JOB NO. 24026

1509 SEABRIGHT AVE SUITE A2  
SANTA CRUZ, CA 95062  
TEL (831) 426-5318  
www.iflandengineers.com  
CIVIL ENGINEERING ■ LAND PLANNING ■ STRUCTURAL DESIGN

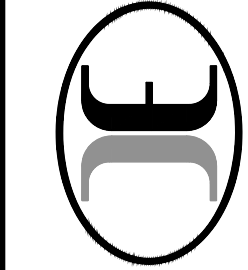

528 FREDERICK STREET

SANTA CRUZ, CALIFORNIA

APN 011-081-62 (PORTION)

DESIGN DEVELOPMENT

DATE  
06/09/2025

DESIGN  
IEI


DRAWN  
STAFF

SHEET

C3.0

JOB NO. 24026

1509 SEABRIGHT AVE SUITE A2  
SANTA CRUZ, CA 95062  
TEL (831) 426-5318  
www.iflandengineers.com  
CIVIL ENGINEERING ■ LAND PLANNING ■ STRUCTURAL DESIGN

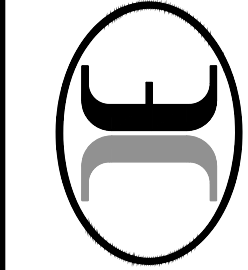

528 FREDERICK STREET

SANTA CRUZ, CALIFORNIA

APN 011-081-62 (PORTION)

DESIGN DEVELOPMENT

DATE  
06/09/2025

DESIGN  
IEI


DRAWN  
STAFF

SHEET

C3.0

JOB NO. 24026

1509 SEABRIGHT AVE SUITE A2  
SANTA CRUZ, CA 95062  
TEL (831) 426-5318  
www.iflandengineers.com  
CIVIL ENGINEERING ■ LAND PLANNING ■ STRUCTURAL DESIGN

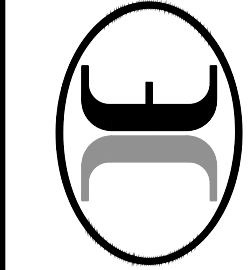

528 FREDERICK STREET

SANTA CRUZ, CALIFORNIA

APN 011-081-62 (PORTION)

DESIGN DEVELOPMENT

DATE  
06/09/2025

DESIGN  
IEI


DRAWN  
STAFF

SHEET

C3.0

JOB NO. 24026

1509 SEABRIGHT AVE SUITE A2  
SANTA CRUZ, CA 95062  
TEL (831) 426-5318  
www.iflandengineers.com  
CIVIL ENGINEERING ■ LAND PLANNING ■ STRUCTURAL DESIGN

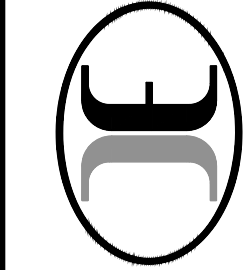

528 FREDERICK STREET

SANTA CRUZ, CALIFORNIA

APN 011-081-62 (PORTION)

DESIGN DEVELOPMENT

DATE  
06/09/2025

DESIGN  
IEI


DRAWN  
STAFF

SHEET

C3.0

JOB NO. 24026

1509 SEABRIGHT AVE SUITE A2  
SANTA CRUZ, CA 95062  
TEL (831) 426-5318  
www.iflandengineers.com  
CIVIL ENGINEERING ■ LAND PLANNING ■ STRUCTURAL DESIGN

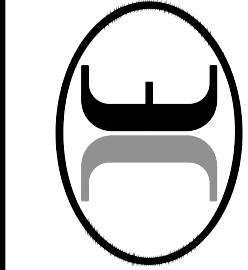

528 FREDERICK STREET

SANTA CRUZ, CALIFORNIA

APN 011-081-62 (PORTION)

DESIGN DEVELOPMENT

DATE  
06/09/2025

DESIGN  
IEI


DRAWN  
STAFF

SHEET

C3.0

JOB NO. 24026

1509 SEABRIGHT AVE SUITE A2  
SANTA CRUZ, CA 95062  
TEL (831) 426-5318  
www.iflandengineers.com  
CIVIL ENGINEERING ■ LAND PLANNING ■ STRUCTURAL DESIGN

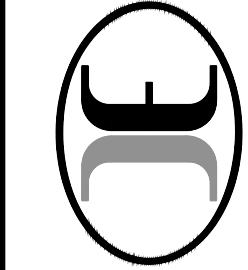

528 FREDERICK STREET

SANTA CRUZ, CALIFORNIA

APN 011-081-62 (PORTION)

DESIGN DEVELOPMENT

DATE  
06/09/2025

DESIGN  
IEI


DRAWN  
STAFF

SHEET

C3.0

JOB NO. 24026

1509 SEABRIGHT AVE SUITE A2  
SANTA CRUZ, CA 95062  
TEL (831) 426-5318  
www.iflandengineers.com  
CIVIL ENGINEERING ■ LAND PLANNING ■ STRUCTURAL DESIGN

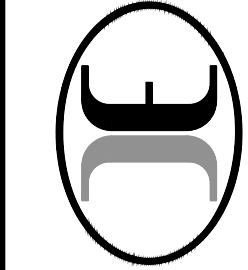

528 FREDERICK STREET

SANTA CRUZ, CALIFORNIA

APN 011-081-62 (PORTION)

DESIGN DEVELOPMENT

DATE  
06/09/2025

DESIGN  
IEI


DRAWN  
STAFF

SHEET

C3.0

JOB NO. 24026

1509 SEABRIGHT AVE SUITE A2  
SANTA CRUZ, CA 95062  
TEL (831) 426-5318  
www.iflandengineers.com  
CIVIL ENGINEERING ■ LAND PLANNING ■ STRUCTURAL DESIGN

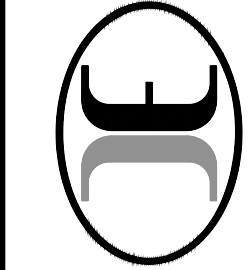

528 FREDERICK STREET

SANTA CRUZ, CALIFORNIA

APN 011-081-62 (PORTION)

DESIGN DEVELOPMENT

DATE  
06/09/2025

DESIGN  
IEI


DRAWN  
STAFF

SHEET

C3.0

JOB NO. 24026

1509 SEABRIGHT AVE SUITE A2  
SANTA CRUZ, CA 95062  
TEL (831) 426-5318  
www.iflandengineers.com  
CIVIL ENGINEERING ■ LAND PLANNING ■ STRUCTURAL DESIGN

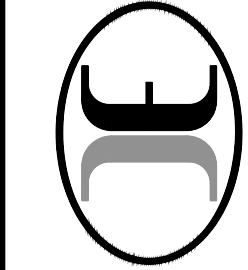

528 FREDERICK STREET

SANTA CRUZ, CALIFORNIA

APN 011-081-62 (PORTION)

DESIGN DEVELOPMENT

DATE  
06/09/2025

DESIGN  
IEI


DRAWN  
STAFF

SHEET

C3.0

JOB NO. 24026

1509 SEABRIGHT AVE SUITE A2  
SANTA CRUZ, CA 95062  
TEL (831) 426-5318  
www.iflandengineers.com  
CIVIL ENGINEERING ■ LAND PLANNING ■ STRUCTURAL DESIGN

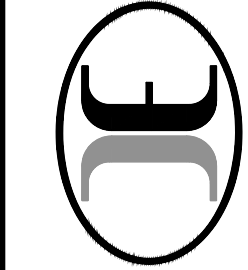

528 FREDERICK STREET

SANTA CRUZ, CALIFORNIA

APN 011-081-62 (PORTION)

DESIGN DEVELOPMENT

DATE  
06/09/2025

DESIGN  
IEI


DRAWN  
STAFF

SHEET

C3.0

JOB NO. 24026

1509 SEABRIGHT AVE SUITE A2  
SANTA CRUZ, CA 95062  
TEL (831) 426-5318  
www.iflandengineers.com  
CIVIL ENGINEERING ■ LAND PLANNING ■ STRUCTURAL DESIGN

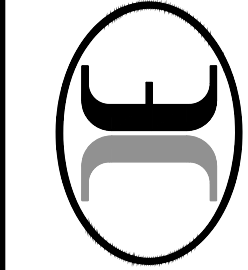



528 FREDERICK STREET

SANTA CRUZ, CALIFORNIA



I:\\_PROJECTS\2024\24026 PAUB DWGS\1 - DD PHASE\_DD PHASE\C3.1-UTILITY.dwg 19Aug26 08:27:49 AM JimIfland © IFLAND ENGINEERS, INC.

ALL DRAWINGS AND WRITTEN MATERIAL APPEARING HEREIN CONSTITUTE ORIGINAL AND UNPUBLISHED WORK OF IFLAND ENGINEERS, INC. AND MAY NOT BE REPRODUCED OR MODIFIED WITHOUT THE WRITTEN CONSENT OF IFLAND ENGINEERS, INC.

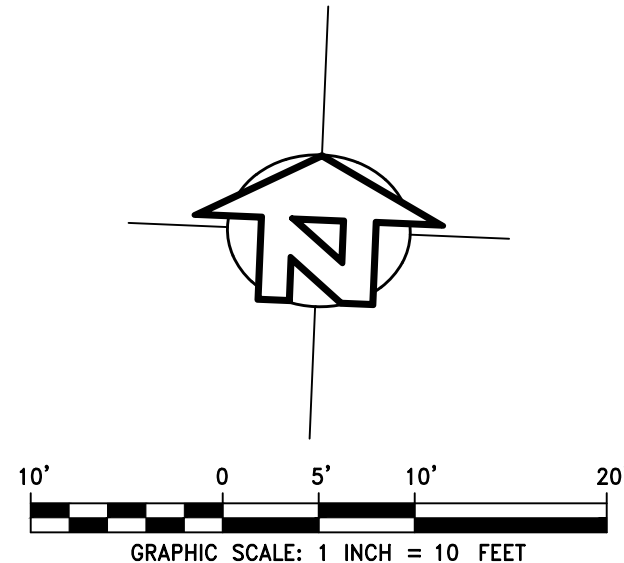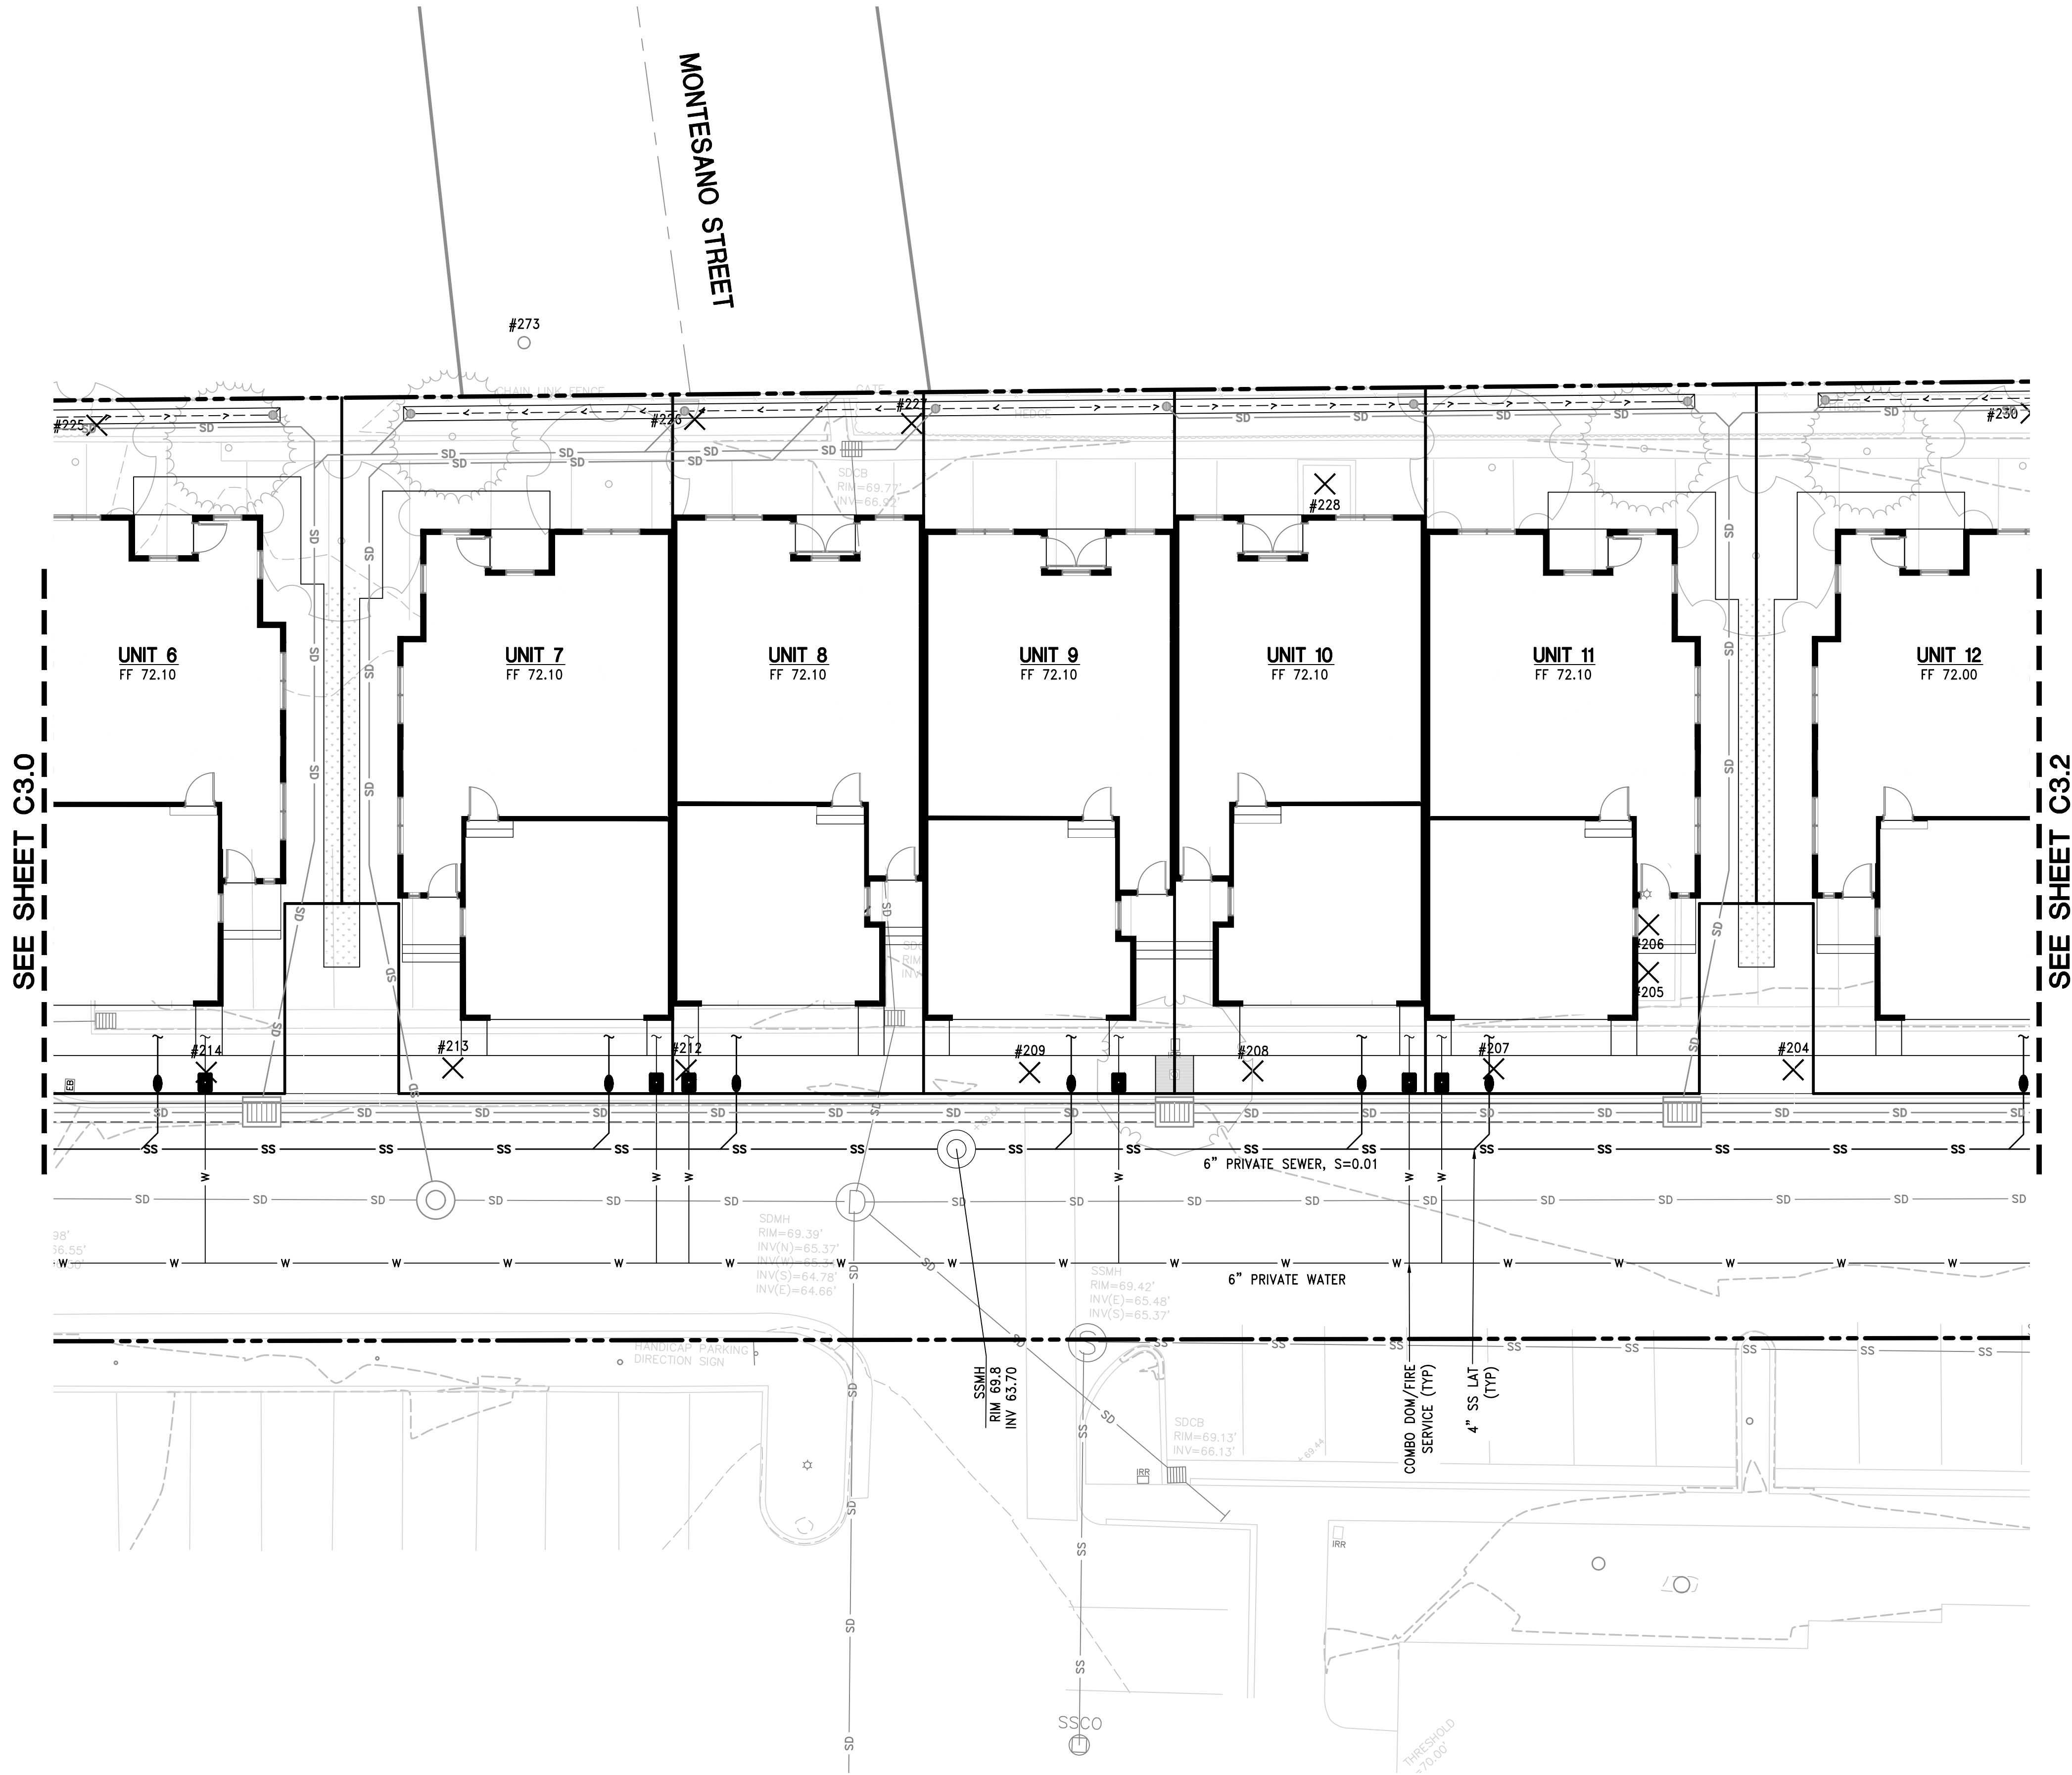

PRELIMINARY

UTILITY PLAN

528 FREDERICK STREET

SANTA CRUZ, CALIFORNIA

APN 011-081-62 (PORTION)  
DESIGN DEVELOPMENT

DATE 06/09/2025  
DESIGN IEI  
DRAWN STAFF


SHEET

C3.1

JOB NO. 24026

NOT FOR CONSTRUCTION

1508 SEABRIGHT AVE SUITE A2  
SANTA CRUZ, CA 95062  
TEL (831) 426-5318  
www.iflandengineers.com  
CIVIL ENGINEERING • LAND PLANNING • STRUCTURAL DESIGN

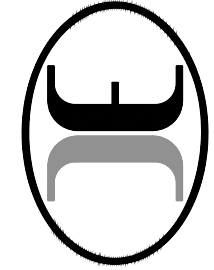

IFLAND  
ENGINEERS

SANTA CRUZ, CALIFORNIA

APN 011-081-62 (PORTION)  
DESIGN DEVELOPMENT

DATE 06/09/2025  
DESIGN IEI  
DRAWN STAFF


SHEET

C3.1

JOB NO. 24026

NOT FOR CONSTRUCTION

1508 SEABRIGHT AVE SUITE A2  
SANTA CRUZ, CA 95062  
TEL (831) 426-5318  
www.iflandengineers.com  
CIVIL ENGINEERING • LAND PLANNING • STRUCTURAL DESIGN

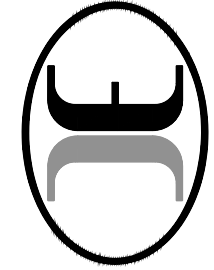

IFLAND  
ENGINEERS

SANTA CRUZ, CALIFORNIA

APN 011-081-62 (PORTION)  
DESIGN DEVELOPMENT

DATE 06/09/2025  
DESIGN IEI  
DRAWN STAFF


SHEET

C3.1

JOB NO. 24026

NOT FOR CONSTRUCTION

1508 SEABRIGHT AVE SUITE A2  
SANTA CRUZ, CA 95062  
TEL (831) 426-5318  
www.iflandengineers.com  
CIVIL ENGINEERING • LAND PLANNING • STRUCTURAL DESIGN

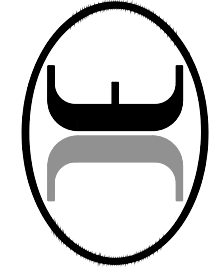

IFLAND  
ENGINEERS

SANTA CRUZ, CALIFORNIA

APN 011-081-62 (PORTION)  
DESIGN DEVELOPMENT

DATE 06/09/2025  
DESIGN IEI  
DRAWN STAFF


SHEET

C3.1

JOB NO. 24026

NOT FOR CONSTRUCTION

1508 SEABRIGHT AVE SUITE A2  
SANTA CRUZ, CA 95062  
TEL (831) 426-5318  
www.iflandengineers.com  
CIVIL ENGINEERING • LAND PLANNING • STRUCTURAL DESIGN

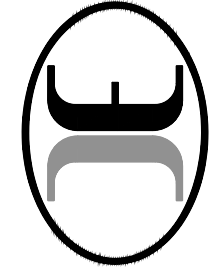

IFLAND  
ENGINEERS

SANTA CRUZ, CALIFORNIA

APN 011-081-62 (PORTION)  
DESIGN DEVELOPMENT

DATE 06/09/2025  
DESIGN IEI  
DRAWN STAFF


SHEET

C3.1

JOB NO. 24026

NOT FOR CONSTRUCTION

1508 SEABRIGHT AVE SUITE A2  
SANTA CRUZ, CA 95062  
TEL (831) 426-5318  
www.iflandengineers.com  
CIVIL ENGINEERING • LAND PLANNING • STRUCTURAL DESIGN

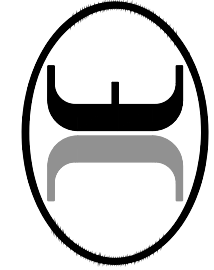

IFLAND  
ENGINEERS

SANTA CRUZ, CALIFORNIA

APN 011-081-62 (PORTION)  
DESIGN DEVELOPMENT

DATE 06/09/2025  
DESIGN IEI  
DRAWN STAFF


SHEET

C3.1

JOB NO. 24026

NOT FOR CONSTRUCTION

1508 SEABRIGHT AVE SUITE A2  
SANTA CRUZ, CA 95062  
TEL (831) 426-5318  
www.iflandengineers.com  
CIVIL ENGINEERING • LAND PLANNING • STRUCTURAL DESIGN

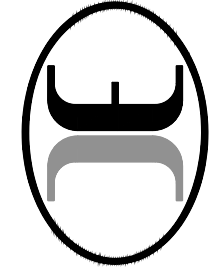

IFLAND  
ENGINEERS

SANTA CRUZ, CALIFORNIA

APN 011-081-62 (PORTION)  
DESIGN DEVELOPMENT

DATE 06/09/2025  
DESIGN IEI  
DRAWN STAFF


SHEET

C3.1

JOB NO. 24026

NOT FOR CONSTRUCTION

1508 SEABRIGHT AVE SUITE A2  
SANTA CRUZ, CA 95062  
TEL (831) 426-5318  
www.iflandengineers.com  
CIVIL ENGINEERING • LAND PLANNING • STRUCTURAL DESIGN

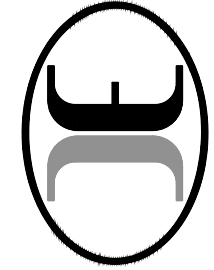

IFLAND  
ENGINEERS

SANTA CRUZ, CALIFORNIA

APN 011-081-62 (PORTION)  
DESIGN DEVELOPMENT

DATE 06/09/2025  
DESIGN IEI  
DRAWN STAFF


SHEET

C3.1

JOB NO. 24026

NOT FOR CONSTRUCTION

1508 SEABRIGHT AVE SUITE A2  
SANTA CRUZ, CA 95062  
TEL (831) 426-5318  
www.iflandengineers.com  
CIVIL ENGINEERING • LAND PLANNING • STRUCTURAL DESIGN

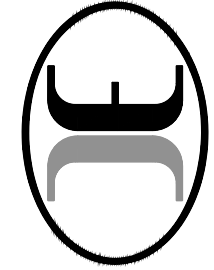

IFLAND  
ENGINEERS

SANTA CRUZ, CALIFORNIA

APN 011-081-62 (PORTION)  
DESIGN DEVELOPMENT

DATE 06/09/2025  
DESIGN IEI  
DRAWN STAFF


SHEET

C3.1

JOB NO. 24026

NOT FOR CONSTRUCTION

1508 SEABRIGHT AVE SUITE A2  
SANTA CRUZ, CA 95062  
TEL (831) 426-5318  
www.iflandengineers.com  
CIVIL ENGINEERING • LAND PLANNING • STRUCTURAL DESIGN

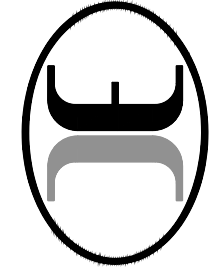

IFLAND  
ENGINEERS

SANTA CRUZ, CALIFORNIA

APN 011-081-62 (PORTION)  
DESIGN DEVELOPMENT

DATE 06/09/2025  
DESIGN IEI  
DRAWN STAFF


SHEET

C3.1

JOB NO. 24026

NOT FOR CONSTRUCTION

1508 SEABRIGHT AVE SUITE A2  
SANTA CRUZ, CA 95062  
TEL (831) 426-5318  
www.iflandengineers.com  
CIVIL ENGINEERING • LAND PLANNING • STRUCTURAL DESIGN

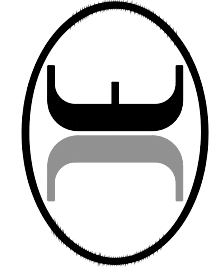

IFLAND  
ENGINEERS

SANTA CRUZ, CALIFORNIA

APN 011-081-62 (PORTION)  
DESIGN DEVELOPMENT

DATE 06/09/2025  
DESIGN IEI  
DRAWN STAFF


SHEET

C3.1

JOB NO. 24026

NOT FOR CONSTRUCTION

1508 SEABRIGHT AVE SUITE A2  
SANTA CRUZ, CA 95062  
TEL (831) 426-5318  
www.iflandengineers.com  
CIVIL ENGINEERING • LAND PLANNING • STRUCTURAL DESIGN

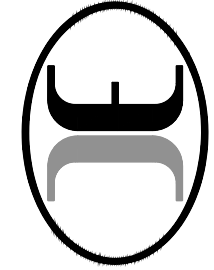

IFLAND  
ENGINEERS

SANTA CRUZ, CALIFORNIA

APN 011-081-62 (PORTION)  
DESIGN DEVELOPMENT

DATE 06/09/2025  
DESIGN IEI  
DRAWN STAFF


SHEET

C3.1

JOB NO. 24026

NOT FOR CONSTRUCTION

1508 SEABRIGHT AVE SUITE A2  
SANTA CRUZ, CA 95062  
TEL (831) 426-5318  
www.iflandengineers.com  
CIVIL ENGINEERING • LAND PLANNING • STRUCTURAL DESIGN

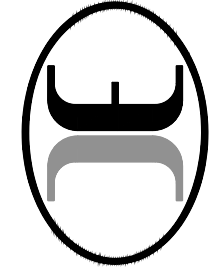

IFLAND  
ENGINEERS

SANTA CRUZ, CALIFORNIA

APN 011-081-62 (PORTION)  
DESIGN DEVELOPMENT

DATE 06/09/2025  
DESIGN IEI  
DRAWN STAFF


SHEET

C3.1

JOB NO. 24026

NOT FOR CONSTRUCTION

1508 SEABRIGHT AVE SUITE A2  
SANTA CRUZ, CA 95062  
TEL (831) 426-5318  
www.iflandengineers.com  
CIVIL ENGINEERING • LAND PLANNING • STRUCTURAL DESIGN

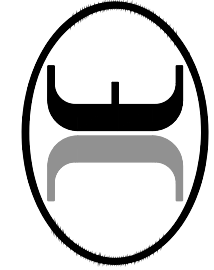

IFLAND  
ENGINEERS

SANTA CRUZ, CALIFORNIA

APN 011-081-62 (PORTION)  
DESIGN DEVELOPMENT

DATE 06/09/2025  
DESIGN IEI  
DRAWN STAFF


SHEET

C3.1

JOB NO. 24026

NOT FOR CONSTRUCTION

1508 SEABRIGHT AVE SUITE A2  
SANTA CRUZ, CA 95062  
TEL (831) 426-5318  
www.iflandengineers.com  
CIVIL ENGINEERING • LAND PLANNING • STRUCTURAL DESIGN

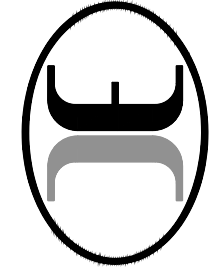

IFLAND  
ENGINEERS

SANTA CRUZ, CALIFORNIA

APN 011-081-62 (PORTION)  
DESIGN DEVELOPMENT

DATE 06/09/2025  
DESIGN IEI  
DRAWN STAFF


SHEET

C3.1

JOB NO. 24026

NOT FOR CONSTRUCTION

1508 SEABRIGHT AVE SUITE A2  
SANTA CRUZ, CA 95062  
TEL (831) 426-5318  
www.iflandengineers.com  
CIVIL ENGINEERING • LAND PLANNING • STRUCTURAL DESIGN

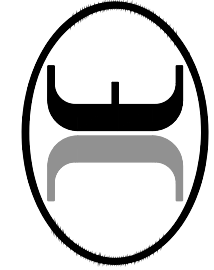

IFLAND  
ENGINEERS

SANTA CRUZ, CALIFORNIA

APN 011-081-62 (PORTION)  
DESIGN DEVELOPMENT

DATE 06/09/2025  
DESIGN IEI  
DRAWN STAFF


SHEET

C3.1

JOB NO. 24026

NOT FOR CONSTRUCTION

1508 SEABRIGHT AVE SUITE A2  
SANTA CRUZ, CA 95062  
TEL (831) 426-5318  
www.iflandengineers.com  
CIVIL ENGINEERING • LAND PLANNING • STRUCTURAL DESIGN

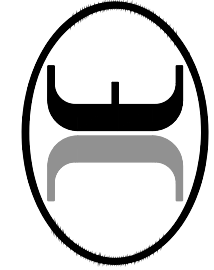

IFLAND  
ENGINEERS

SANTA CRUZ, CALIFORNIA

APN 011-081-62 (PORTION)  
DESIGN DEVELOPMENT

DATE 06/09/2025  
DESIGN IEI  
DRAWN STAFF


SHEET

C3.1

JOB NO. 24026

NOT FOR CONSTRUCTION

1508 SEABRIGHT AVE SUITE A2  
SANTA CRUZ, CA 95062  
TEL (831) 426-5318  
www.iflandengineers.com  
CIVIL ENGINEERING • LAND PLANNING • STRUCTURAL DESIGN

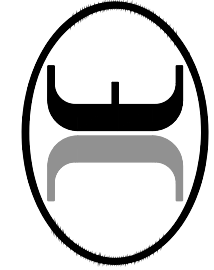

IFLAND  
ENGINEERS

SANTA CRUZ, CALIFORNIA

APN 011-081-62 (PORTION)  
DESIGN DEVELOPMENT

DATE 06/09/2025  
DESIGN IEI  
DRAWN STAFF


SHEET

C3.1

JOB NO. 24026

NOT FOR CONSTRUCTION

1508 SEABRIGHT AVE SUITE A2  
SANTA CRUZ, CA 95062  
TEL (831) 426-5318  
www.iflandengineers.com  
CIVIL ENGINEERING • LAND PLANNING • STRUCTURAL DESIGN

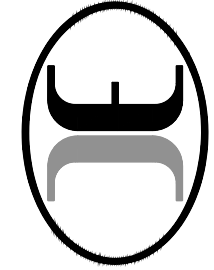

IFLAND  
ENGINEERS

SANTA CRUZ, CALIFORNIA

APN 011-081-62 (PORTION)  
DESIGN DEVELOPMENT

DATE 06/09/2025  
DESIGN IEI  
DRAWN STAFF


SHEET

C3.1

JOB NO. 24026

NOT FOR CONSTRUCTION

1508 SEABRIGHT AVE SUITE A2  
SANTA CRUZ, CA 95062  
TEL (831) 426-5318  
www.iflandengineers.com  
CIVIL ENGINEERING • LAND PLANNING • STRUCTURAL DESIGN

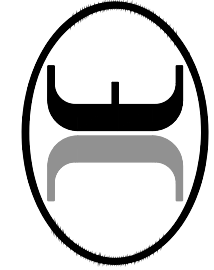

IFLAND  
ENGINEERS

SANTA CRUZ, CALIFORNIA

APN 011-081-62 (PORTION)  
DESIGN DEVELOPMENT

DATE 06/09/2025  
DESIGN IEI  
DRAWN STAFF


SHEET

C3.1

JOB NO. 24026

NOT FOR CONSTRUCTION

1508 SEABRIGHT AVE SUITE A2  
SANTA CRUZ, CA 95062  
TEL (831) 426-5318  
www.iflandengineers.com  
CIVIL ENGINEERING • LAND PLANNING • STRUCTURAL DESIGN

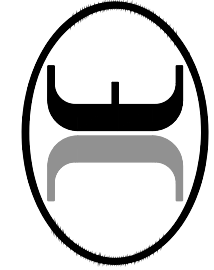

IFLAND  
ENGINEERS

SANTA CRUZ, CALIFORNIA

APN 011-081-62 (PORTION)  
DESIGN DEVELOPMENT

DATE 06/09/2025  
DESIGN IEI  
DRAWN STAFF


SHEET

C3.1

JOB NO. 24026

NOT FOR CONSTRUCTION

1508 SEABRIGHT AVE SUITE A2  
SANTA CRUZ, CA 95062  
TEL (831) 426-5318  
www.iflandengineers.com  
CIVIL ENGINEERING • LAND PLANNING • STRUCTURAL DESIGN

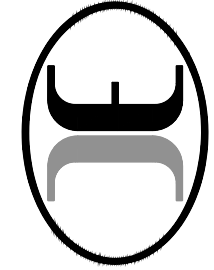

IFLAND  
ENGINEERS

SANTA CRUZ, CALIFORNIA

APN 011-081-62 (PORTION)  
DESIGN DEVELOPMENT

DATE 06/09/2025  
DESIGN IEI  
DRAWN STAFF


SHEET

C3.1

JOB NO. 24026

NOT FOR CONSTRUCTION

1508 SEABRIGHT AVE SUITE A2  
SANTA CRUZ, CA 95062  
TEL (831) 426-5318  
www.iflandengineers.com  
CIVIL ENGINEERING • LAND PLANNING • STRUCTURAL DESIGN

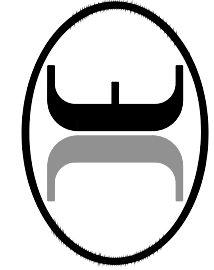

IFLAND  
ENGINEERS

SANTA CRUZ, CALIFORNIA

APN 011-081-62 (PORTION)  
DESIGN DEVELOPMENT

DATE 06/09/2025  
DESIGN IEI  
DRAWN STAFF


SHEET

C3.1

JOB NO. 24026

NOT FOR CONSTRUCTION

1508 SEABRIGHT AVE SUITE A2  
SANTA CRUZ, CA 95062  
TEL (831) 426-5318  
www.iflandengineers.com  
CIVIL ENGINEERING • LAND PLANNING • STRUCTURAL DESIGN

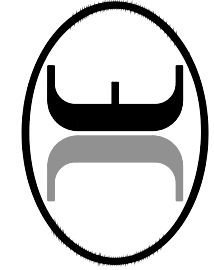







DANDY CURB BAG®  
CURB AND GUTTER INLET/GRATE PROTECTION SYSTEM  
GUIDE SPECIFICATION

PRODUCT:

DANDY CURB BAG®

MANUFACTURER:  
Dandy Products, Inc.  
P.O. Box 1680  
Powell, Ohio 43065  
Phone: 800-591-2284  
Fax: 740-881-2791  
Email: [sdunmpe@dandyproducts.com](mailto:sdunmpe@dandyproducts.com)  
Web: [www.dandyproducts.com](http://www.dandyproducts.com)

1.0 Description:

1.1 Work covered under this item consists of installing a Dandy Curb Bag® curb and gutter inlet protection system. The purpose is to keep silt, sediment, and construction debris out of the storm water system.

2.0 Material:

2.1 The Dandy Curb Bag® curb and gutter inlet protection unit shall be a **sewn in the U.S.A.** geotextile fabric unit enclosing a porous structure in the form of a cylindrical tube placed in front of and extending beyond the inlet opening on both sides and have a geotextile fabric envelope fitted to the individual grate(s)on the street side of the sewn unit for grate(s) to be inserted and to completely enclose the grate(s).

2.2 The Dandy Curb Bag® shall have lifting devices to allow manual inspection of the storm water system.

2.3 The Dandy Curb Bag® unit shall utilize an orange monofilament fabric that is manufactured in the U.S.A. with the following characteristics:

| PROPERTY                    | TEST METHOD    | UNITS                   | TEST RESULTS |
|-----------------------------|----------------|-------------------------|--------------|
| Tensile Strength            | ASTM D4632     | lbs                     | 450 x 300    |
| Elongation                  | ASTM D4632     | %                       | 38% x 21%    |
| Trapezoidal Tear            | ASTM D4533     | lbs                     | 165 x 150    |
| CBR Puncture                | ASTM D6241     | lbs                     | 1000         |
| HYDRAULIC PROPERTIES:       |                |                         |              |
| Apparent Opening Size (AOS) | ASTM D 4751    | US Std Sieve            | 30           |
| Permittivity                | ASTM D 4491    | sec <sup>1</sup>        | 4.9          |
| Water Flow Rate             | ASTM 4491      | gal/min/ft <sup>2</sup> | 365          |
| % Open Area (POA)           | COE - 22125-86 | %                       | 29           |

|                                          |             |   |                     |
|------------------------------------------|-------------|---|---------------------|
| UV Resistance<br>(% Retained @ 2500 hrs) | ASTM D 4355 | % | 70                  |
| Color                                    |             |   | Orange <sup>1</sup> |

<sup>1</sup>The color orange is a trademark of Dandy Products, Inc.  
The property values listed above are effective April 2022 and are subject to change without notice.

3.0 Installation:

3.1 Place the empty Dandy Curb Bag® unit over the grate as the grate stands on end.

3.2 *For oil and sediment model; to install or replace absorbent, place absorbent pillow in pouch, on the bottom (below-grade side) of the unit.*

3.3 Tuck the enclosure flap inside to completely enclose the grate.

3.4 Holding the lifting devices, being careful not to damage the sewn fabric unit, insert the grate into its frame, street side edge first, then lower back edge with cylindrical tube into place. The cylindrical tube should be partially blocking the curb hood opening when installed properly.

4.0 Maintenance:

4.1 The contractor shall remove all accumulated sediment and debris from surface and vicinity of unit after each rain event or as directed by engineer/inspector. Dispose of unit no longer in use at an appropriate recycling or solid waste facility.

4.2 *For oil and sediment model; remove and replace absorbent when near saturation.*

5.0 Method of Measurement:

5.1 The quantity to be paid is for the actual number of Dandy Curb Bag® inlet protection units installed

6.0 Basis of payment:

6.1 The unit price shall include labor, equipment, and materials necessary to complete the work and maintain the Dandy Curb Bag® inlet protection units.

6.2 Payment for the completed work will be made at the contract prices for:

| ITEM            | UNIT | DESCRIPTION                                   |
|-----------------|------|-----------------------------------------------|
| Dandy Curb Bag® | EA   | Curb Inlet Protection Unit<br>(# _____ Inlet) |

EROSION CONTROL NOTES

- THE EROSION CONTROL PLANS IN THIS SET SHALL BE REVIEWED AND IMPLEMENTED BY THE CONTRACTOR PRIOR TO COMMENCEMENT OF WORK. ADDITIONAL DIRECTION, DETAILS, AND REQUIREMENTS ARE INCLUDED IN THE SWPPP. CONTRACTOR SHALL WORK WITH THE PROJECT'S QUALIFIED SWPPP PRACTITIONER (QSP) THROUGHOUT CONSTRUCTION TO ENSURE THE SITE IS PROPERLY PROTECTED FROM POSSIBLE POLLUTANTS. THE QSP HAS AUTHORIZATION TO ADD OR REMOVE BMP MEASURES THROUGHOUT CONSTRUCTION AS SPECIFIED IN THE SWPPP DOCUMENT.
- THE QSP SHALL ENSURE ALL MONITORING AND INSPECTIONS ARE PERFORMED AS REQUIRED BY THE SWPPP AND ALL RECORDS ARE RETAINED ONSITE THROUGHOUT CONSTRUCTION.
- NO LAND CLEARING, GRADING OR EXCAVATION SHALL BE DONE BETWEEN OCTOBER 1ST AND APRIL 30TH. ANY DEVIATION FROM THIS CONDITION REQUIRES REVIEW AND APPROVAL OF A SEPARATE WINTER EROSION CONTROL PLAN BY ENVIRONMENTAL PLANNING PRIOR TO BEGINNING CONSTRUCTION. THE DEVELOPER SHALL BE RESPONSIBLE FOR IMPLEMENTING AND MAINTAINING SITE EROSION CONTROL AT ALL TIMES.
- IT SHALL BE THE RESPONSIBILITY OF THE OWNER AND THE PERMITEE TO ENSURE THAT EROSION DOES NOT OCCUR FROM ANY ACTIVITY DURING OR AFTER PROJECT CONSTRUCTION. ADDITIONAL MEASURES, BEYOND THOSE SPECIFIED, MAY BE REQUIRED BY THE PLANNING DIRECTOR AS DEEMED NECESSARY TO CONTROL ACCELERATED EROSION.
- PRIOR TO ANY FORECAST RAIN AND ANYTIME BETWEEN OCTOBER 1ST AND APRIL 30TH, AT THE END OF EACH WORKDAY, AT THE END OF EACH WORKWEEK, THE DEVELOPER SHALL IMPLEMENT ALL TEMPORARY MEASURES NECESSARY TO PREVENT EROSION AND SILTATION, UNTIL THE PROJECT HAS BEEN FINALIZED. THESE MEASURES SHALL INCLUDE, BUT NOT BE LIMITED TO, DIRECT SEEDING OF THE AFFECTED AREAS, STRAW MULCHING, AND/OR INSTALLATION OF STRAW BALES DAMS/SILT FENCES.
- DURING CONSTRUCTION, NO TURBID WATER SHALL BE PERMITTED TO LEAVE THE SITE. USE OF SILT AND GREASE TRAPS, FILTER BERMS, OR SILT FENCES SHALL BE USED TO PREVENT SUCH DISCHARGE.
- ALL AREAS ON- AND OFF-SITE EXPOSED DURING CONSTRUCTION ACTIVITIES, IF NOT PERMANENTLY LANDSCAPED PER PLAN, SHALL BE PROTECTED BY MULCHING AND/OR SEEDING WITH ANNUAL WINTER BARLEY.
- ALL EXCAVATED MATERIAL SHALL BE REMOVED TO AN APPROVED DISPOSAL SITE OR DISPOSED OF ON-SITE IN A MANNER THAT WILL NOT CAUSE EROSION.
- ANY MATERIAL STOCKPILED, FOR LONGER THAN 14 DAYS, DURING CONSTRUCTION SHALL BE COVERED WITH PLASTIC.
- UPON COMPLETION OF CONSTRUCTION, ALL REMAINING EXPOSED SOILS SHALL BE PERMANENTLY REVEGETATED PER LANDSCAPING PLAN. THE PROTECTION REQUIRED BY SECTION 16.19.140 SHALL BE INSTALLED PRIOR TO CALLING FOR FINAL APPROVAL OF THE PROJECT AND AT ALL TIMES BETWEEN OCTOBER 1ST AND APRIL 30TH. SUCH PROTECTION SHALL BE MAINTAINED FOR AT LEAST ONE WINTER UNTIL PERMANENT PROTECTION IS ESTABLISHED.
- EXPOSED SOIL ON SLOPES GREATER THAN 20% SHALL BE SEED, COVERED WITH 2 INCHES OF STRAW, AND AN EROSION CONTROL BLANKET. THE EROSION CONTROL BLANKET SHALL BE STAKED IN PLACE.
- IT IS THE DEVELOPER'S RESPONSIBILITY TO SEE THAT ADDITIONAL MEASURES, NECESSARY TO CONTROL SITE EROSION AND PREVENT SEDIMENT TRANSPORT OFF-SITE ARE IMPLEMENTED.
- ALL SPILLS AND/OR LEAKS SHALL BE IMMEDIATELY CLEANED UP AND MITIGATED PER THE SPILL RESPONSE REQUIREMENTS SPECIFIED IN THE SWPPP DOCUMENT AND THE CONTRACTORS O&M STANDARDS.
- CONSTRUCTION BEST MANAGEMENT PRACTICES (BMP'S): PROJECT CONSTRUCTION AND DEMOLITION ACTIVITIES SHALL COMPLY WITH THE CITY'S STORM WATER BEST MANAGEMENT PRACTICES FOR CONSTRUCTION. SEE THE CITY WEBSITE AT: <http://www.cityofsantacruz.com/home/showdocument?id=6031>.
- EROSION AND SEDIMENT CONTROL BMP'S, SUCH AS FIBER ROLLS OR WATTLES, SHALL BE INSPECTED REGULARLY DURING CONSTRUCTION AND AFTER EACH SIGNIFICANT RAIN EVENT. MAKE NEEDED REPAIRS IMMEDIATELY.
- CHECK THE SIDEWALK AND STREET DAILY DURING DEMOLITION AND CONSTRUCTION FOR SOIL DRAG-OUT, AND SWEEP IF NEEDED. ROUTINELY MAINTAIN THE CONSTRUCTION ENTRANCE/EXIT TO ENSURE IT REMAINS EFFECTIVE AT PREVENTING DRAG-OUT.
- STORE OPEN BAGS OF PARTICULATE, GRANULAR OR POWDER MATERIALS (SUCH AS PLASTER OR CONCRETE) INDOORS IF POSSIBLE. IF STORED OUTSIDE, THEY MUST BE KEPT COVERED OR CLOSED, AND DURING THE RAINY SEASON KEPT WITHIN SECONDARY CONTAINMENT.
- DUMPSTER LIDS MUST BE KEPT CLOSED AND SECURED WHEN NOT IN USE.
- SOIL AND MATERIAL STOCKPILES MUST BE PROTECTED FROM RUN-OFF/RUN-ON, WHEN NOT IN USE, BY BMP'S SUCH AS SURROUNDED BY BERMS, FIBER ROLLS OR WATTLES AND COVERED WITH SHEETING OR TARPS.
- DO NOT LOCATE PORTA-POTTIES ADJACENT TO WATERCOURSE OR STORM DRAIN INLETS.
- DURING THE RAINY SEASON, ENSURE THAT SEDIMENT CONTROL MEASURES ARE IN PLACE AND EFFECTIVE AT PREVENTING SEDIMENT FROM LEAVING THE SITE.
- CONTACT ERIC DHAKNI, [edhakni@santacruzca.gov](mailto:edhakni@santacruzca.gov) OR (831) 420-5169, FOR FINAL INSPECTION FORM STORM WATER ONCE THE WORK IS COMPLETED AS PART OF THE PERMIT "SIGN-OFF" PROCESS. PRIOR TO CALLING FOR A FINAL INSPECTION, DISTURBED AREAS SHALL EITHER BE LANDSCAPED OR BARE SOILS SHALL BE PROTECTED BY MULCHING TO PREVENT EROSION.

CONSTRUCTION SPECIFICATIONS


- PREPARE SLOPE BEFORE THE FIBER ROLL PROCEDURE IS STARTED. SHALLOW GULLIES SHOULD BE SMOOTHED AS WORK PROGRESSES.
- DIG SMALL TRENCHES ACROSS SLOPE ON CONTOUR, TO PLACE FIBER ROLLS IN. THE TRENCH SHOULD BE DEEP ENOUGH TO ACCOMMODATE HALF THE THICKNESS OF THE FIBER ROLL. WHEN THE SOIL IS LOOSE AND UNCOMPACTED, THE TRENCH SHOULD BE DEEP ENOUGH TO BURY THE FIBER ROLL 2/3 OF ITS THICKNESS BECAUSE THE GROUND WILL SETTLE. IT IS CRITICAL THAT FIBER ROLLS ARE INSTALLED PERPENDICULAR TO WATER MOVEMENT, PARALLEL TO THE SLOPE CONTOUR.
- START BUILDING TRENCHES AND INSTALL FIBER ROLLS FROM THE BOTTOM OF THE SLOPE AND WORK UP.
- CONSTRUCT TRENCHES AT CONTOUR INTERVALS OF THREE TO EIGHT FEET APART DEPENDING ON STEEPNESS OF SLOPE. THE STEEPER THE SLOPE, THE CLOSER TOGETHER THE TRENCHES.
- LAY THE FIBER ROLL ALONG THE TRENCHES FITTING IT SNUGLY AGAINST THE SOIL. MAKE SURE NO GAPS EXIST BETWEEN THE SOIL AND THE FIBER ROLL. USE A STRAIGHT BAR TO DRIVE HOLES THROUGH THE FIBER ROLL AND INTO THE SOIL FOR THE WOODEN STAKES.
- DRIVE THE STAKE THROUGH THE PREPARED HOLE INTO THE SOIL. LEAVE ONLY ONE OR TWO INCHES OF STAKE EXPOSED ABOVE FIBER ROLL. IF USING WILLOW STAKES REFER TO USDA SOIL CONSERVATION SERVICE TECHNICAL GUIDE, BIOENGINEERING, FOR GUIDELINES TO PREPARING LIVE WILLOW MATERIAL.
- INSTALL STAKES AT LEAST EVERY FOUR FEET APART THROUGH FIBER ROLL. ADDITIONAL STAKES MAY BE DRIVEN ON THE DOWNSLOPE SIDE OF THE TRENCHES ON HIGHLY EROSION OR VERY STEEP SLOPES.

INSTALLATION AND MAINTENANCE


- INSPECT THE FIBER ROLL AND THE SLOPES AFTER SIGNIFICANT STORMS. MAKE SURE THE FIBER ROLLS ARE IN CONTACT WITH THE SOIL.
- REPAIR ANY RILLS OR GULLIES PROMPTLY.
- RESEED OR REPLANT VEGETATION IF NECESSARY UNTIL THE SLOPE IS STABILIZED.

FIBER ROLLS



| SLOPE INSTALLATION TABLE |                             |
|--------------------------|-----------------------------|
| SLOPE                    | MAX FIBER ROLL SPACING (FT) |
| 4:1 (OR FLATTER)         | 20                          |
| 4:1 TO 2:1               | 15                          |
| GREATER THAN 2:1         | 10                          |

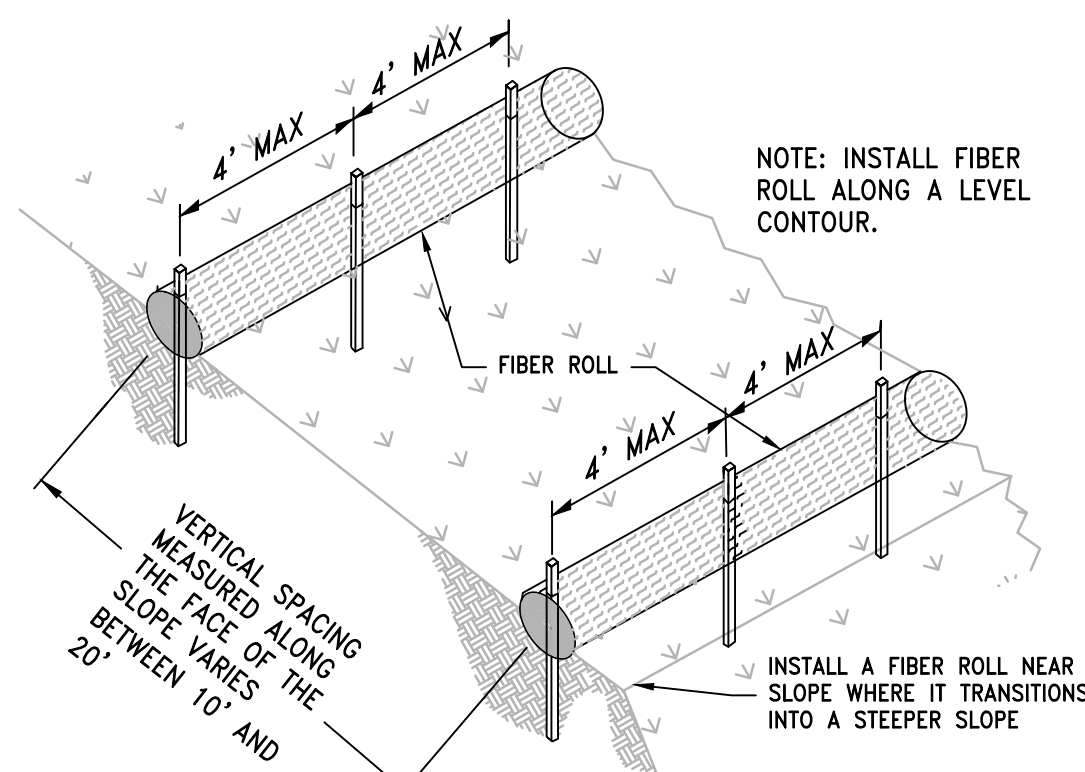

TYPICAL INSTALLATION

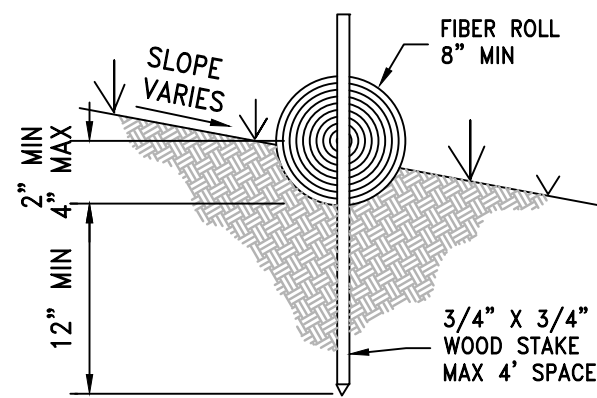

ENTRENCHMENT DETAIL

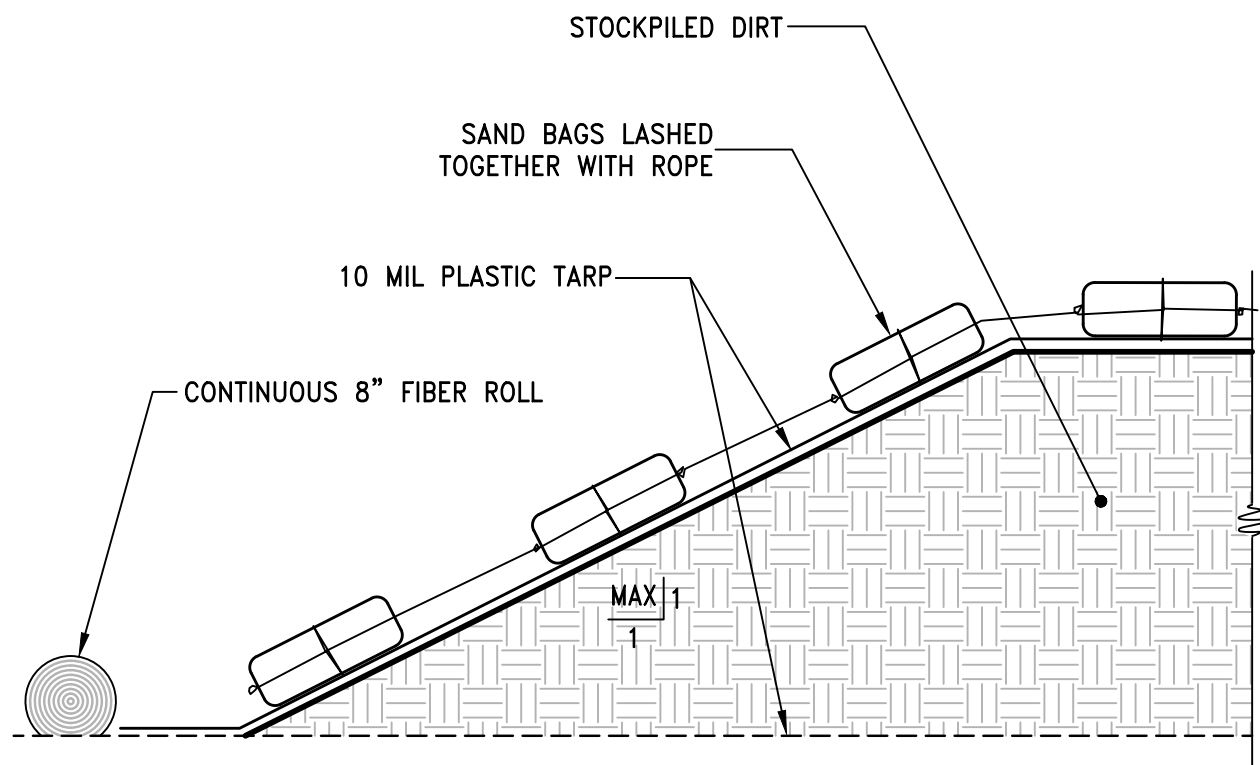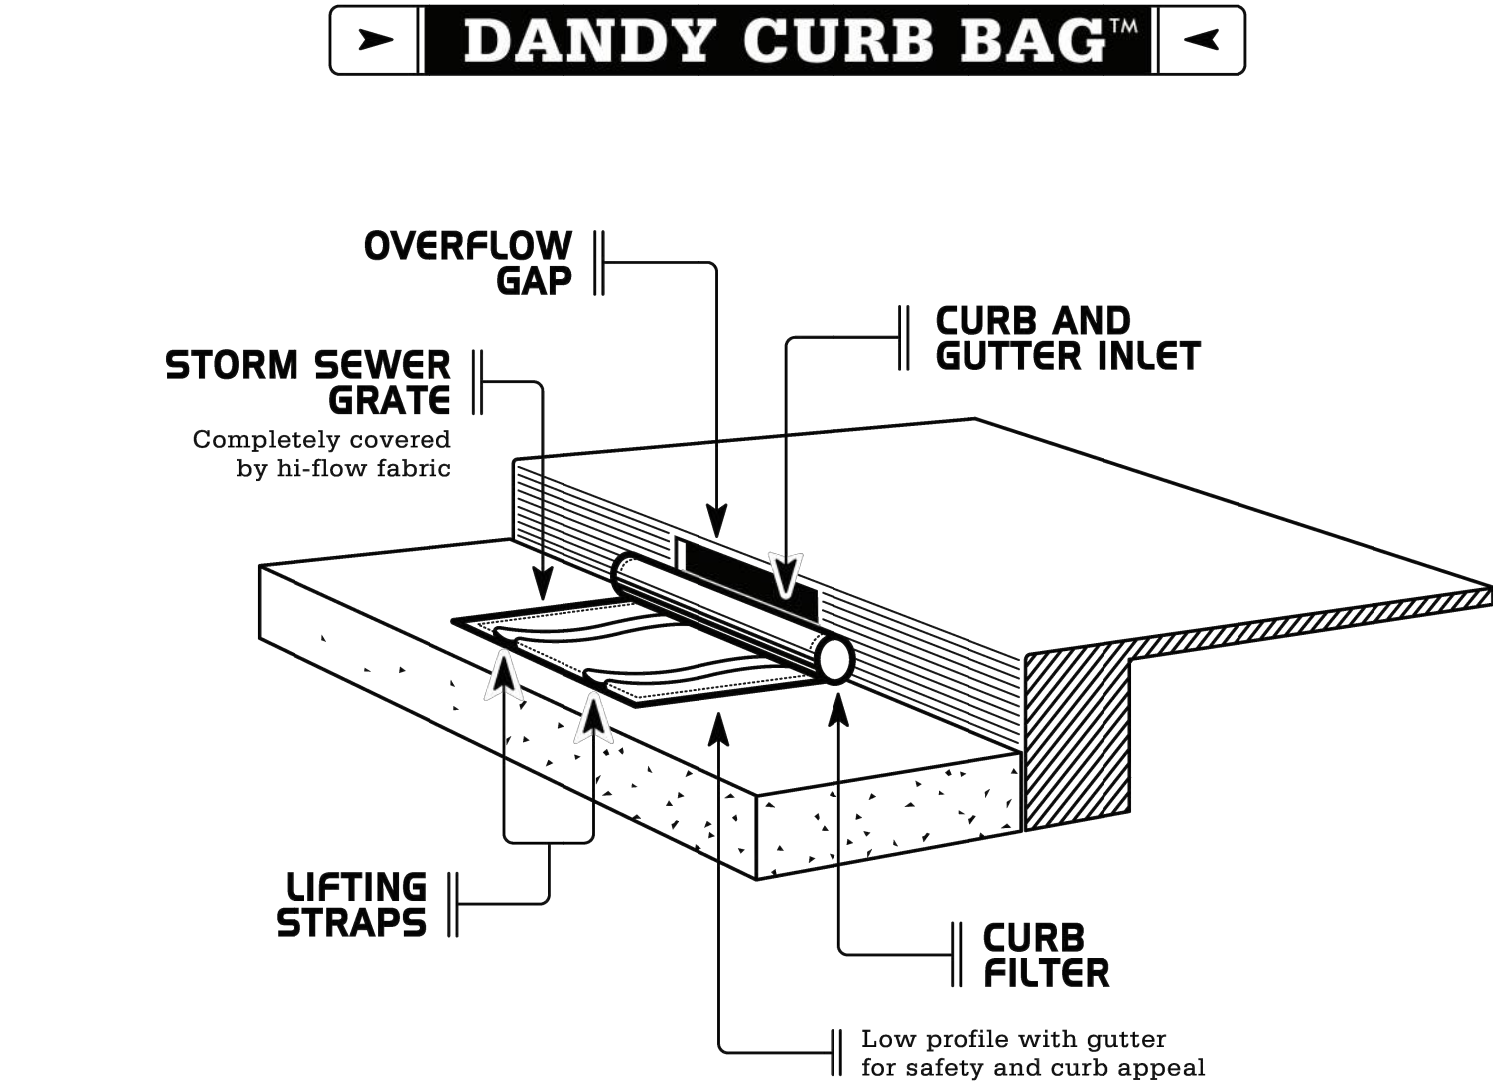


NOTES:

- STOCKPILE SIZE AND LOCATIONS TO BE DETERMINED BY CONTRACTOR WITH ENGINEER'S APPROVAL.
- USE OF NON-ACCESSIBLE PARKING STALLS FOR STOCKPILE AREA TO BE APPROVED BY OWNER PRIOR TO USE. IF AREA CANNOT BE USED, CONTRACTOR SHALL SECURE APPROVAL FOR AN ALTERNATE AREA OR ARRANGE FOR IMMEDIATE OFF-HAUL OF MATERIALS SUCH THAT STOCKPILING OF MATERIALS IS NOT NECESSARY.

DIRT STOCKPILE

NTS

4

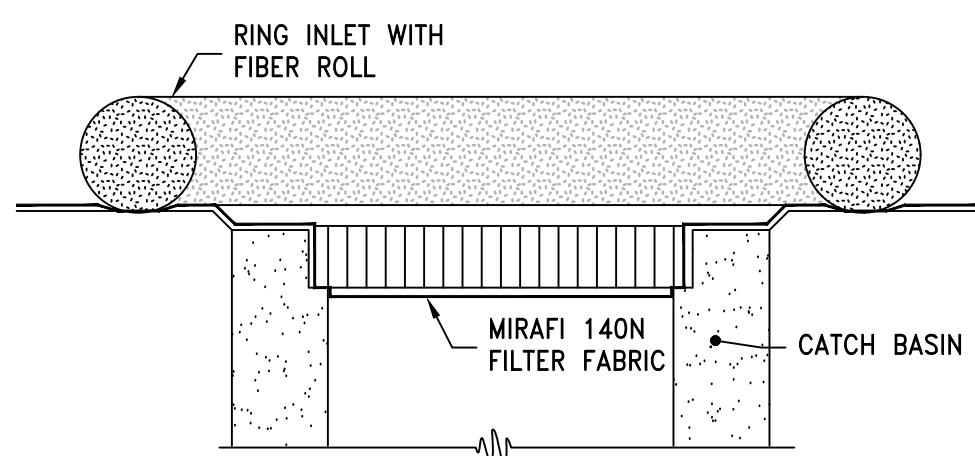

INSPECTION AND MAINTENANCE:

- FILTER FABRIC BARRIERS SHALL BE INSPECTED WEEKLY AFTER EACH SIGNIFICANT STORM - 1 INCH RAINFALL (25.4 MM) IN 24 HOUR PERIOD. ANY REQUIRED REPAIRS SHALL BE MADE IMMEDIATELY.
- SEDIMENT SHOULD BE REMOVED WHEN IT REACHES 3" MAXIMUM HEIGHT. AT THAT TIME, INSPECT THE FILTER MATERIAL FOR TEARS AND CLEAN OR REPLACE AS REQUIRED.
- THE REMOVED SEDIMENT SHALL BE DISTRIBUTED EVENLY ACROSS AREAS ON-SITE, CONFORM WITH THE EXISTING GRADE AND BE REVEGETATED OR OTHERWISE STABILIZED PER EROSION CONTROL NOTES.

CATCH BASIN PROTECTION

NTS


3

1

NOT FOR CONSTRUCTION

1508 SEABRIGHT AVE SUITE A2  
SANTA CRUZ, CA 95062  
TEL (831) 426-5338

IFLAND  
ENGINEERS  
CIVIL ENGINEERING ■ LAND PLANNING ■ STRUCTURAL DESIGN

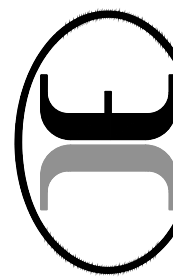

PRELIMINARY EROSION CONTROL NOTES AND DETAILS

528 FREDERICK STREET

SANTA CRUZ, CALIFORNIA

APN 011-081-62 (PORTION)  
DESIGN DEVELOPMENT


SHEET

C4.0

JOB NO. 24026

2




 



I:\\_PROJECTS\2024\24026 PAUB DWGS\1 - DD PHASE\_DD PHASE\C4.2-EROS.dwg 19Aug26 08:27:24 AM JimIland © FLAND ENGINEERS, INC.

ALL DRAWINGS AND WRITTEN MATERIAL APPEARING HEREIN CONSTITUTE ORIGINAL AND UNPUBLISHED WORK OF FLAND ENGINEERS, INC. AND MAY NOT BE REPRODUCED OR MODIFIED WITHOUT THE WRITTEN CONSENT OF FLAND ENGINEERS, INC.

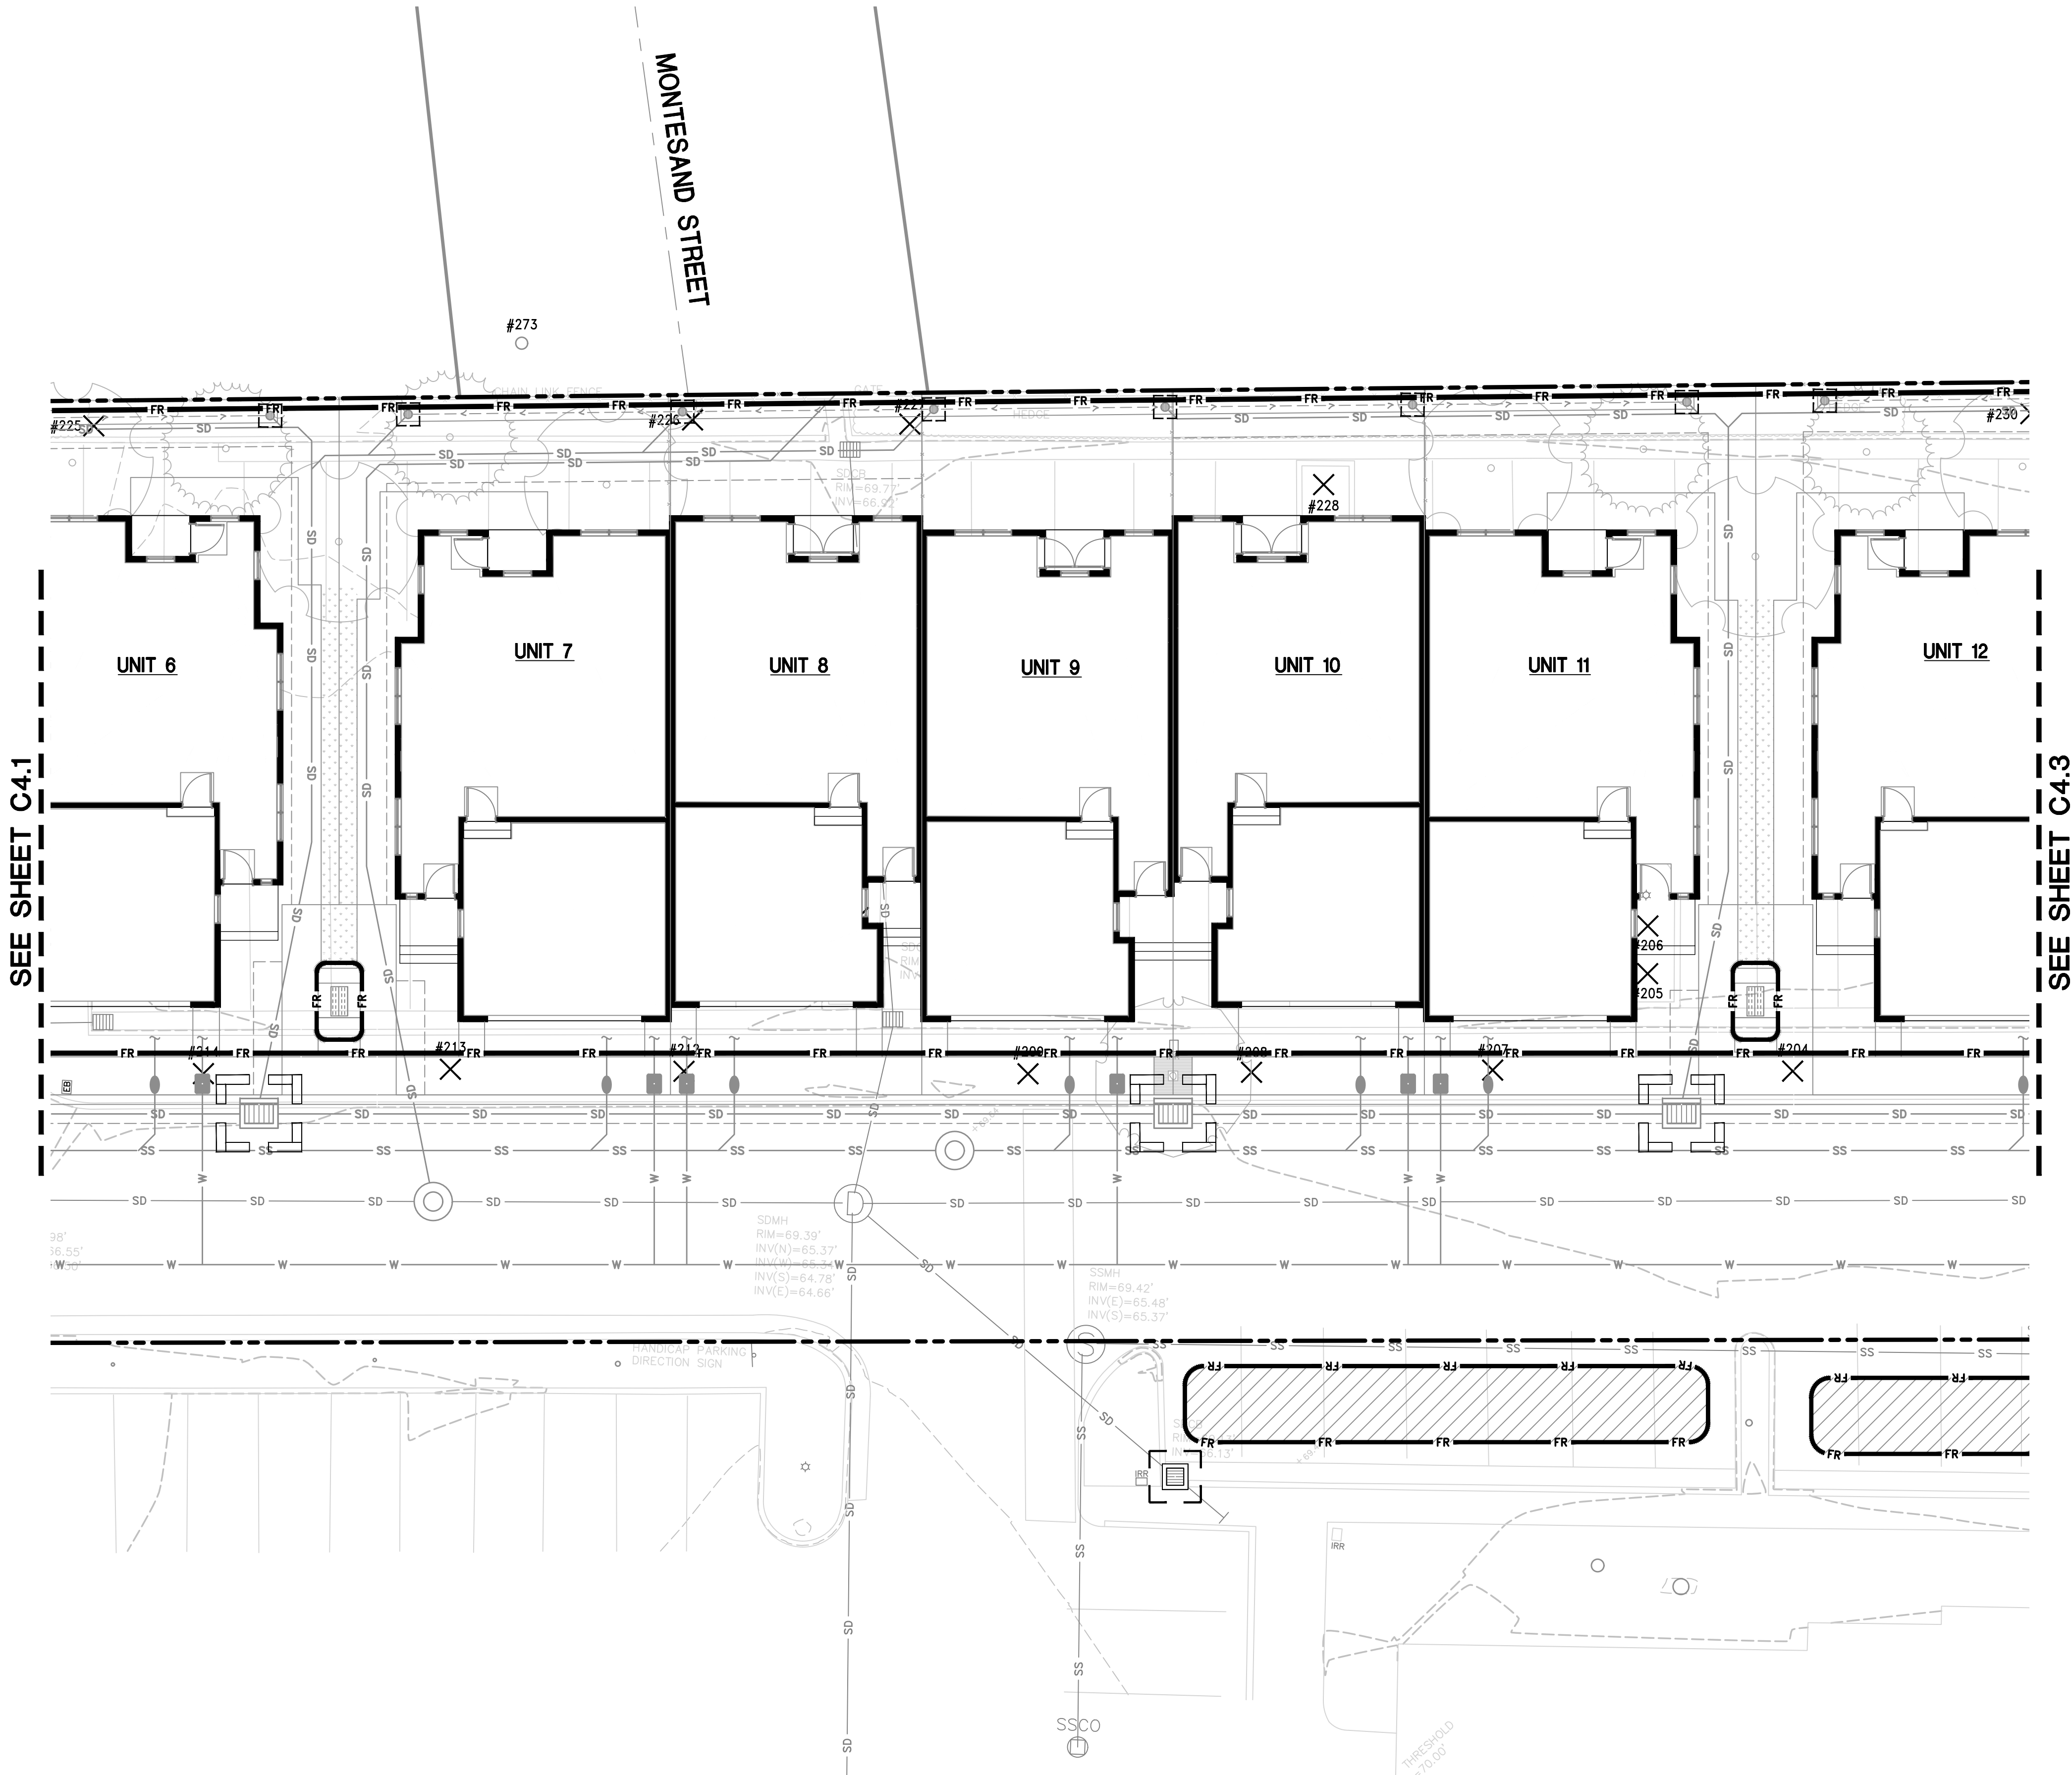


NOTES:

1. SEE SHEET C4.1 FOR EROSION CONTROL NOTES NOT OTHERWISE SHOWN HEREON.

LEGEND

SEE SHEET C4.1 FOR EROSION CONTROL BMP'S SYMBOL LEGEND.

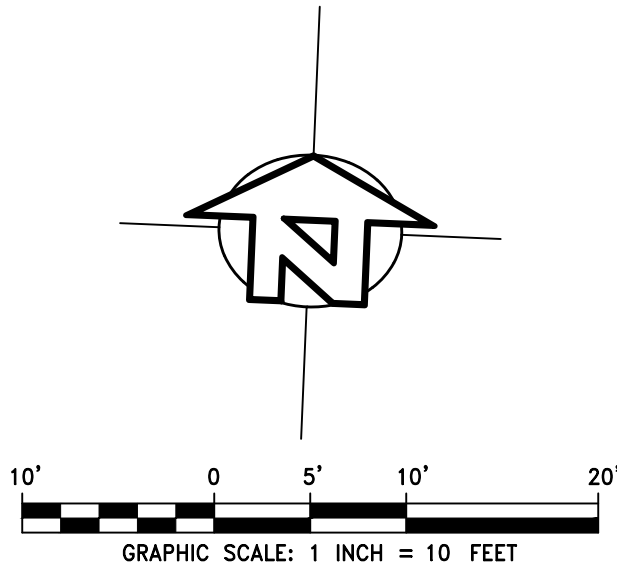

PRELIMINARY

EROSION CONTROL PLAN

528 FREDERICK STREET

SANTA CRUZ, CALIFORNIA

APN 011-081-62 (PORTION)

DESIGN DEVELOPMENT

DATE 06/09/2025

DESIGN IEI

DRAWN STAFF


SHEET

C4.2

JOB NO. 24026

NOT FOR CONSTRUCTION

1508 SEABRIGHT AVE SUITE A2  
SANTA CRUZ, CA 95062  
TEL (831) 426-5318  
www.iflandengineers.com  
CIVIL ENGINEERING ■ LAND PLANNING ■ STRUCTURAL DESIGN

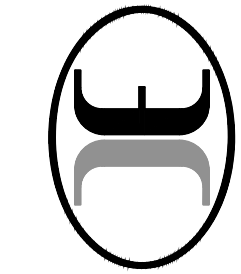

EROSION CONTROL PLAN

528 FREDERICK STREET

SANTA CRUZ, CALIFORNIA

APN 011-081-62 (PORTION)

DESIGN DEVELOPMENT

DATE 06/09/2025

DESIGN IEI

DRAWN STAFF

SHEET

C4.2

JOB NO. 24026

| REVISION | DATE                                    |
|----------|-----------------------------------------|
| 3        | ROUND 3 PLAN REVIEW COMMENTS 06/19/2025 |
| 2        | ROUND 2 PLAN REVIEW COMMENTS 06/17/2025 |
| 1        | ROUND 1 PLAN REVIEW COMMENTS 06/17/2025 |








I:\\_PROJECTS\2024\24026 PALER DWGS\1 - DD PHASE\DD PHASE\C5.0-SWCP.dwg 19Aug26 08:27:31 AM JimHend © IFLAND ENGINEERS, INC.

ALL DRAWINGS AND WRITTEN MATERIAL APPEARING HEREIN CONSTITUTE ORIGINAL AND UNPUBLISHED WORK OF IFLAND ENGINEERS, INC. AND MAY NOT BE REPRODUCED OR MODIFIED WITHOUT THE WRITTEN CONSENT OF IFLAND ENGINEERS, INC.

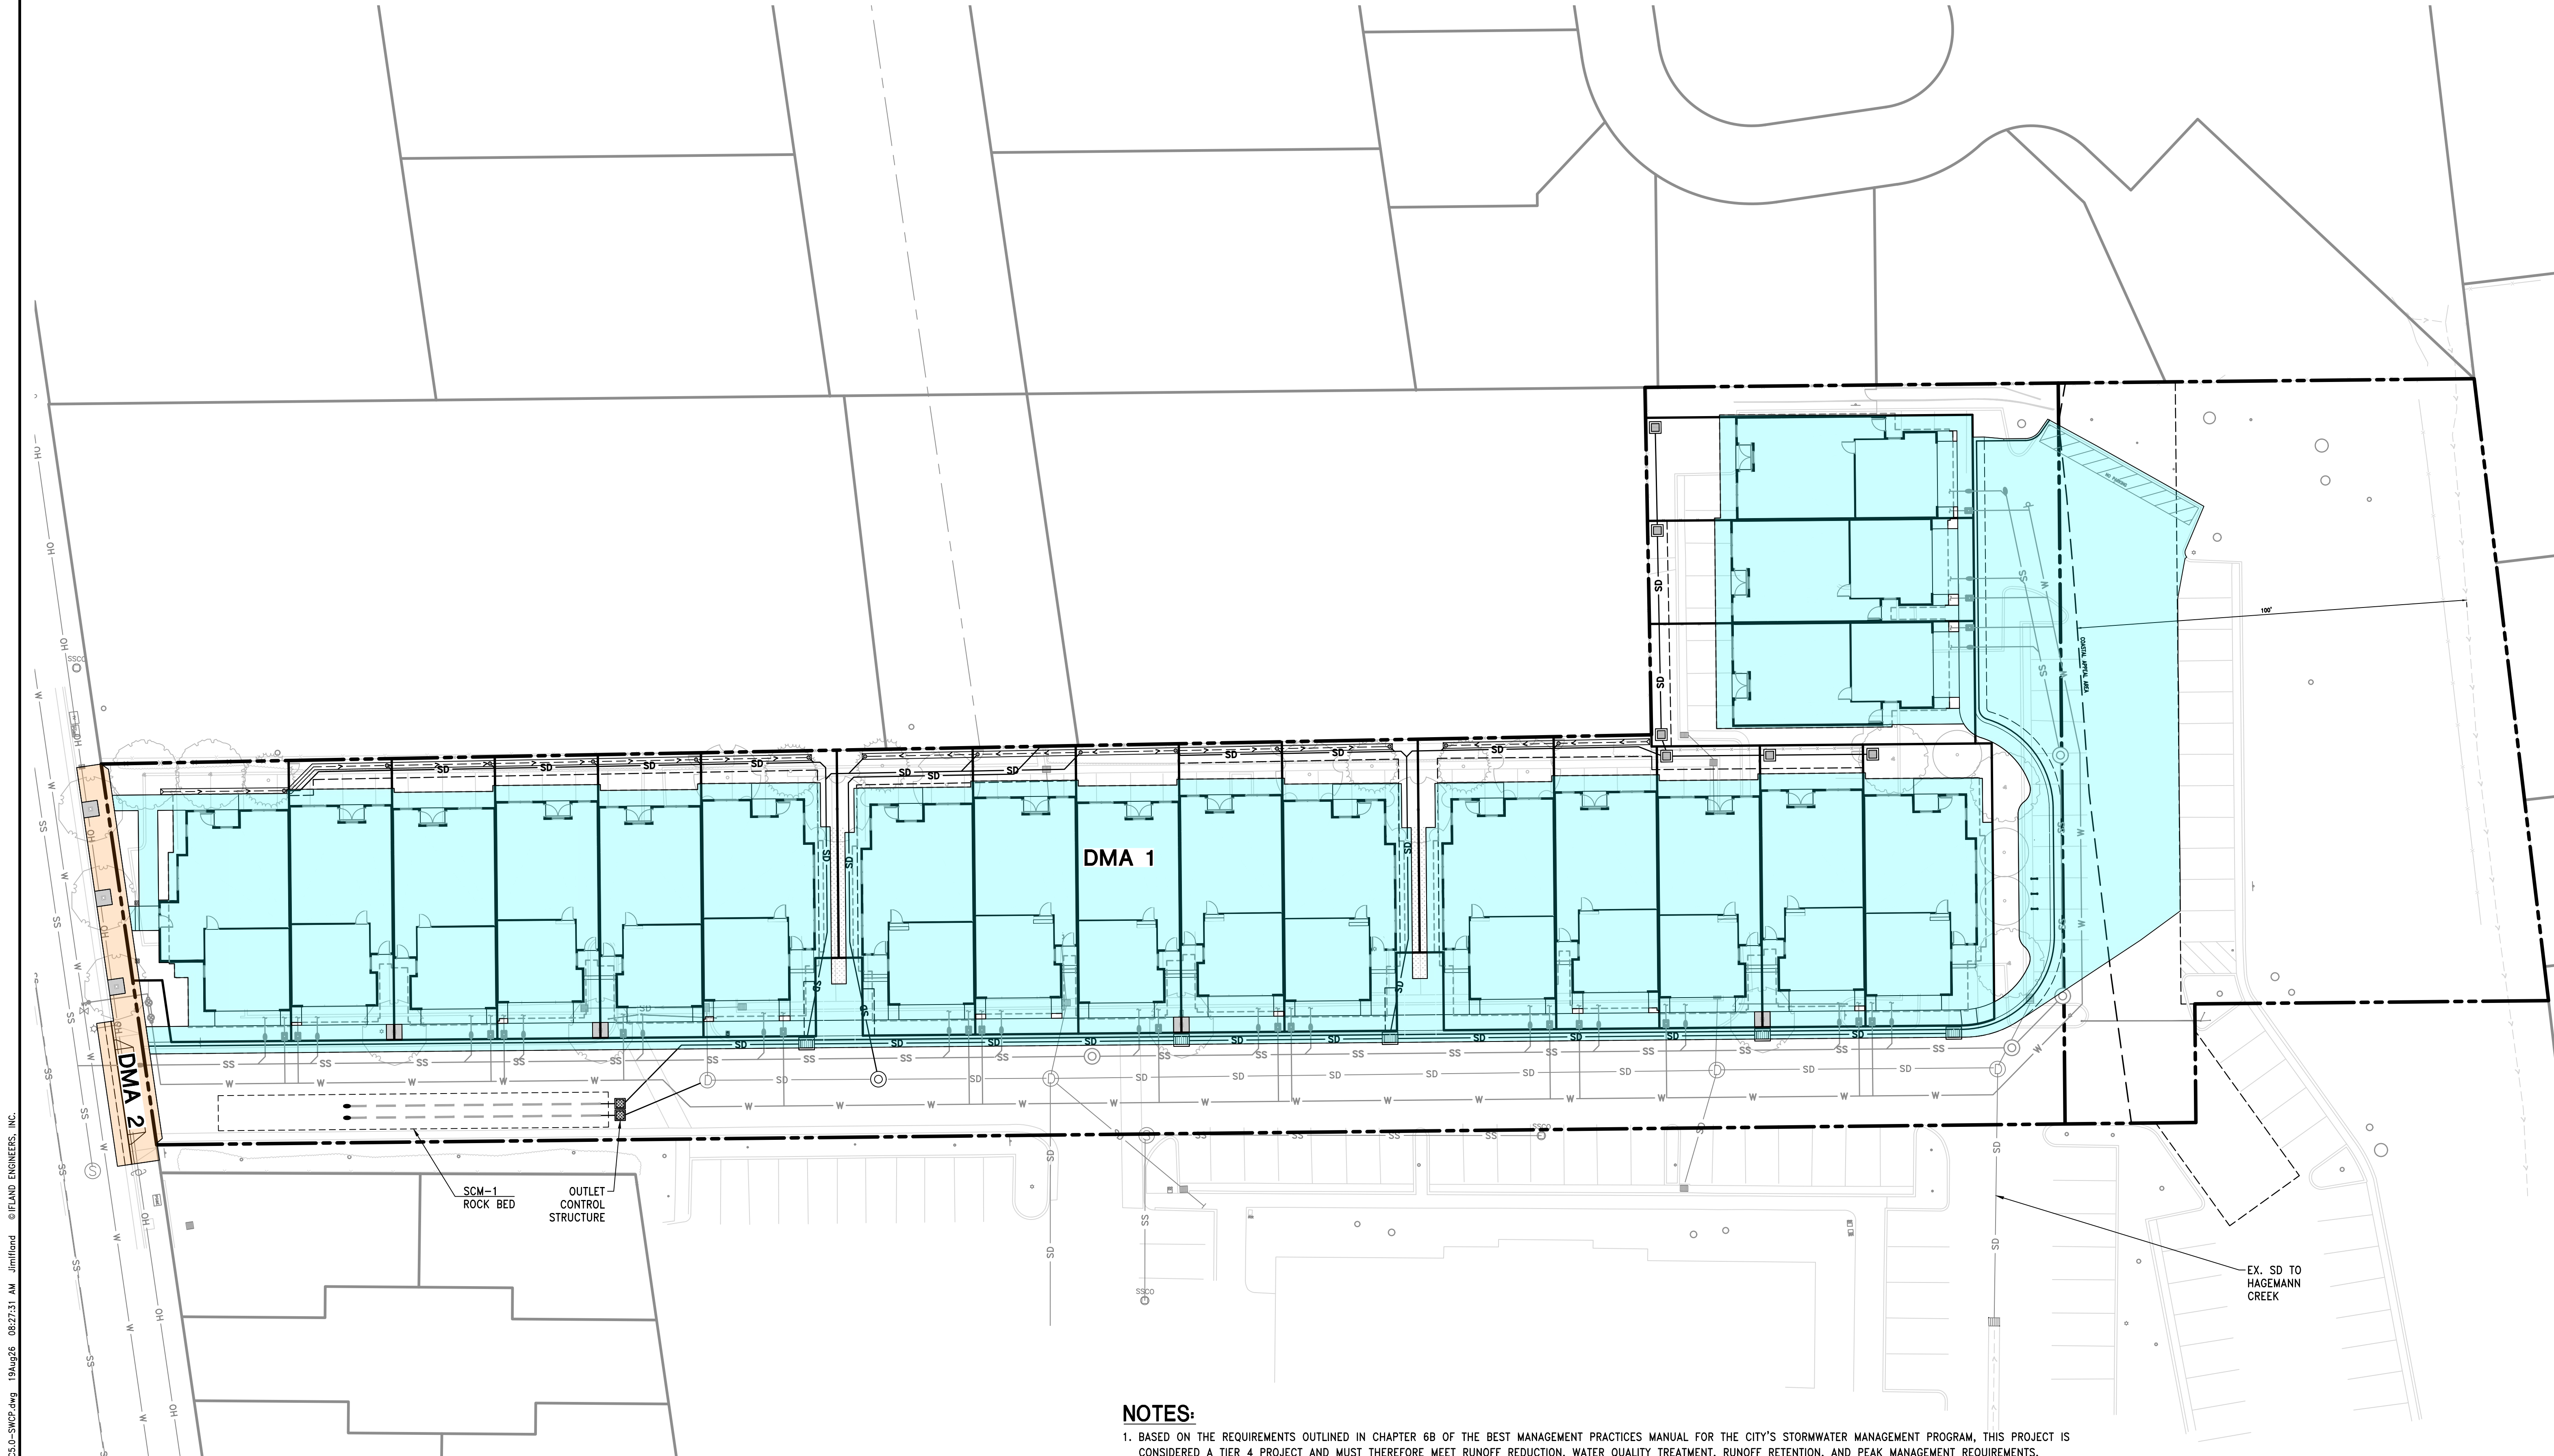


#### DMA LEGEND

- DMA 1 - 42,619 SF (MITIGATED BY SCM-1)
- DMA 2 - 927 SF (OFFSET BY SCM-1)

#### NOTES:

1. BASED ON THE REQUIREMENTS OUTLINED IN CHAPTER 6B OF THE BEST MANAGEMENT PRACTICES MANUAL FOR THE CITY'S STORMWATER MANAGEMENT PROGRAM, THIS PROJECT IS CONSIDERED A TIER 4 PROJECT AND MUST THEREFORE MEET RUNOFF REDUCTION, WATER QUALITY TREATMENT, RUNOFF RETENTION, AND PEAK MANAGEMENT REQUIREMENTS.
2. TO MINIMIZE RUNOFF AND POLLUTION FROM THE DEVELOPMENT, A NUMBER OF LOW IMPACT DEVELOPMENT (LID) STRATEGIES HAVE BEEN IMPLEMENTED WHICH ARE DISCUSSED IN THIS PROJECT'S ACCOMPANYING STORMWATER REPORT.
3. WATER QUALITY TREATMENT AND RETENTION REQUIREMENTS WILL BE MET VIA THE RETENTION AND INFILTRATION OF THE 95TH PERCENTILE, 24-HOUR STORM EVENT WITHIN A ROCK BED AT THE SOUTHWEST CORNER OF THE SITE.
4. PEAK MANAGEMENT REQUIREMENTS WILL BE MET VIA THE SAME ROCK BED USED TO MEET WATER QUALITY TREATMENT AND RETENTION REQUIREMENTS. THIS ROCK BED HAS BEEN SIZED TO PROVIDE SUFFICIENT VOLUME TO DETAIN THE 10-YEAR STORM EVENT AT PRE-DEVELOPMENT RELEASE RATES ABOVE THE PROVIDED RETENTION VOLUME. CONTROLLED RELEASE IS PROVIDED VIA AN ORIFICE LOCATED WITHIN THE OUTLET CONTROL STRUCTURE.
5. RUNOFF FROM FRONTAGE IMPROVEMENTS ALONG FREDERICK STREET IS UNABLE TO BE CAPTURED AND CONVEYED TO SCM-1. TO OFFSET THIS AREA, ADDITIONAL RETENTION VOLUME HAS BEEN PROVIDED WITHIN SCM-1. THE PRE-DEVELOPMENT RELEASE RATE HAS ALSO BEEN REDUCED BY THE RATE OF RUNOFF PRODUCED BY DMA 2 SO THE NET RELEASE FROM THE SITE MATCHES PRE-DEVELOPMENT CONDITIONS.
6. RUNOFF FROM THE SITE WILL BE DISCHARGED TO THE EXISTING STORM DRAIN UNDER THE PARKING LOT LEADING TO AN OUTFALL LOCATED ALONG THE BANK OF HAGEMANN CREEK, THEREBY MIMICKING EXISTING DRAINAGE PATTERNS.
7. PORTIONS OF THE EXISTING DRIVE AISLE BETWEEN THE PROPOSED DEVELOPMENT AND THE SCBC CAMPUS WILL BE REMOVED AND REPLACED TO INSTALL NEW UTILITIES AND THE STORMWATER SYSTEM. SECTION B OF THE CENTRAL COAST PCRs STATES THAT REGULATED PROJECTS DO NOT INCLUDE "PRACTICES TO MAINTAIN ORIGINAL LINE AND GRADE, HYDRAULIC CAPACITY, AND OVERALL FOOTPRINT OF THE ROAD OR PARKING LOT" OR "UNDERGROUND UTILITY PROJECTS THAT REPLACE THE GROUND SURFACE WITH IN-KIND MATERIAL OR MATERIALS WITH SIMILAR RUNOFF CHARACTERISTICS." BECAUSE THE DRIVE AISLE IS TO BE REMOVED AND REPLACED WITH IN-KIND MATERIALS FOR THE PURPOSE OF INSTALLING UNDERGROUND UTILITIES WHILE MAINTAINING THE ORIGINAL LINE AND GRADE, THIS PROJECT'S STORMWATER SYSTEM DOES NOT PROVIDE MITIGATION FOR THIS AREA.

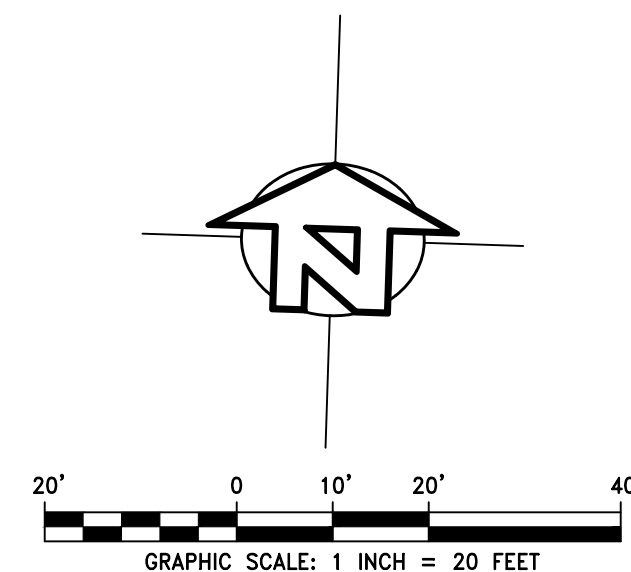

PRELIMINARY

STORMWATER CONTROL PLAN

528 FREDERICK STREET

SANTA CRUZ, CALIFORNIA

APN 011-081-62 (PORTION)  
DESIGN DEVELOPMENT


DATE 06/09/2025  
DESIGN IEI  
DRAWN STAFF

SHEET  
C5.0

JOB NO. 24026

NOT FOR CONSTRUCTION

1509 SEABRIGHT AVE SUITE A2  
SANTA CRUZ, CA 95062  
TEL (831) 426-5318  
www.iflandengineers.com  
CIVIL ENGINEERING ■ LAND PLANNING ■ STRUCTURAL DESIGN

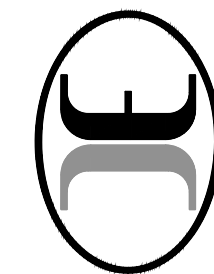


IFLAND  
ENGINEERS

| STAFF | DATE       | REVISION                     |
|-------|------------|------------------------------|
| 3     | 06/19/2025 | ROUND 3 PLAN REVIEW COMMENTS |
| 2     | 07/17/2025 | ROUND 2 PLAN REVIEW COMMENTS |
| 1     | 06/17/2025 | ROUND 1 PLAN REVIEW COMMENTS |



UNIT TYPE & AREA SUMMARY  
528 FREDERICK ST  
REFERENCE: 08/07/2026 SITE PLAN

| NAME                       | DESCRIPTION             | BED COUNT       | BATH COUNT | GARAGE AREA | FLOOR 1 | FLOOR 2 | FLOOR 3 | UNIT COUNT | MAIN AREA* | TOTAL AREA |
|----------------------------|-------------------------|-----------------|------------|-------------|---------|---------|---------|------------|------------|------------|
| TH3                        | 2 STORY 3 BD / 3 1/2 BA | 3               | 3 1/2      | 450         | 822     | 1,279   | n/a     | 13         | 2,101      | 2,551      |
| TH4                        | 3 STORY 5 BD / 5 2/2 BA | 4               | 4 2/2      | 471         | 874     | 1,177   | 1,177   | 6          | 3,228      | 3,699      |
| TOTAL UNITS                |                         | 63              | 69 25/2    |             |         |         |         | 19         | 46,681     | 55,357     |
| *MAIN AREA EXCLUDES GARAGE |                         |                 |            |             |         |         |         |            |            |            |
| VEHICLE PARKING            |                         | 2 STALLS / UNIT |            | 38          |         |         |         |            |            |            |
| STANDARD                   |                         |                 |            | 19          |         |         |         |            |            |            |
| EV                         |                         |                 |            | 19          |         |         |         |            |            |            |

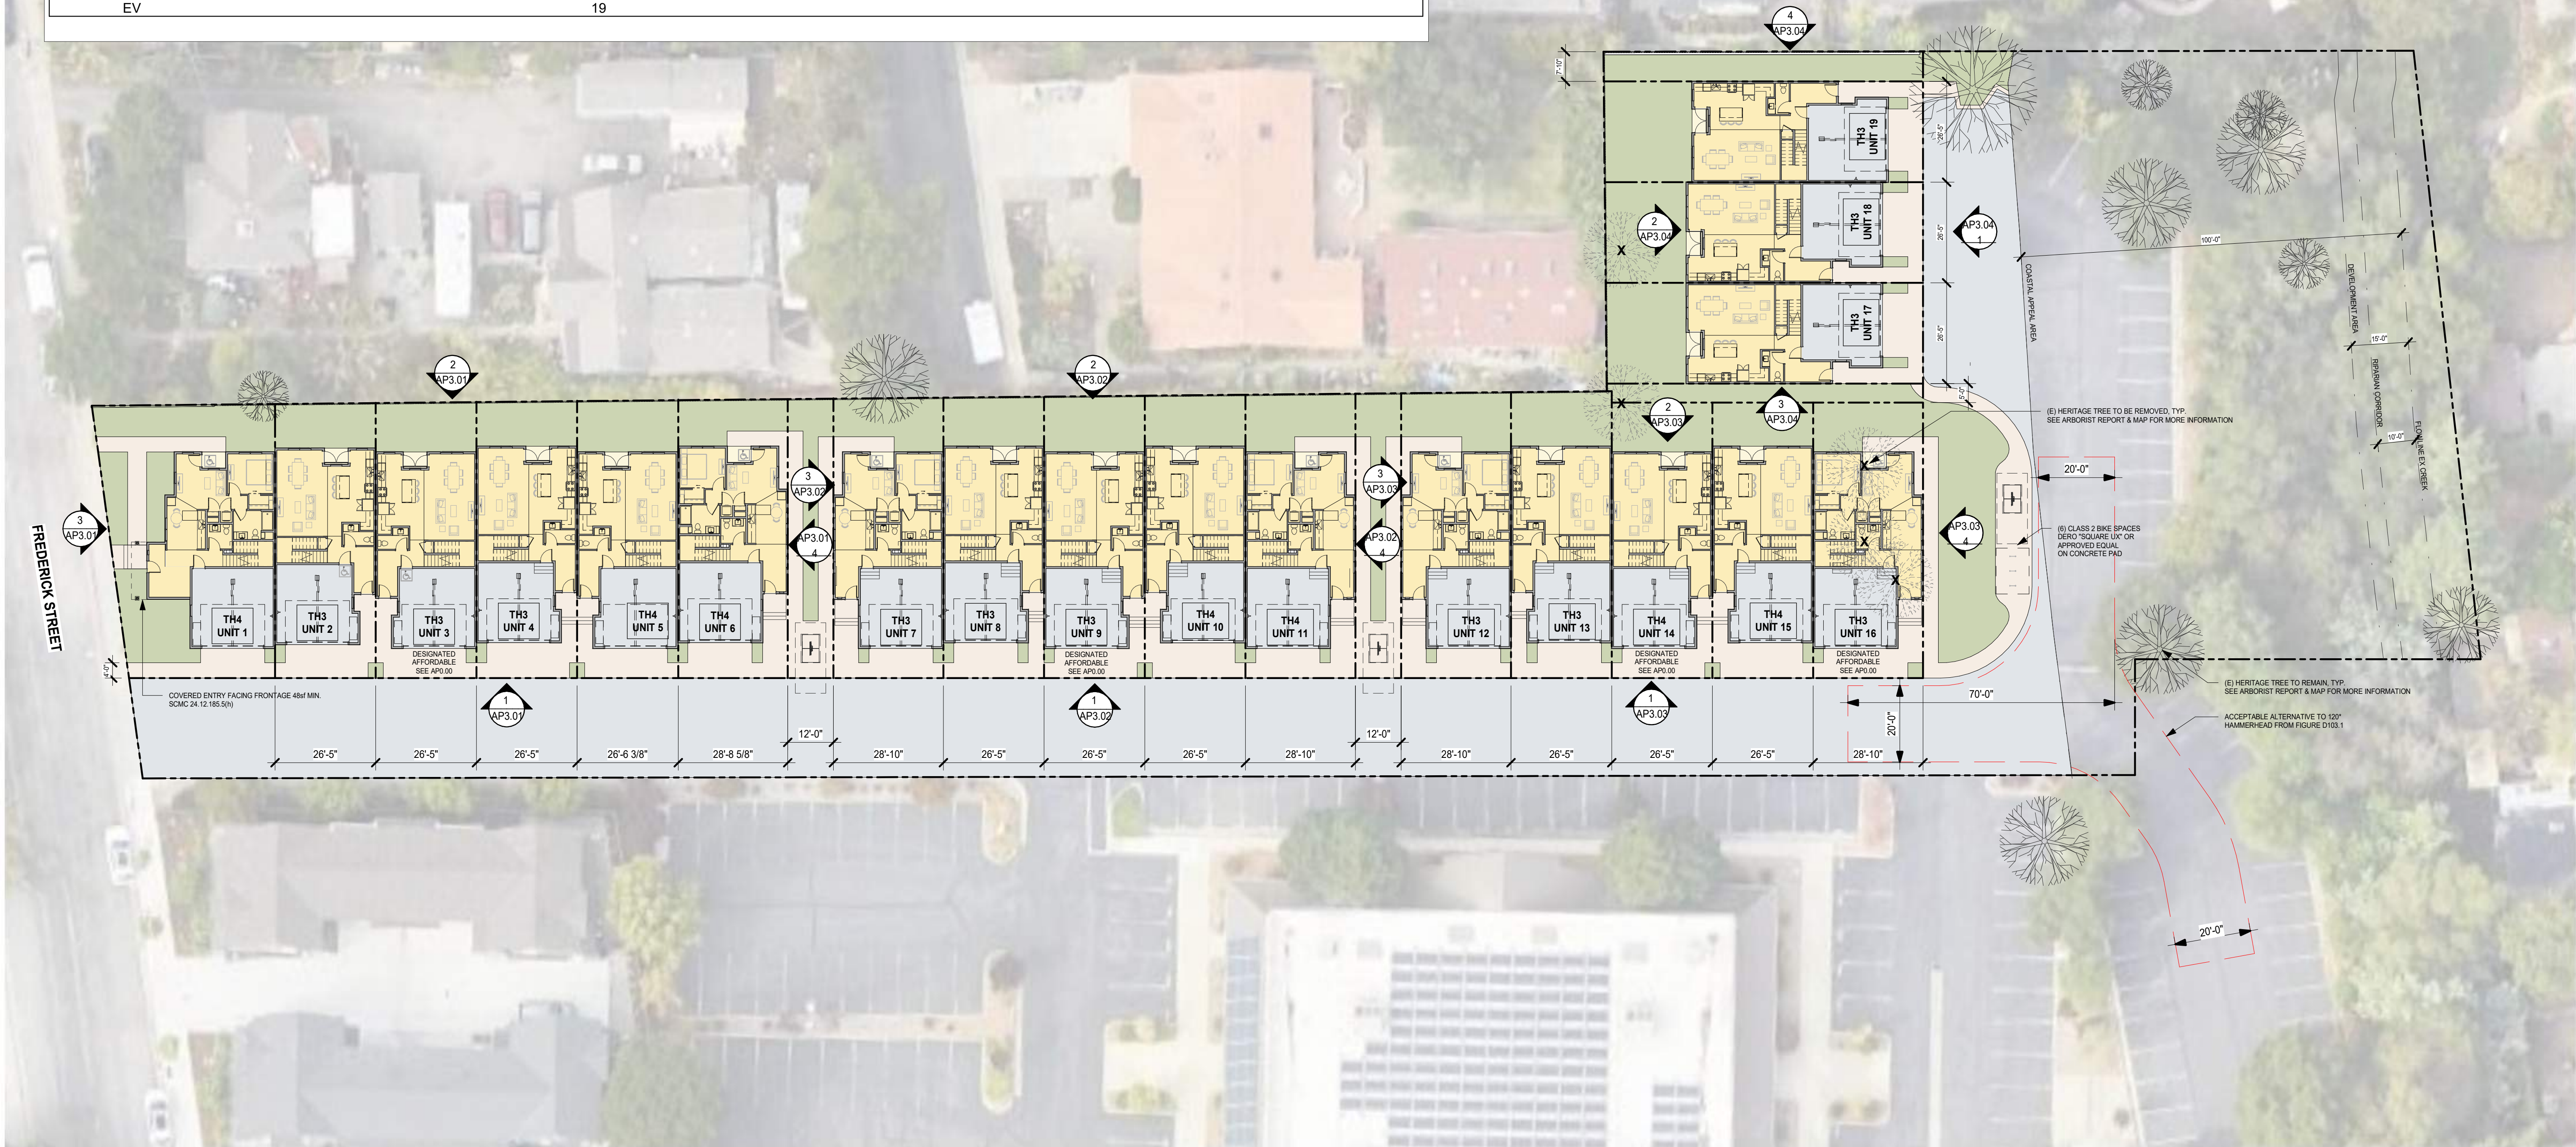





0' 8' 16' 32' 48'

SITE PLAN - LEVEL 2




3/64"=1'-0"

AP1.02

AUGUST 7, 2026



 

SITE PLAN - LEVEL 3



3/64"=1'-0"





0' 8' 16' 32' 48'

SITE PLAN - ROOF





3/64"=1'-0"


AP1.04

AUGUST 7, 2026




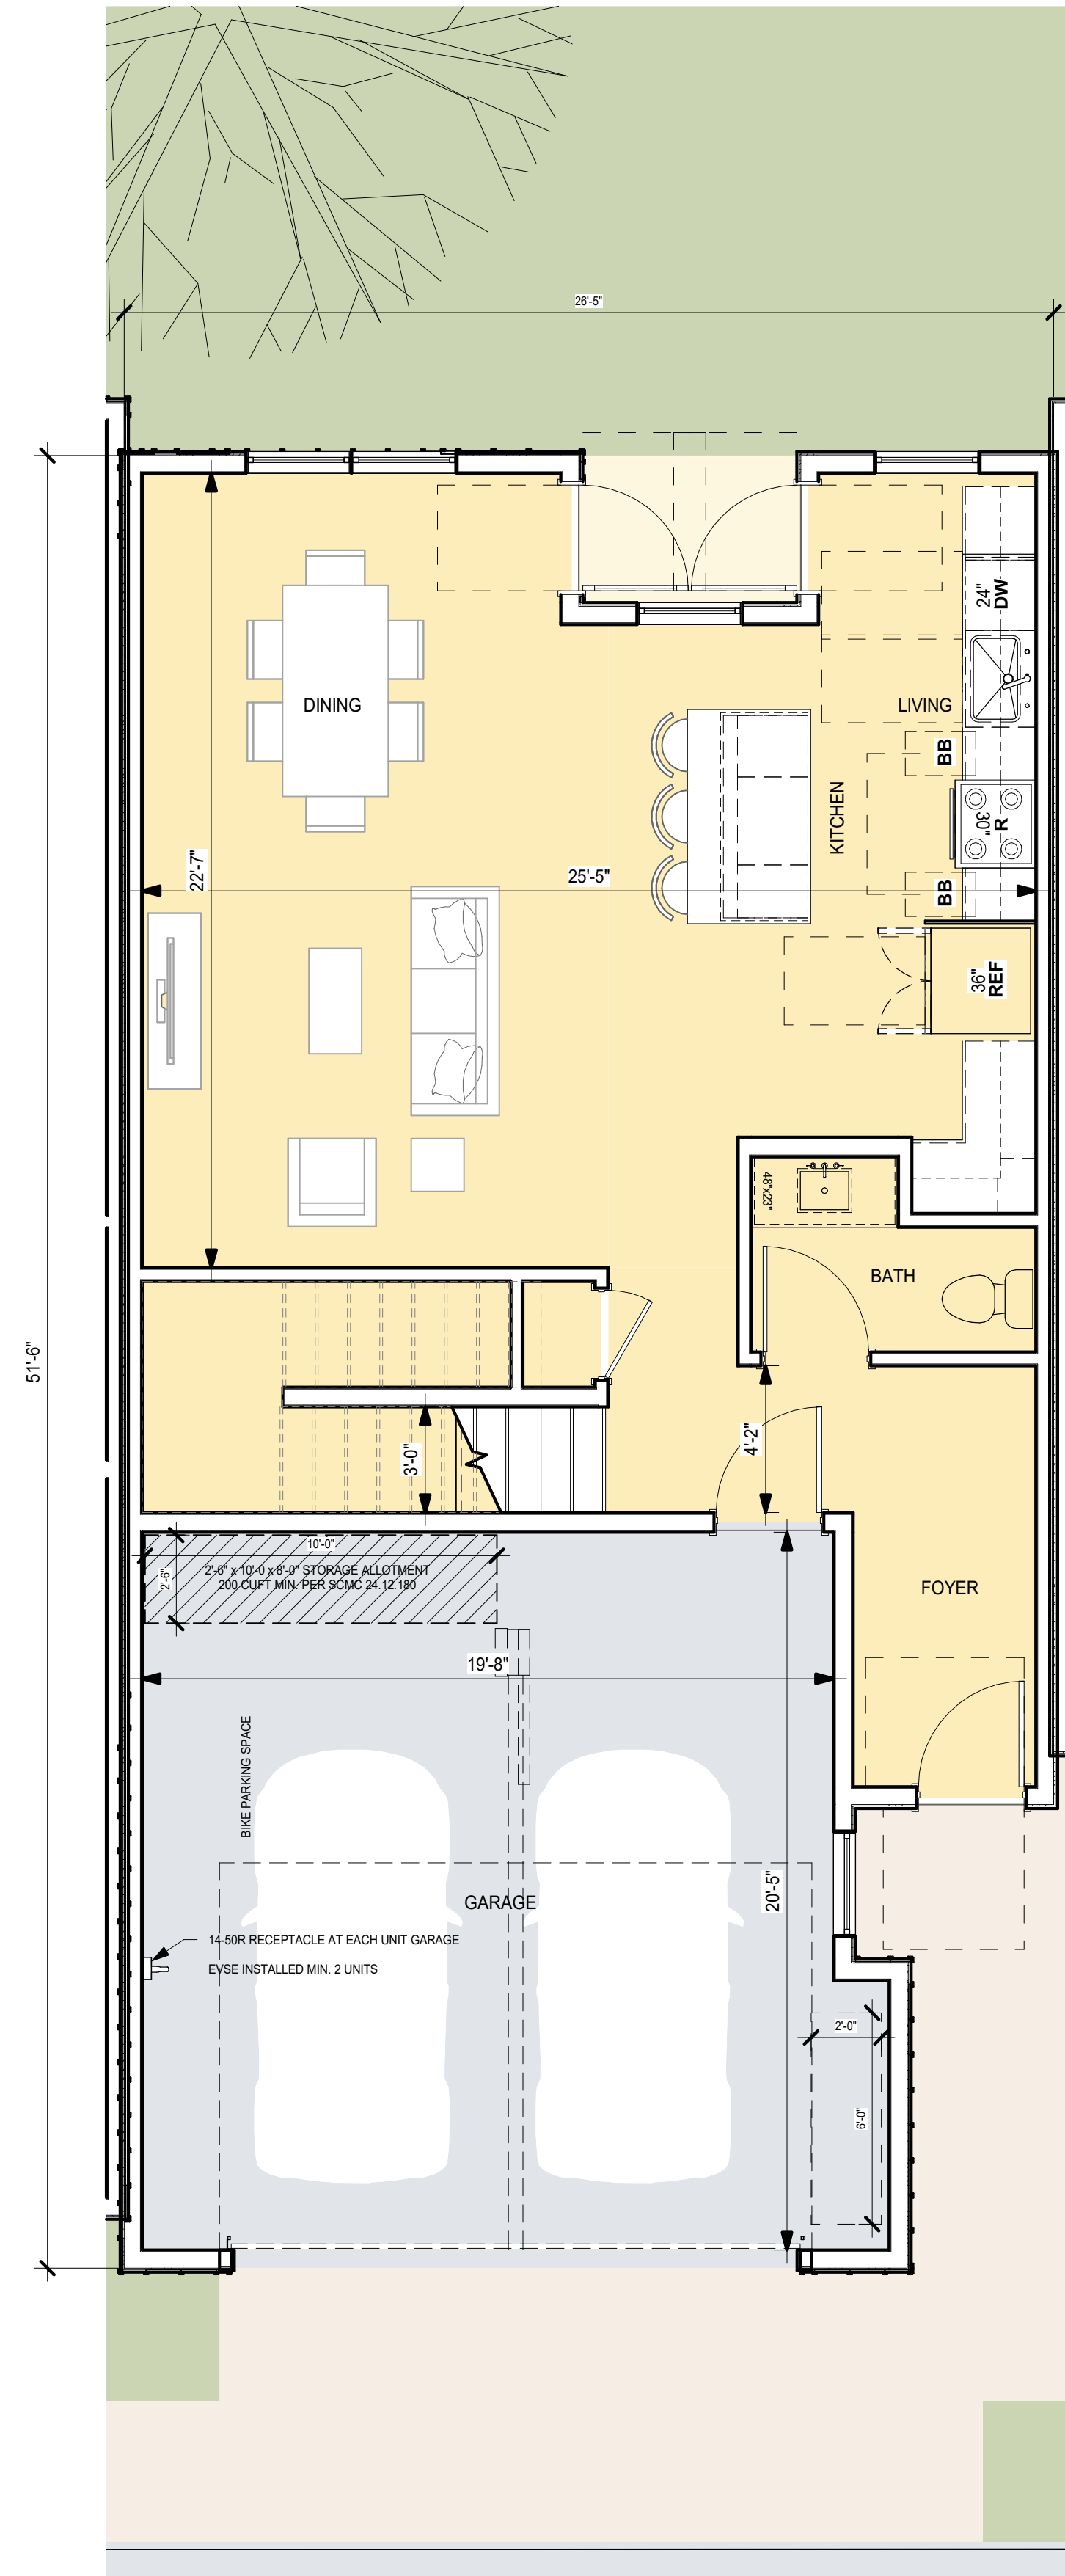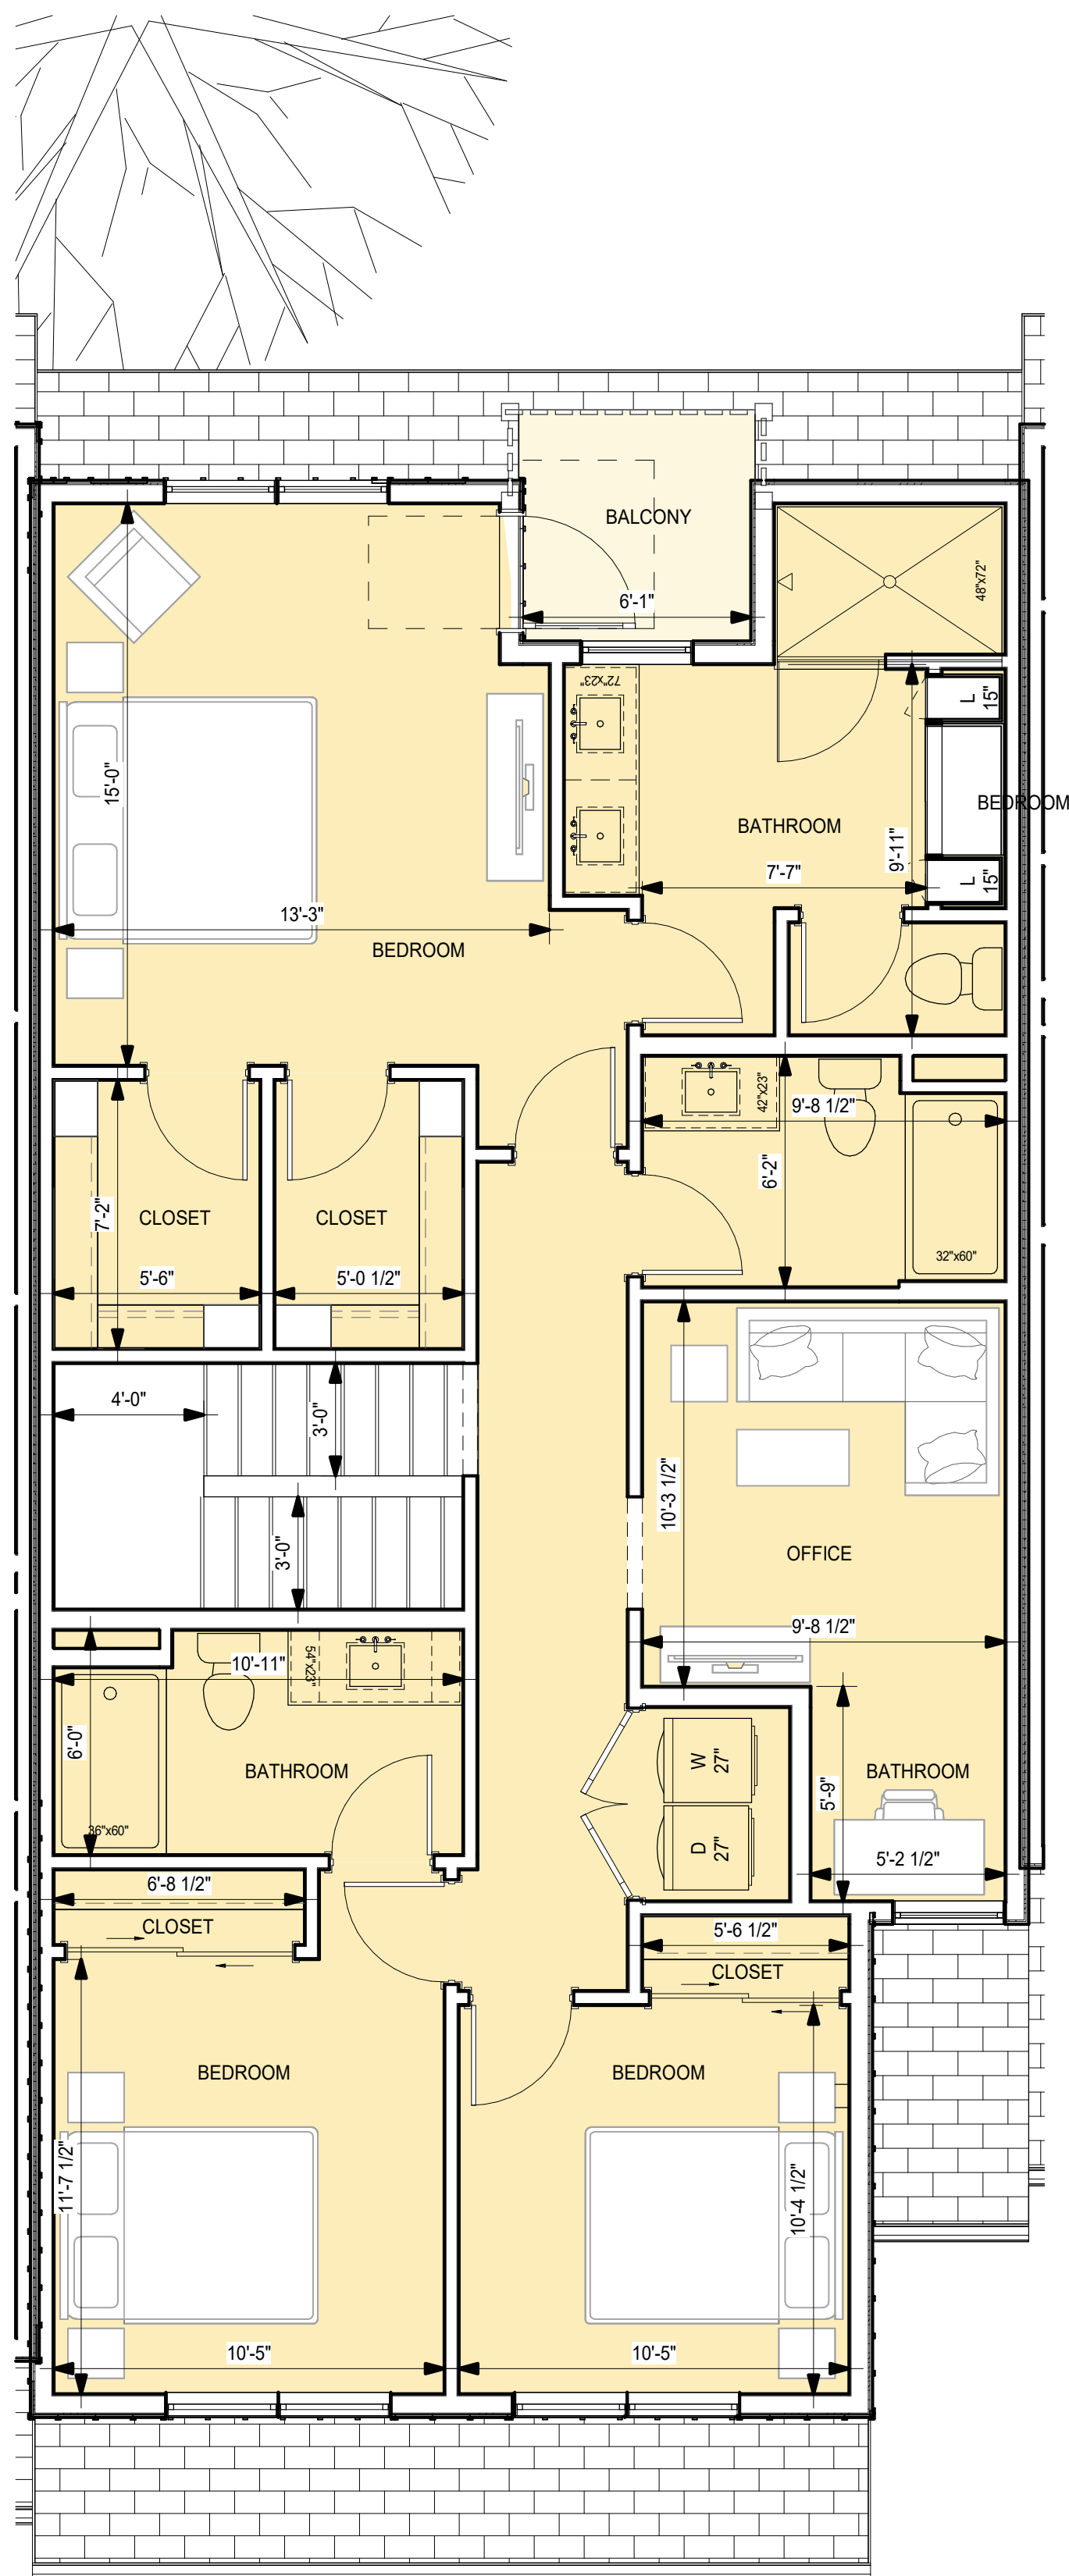




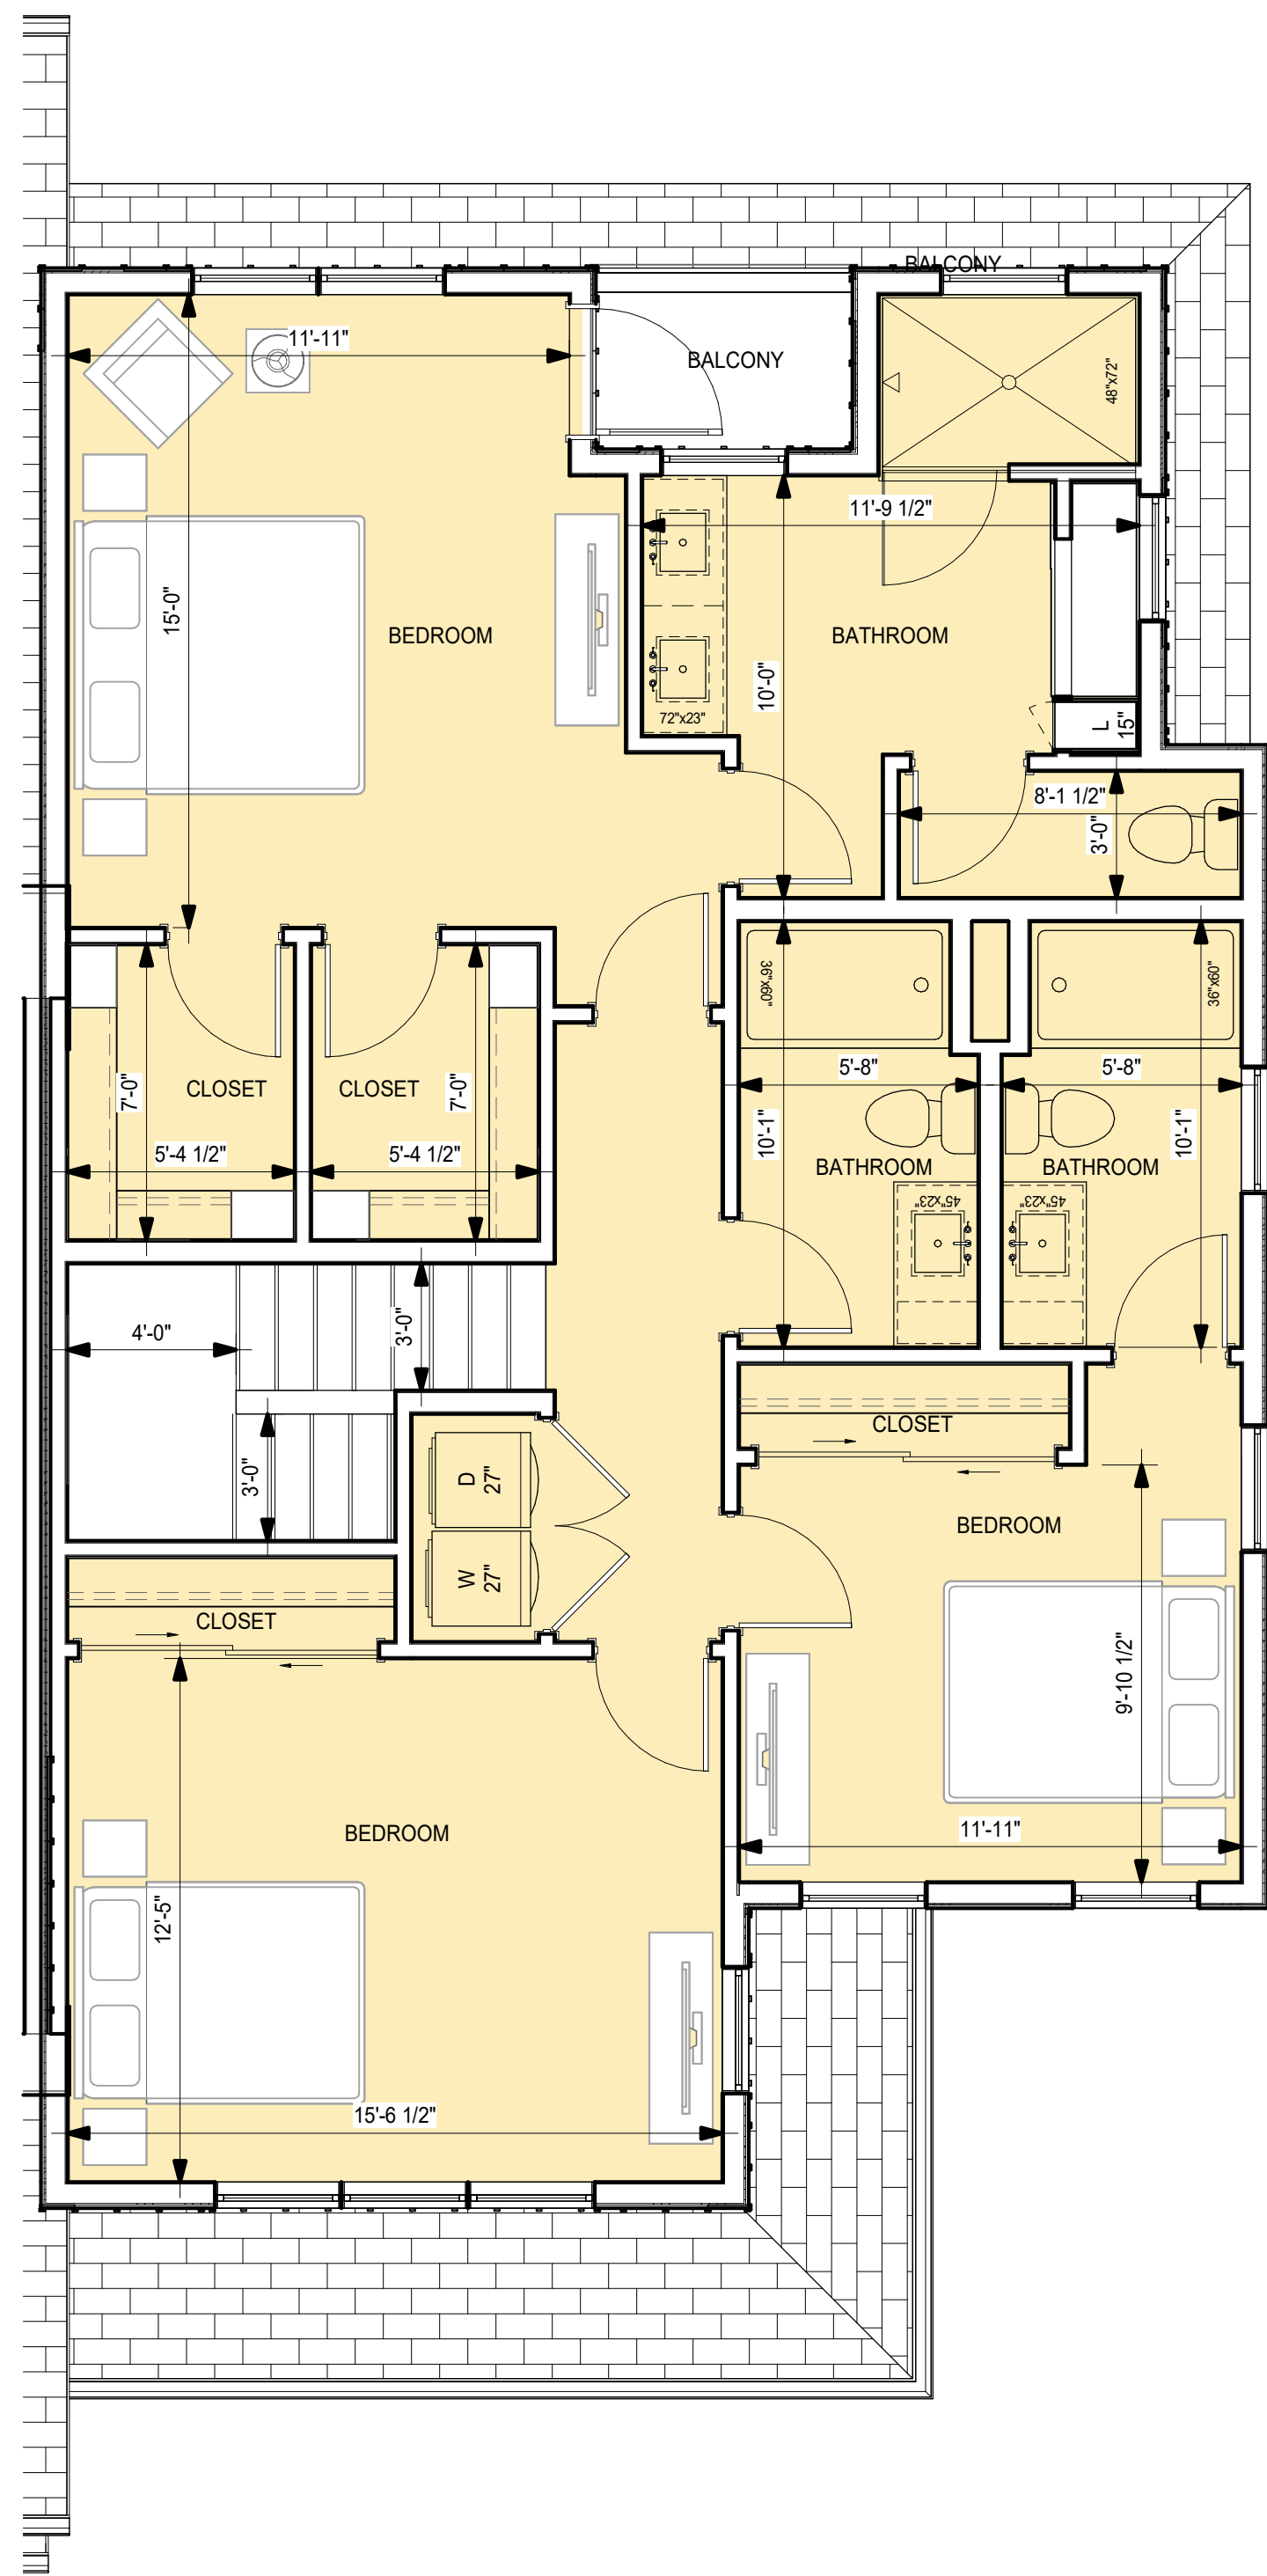


TH4 LEVEL 3 3  
1/4" = 1'-0"

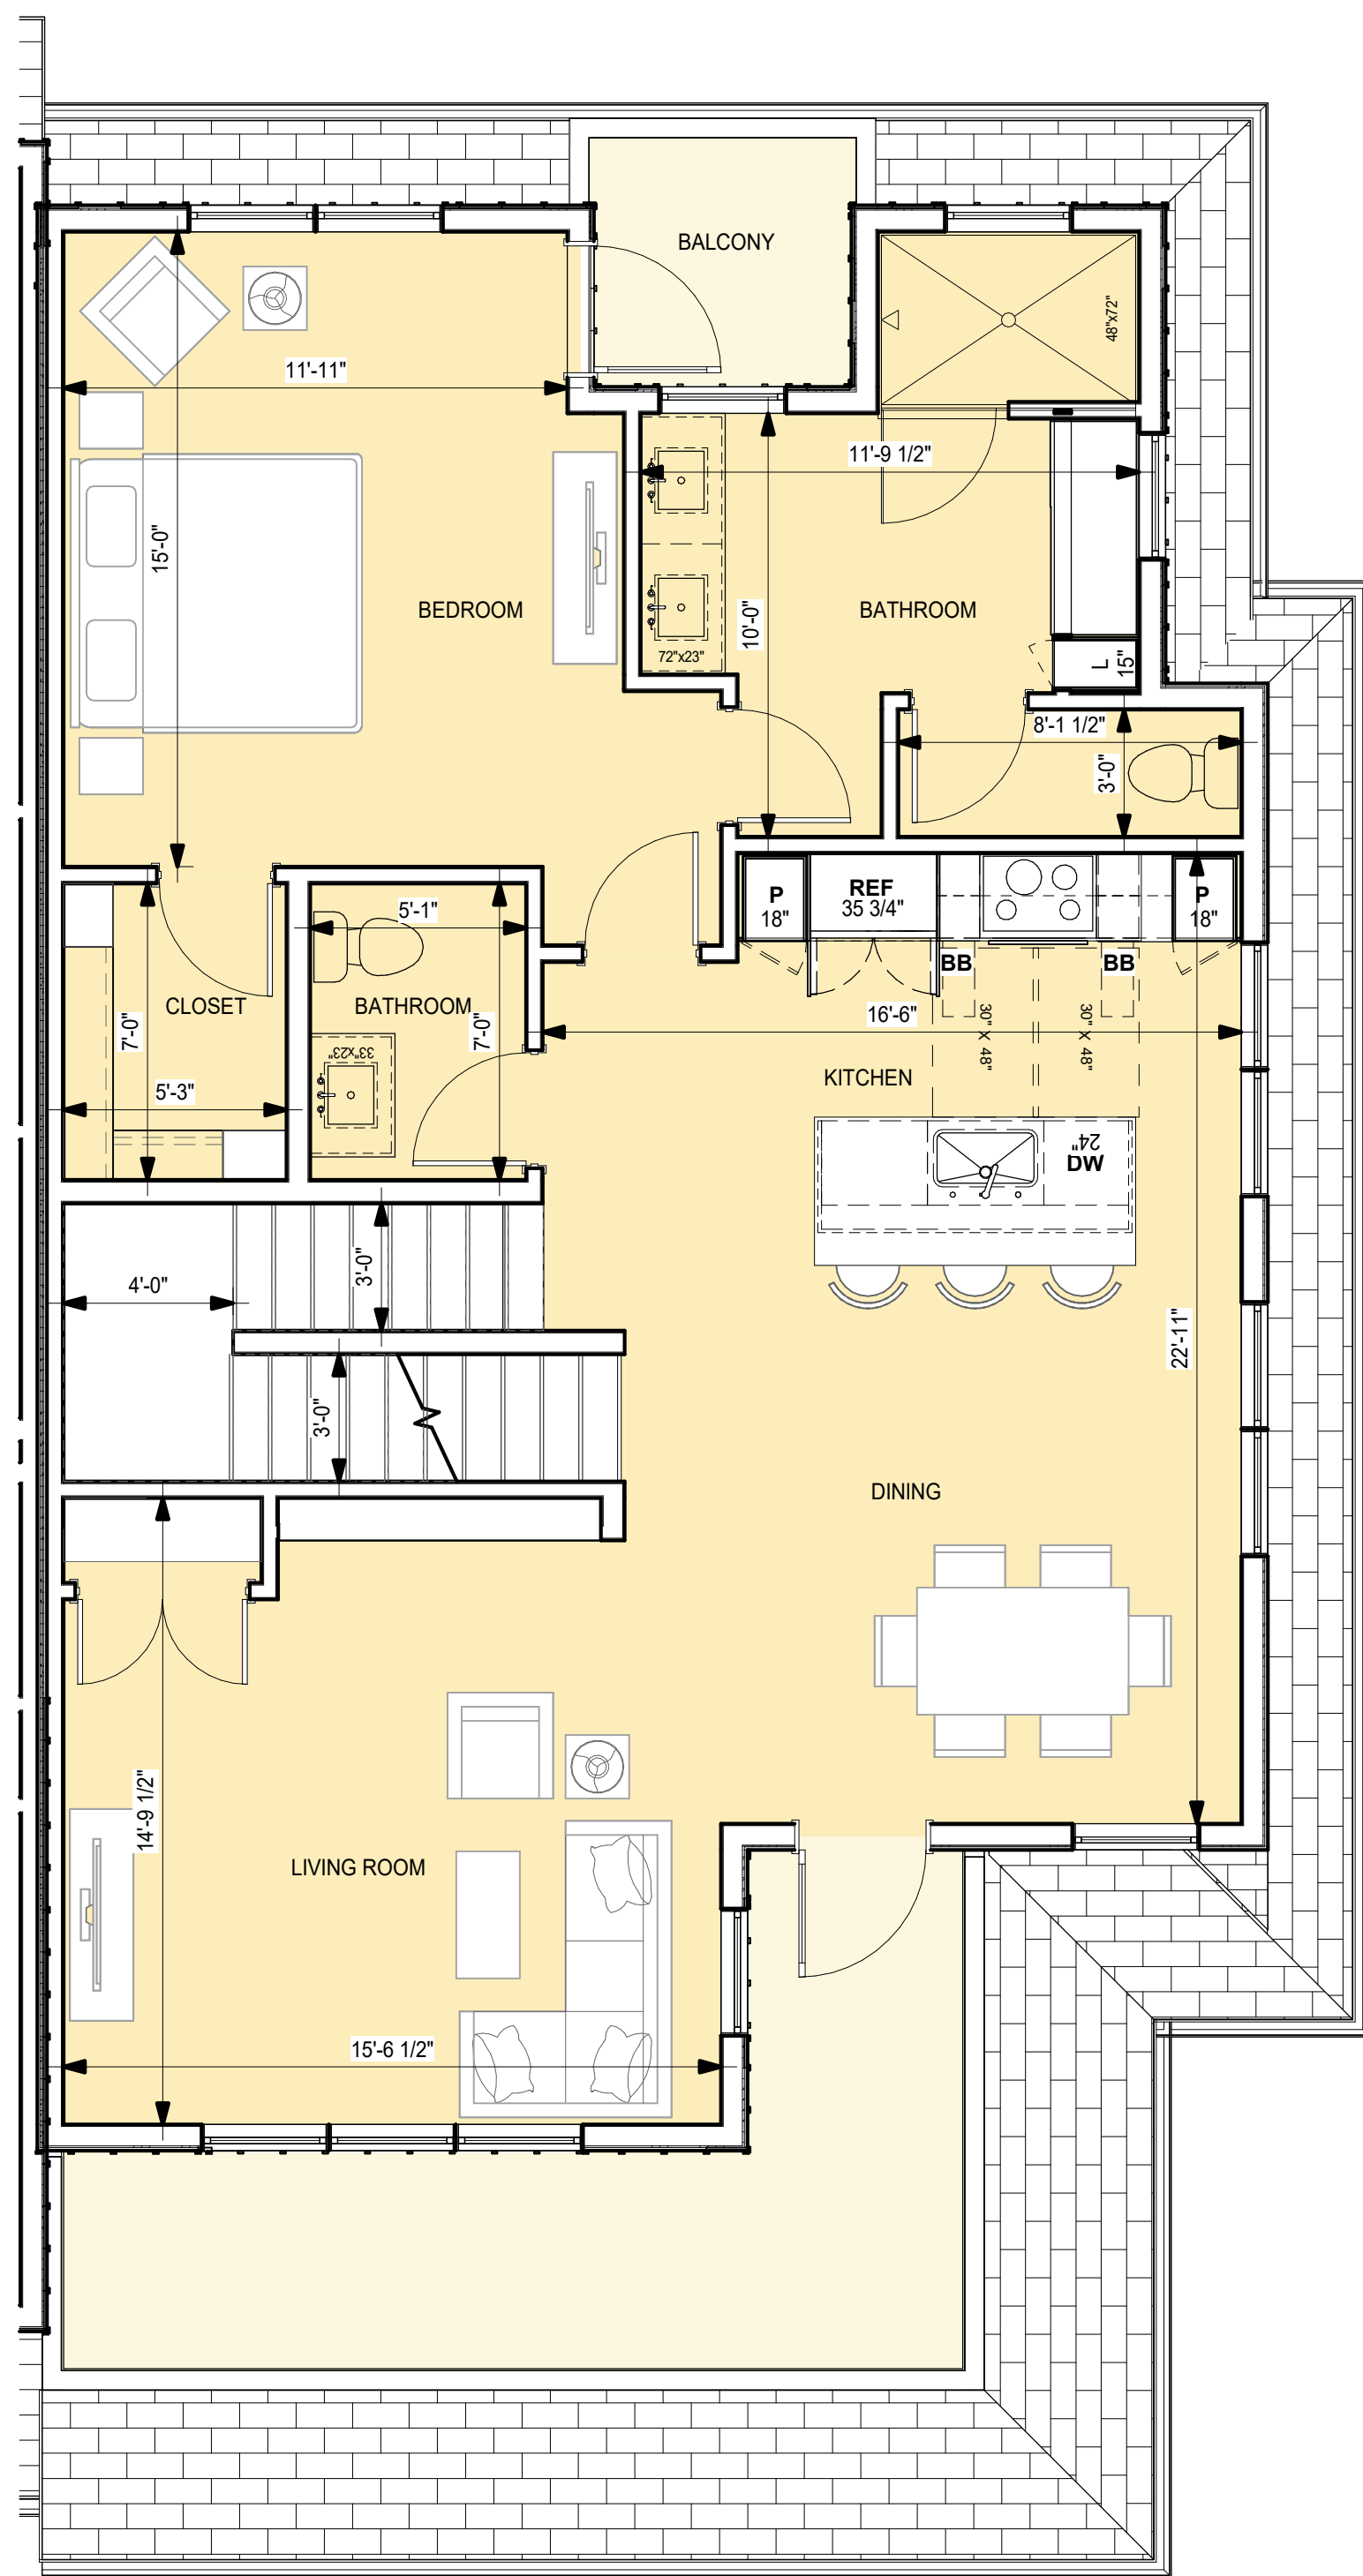

TH4 LEVEL 2 2  
1/4" = 1'-0"

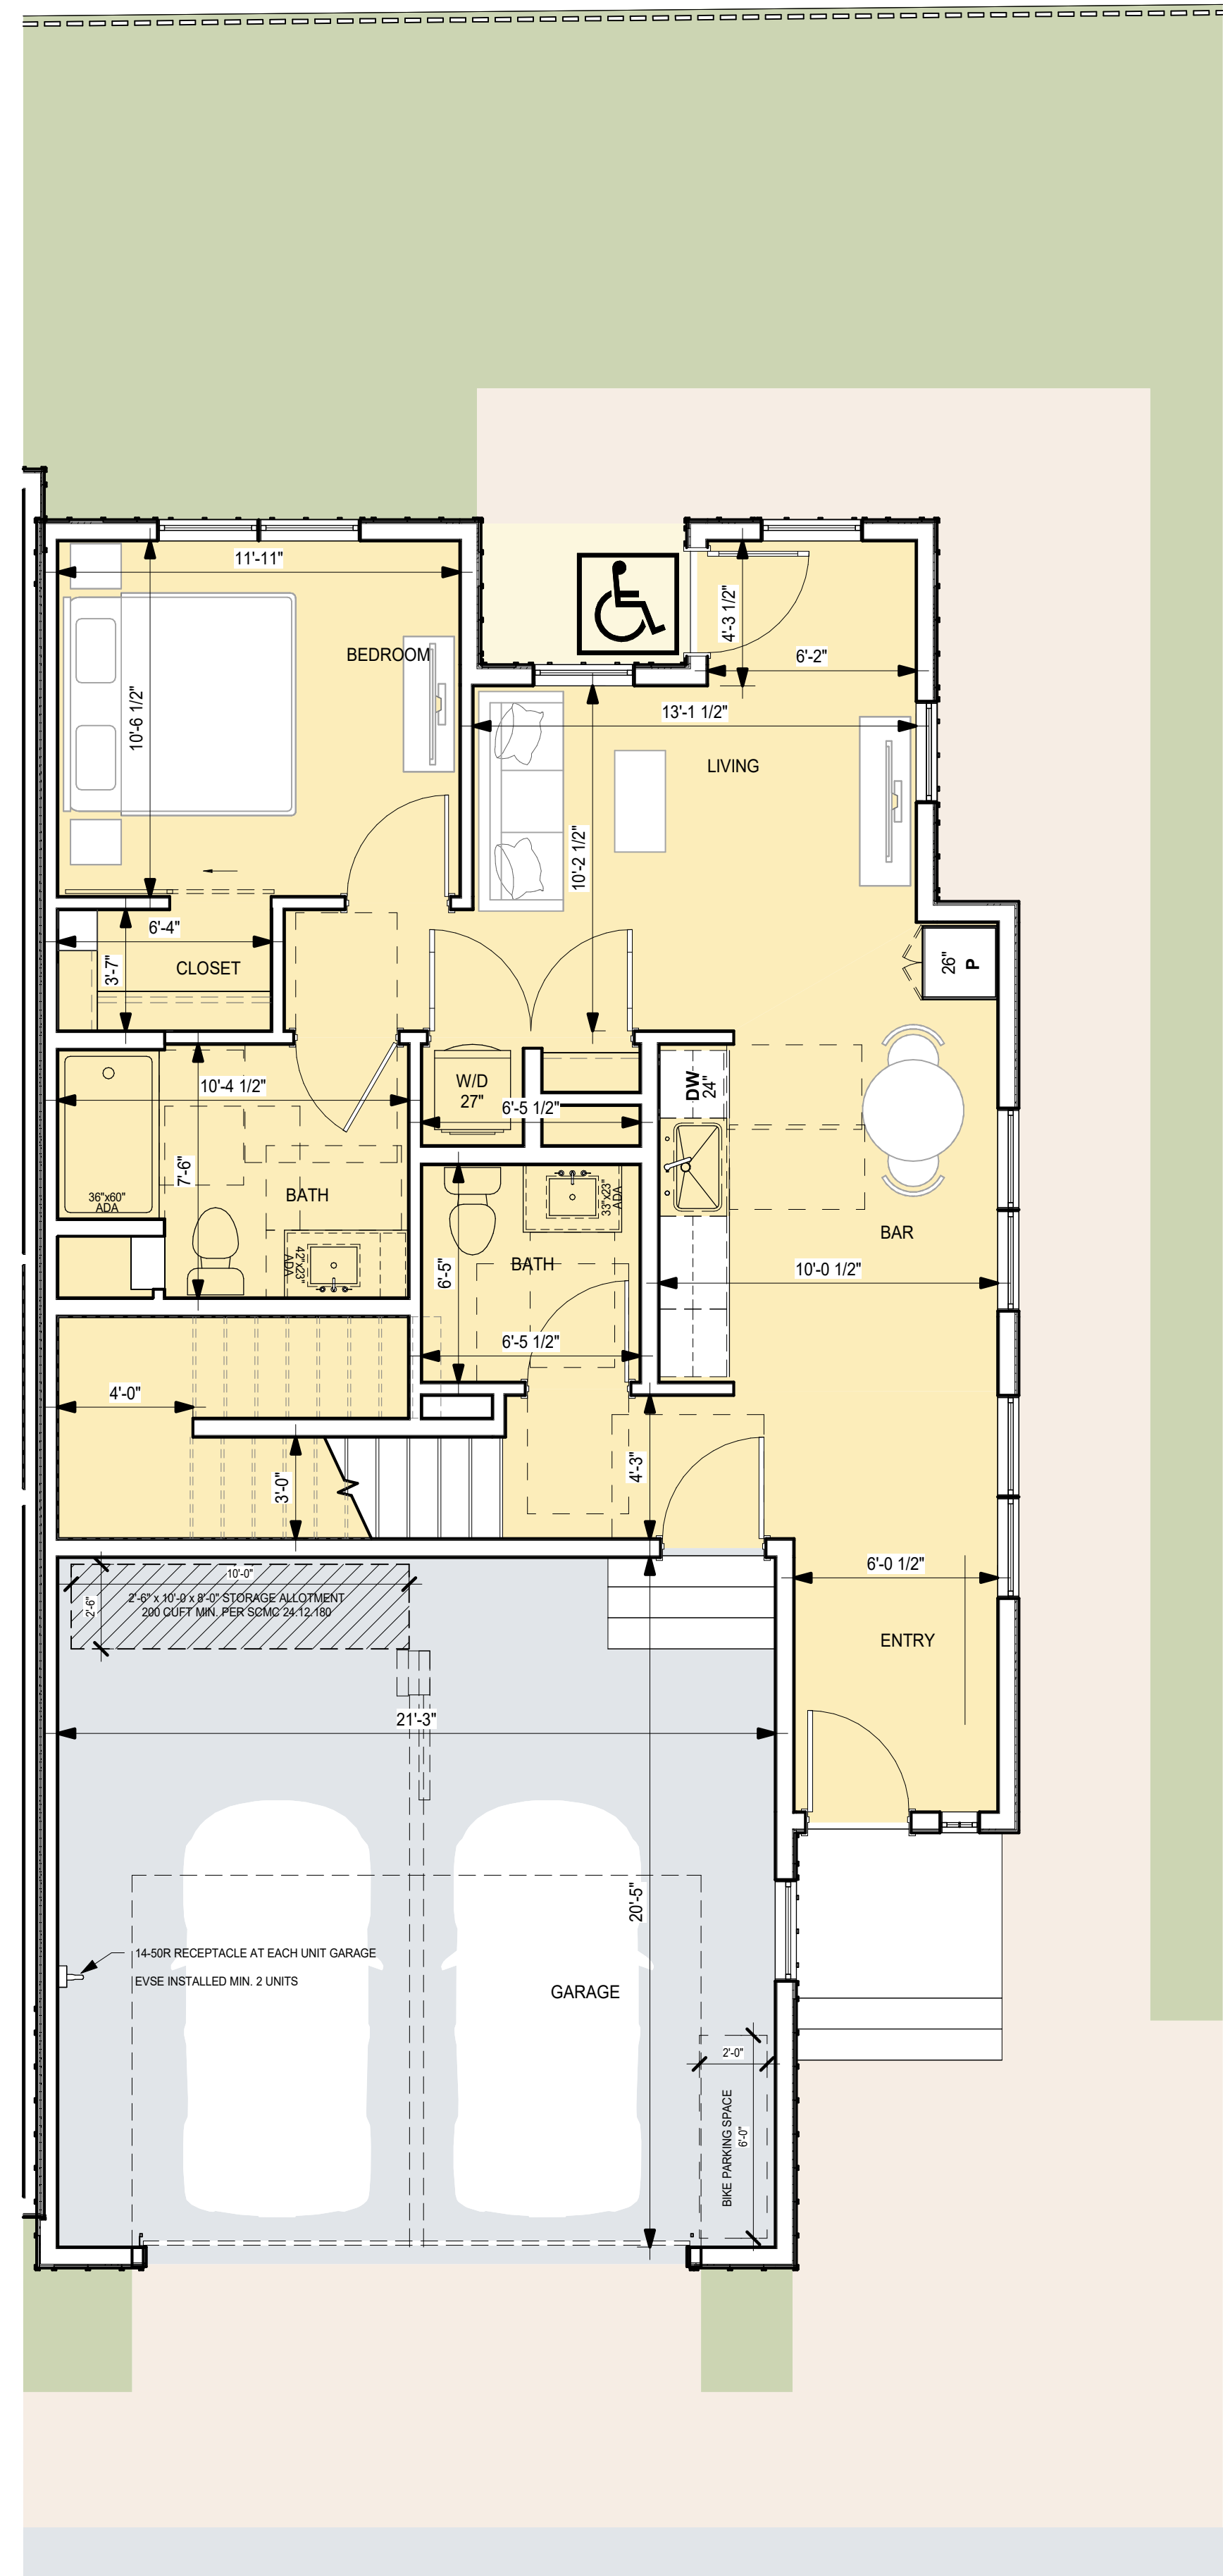

TH4 LEVEL 1 1  
1/4" = 1'-0"

 

TOWNHOME PLANS - TH4

1/4"=1'-0"





EAST ELEVATION - UNITS 1-5 4  
3/32" = 1'-0"



NORTH ELEVATION - UNITS 1-5 2  
3/32" = 1'-0"




WEST ELEVATION - UNITS 1-5 3  
3/32" = 1'-0"



SOUTH ELEVATION - UNITS 1-5 1  
3/32" = 1'-0"



4A FIBERGLASS WINDOWS  
MATERIAL LEGEND (FRONTAGE)

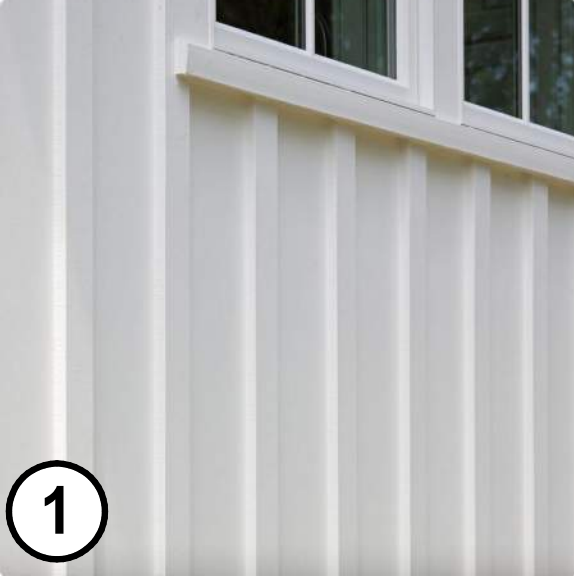

1 FIBER CEMENT BOARD & BATTEN SIDING



2 FIBER CEMENT LAP SIDING



3 COMPOSITE SHINGLE ROOF



4 VINYL WINDOWS



5 PAINTED DECK RAILINGS

MATERIAL LEGEND







EAST ELEVATION - UNITS 6-10 4  
3/32" = 1'-0"




NORTH ELEVATION - UNITS 6-10 2  
3/32" = 1'-0"



WEST ELEVATION - UNITS 6-10 3  
3/32" = 1'-0"



SOUTH ELEVATION - UNITS 6-10 1  
3/32" = 1'-0"

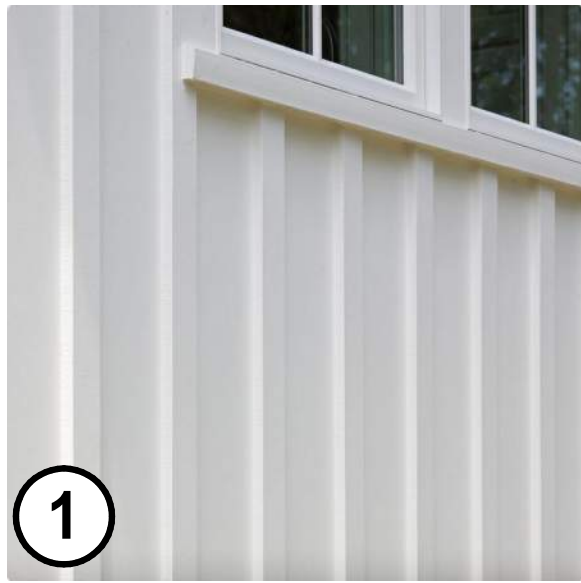

FIBER CEMENT BOARD & BATTEN SIDING



FIBER CEMENT LAP SIDING



COMPOSITE SHINGLE ROOF



VINYL WINDOWS



PAINTED DECK RAILINGS

MATERIAL LEGEND







EAST ELEVATION - UNITS 11-15 4  
3/32" = 1'-0"




NORTH ELEVATION - UNITS 11-15 2  
3/32" = 1'-0"



WEST ELEVATION - UNITS 11-15 3  
3/32" = 1'-0"



SOUTH ELEVATION - UNITS 11-15 1  
3/32" = 1'-0"

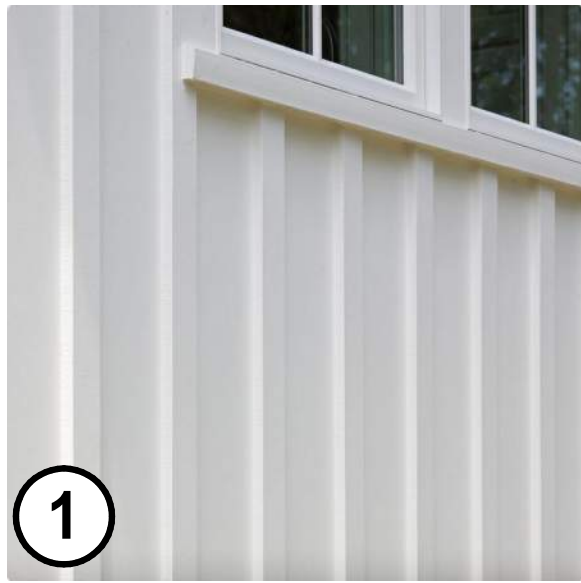

1  
FIBER CEMENT BOARD & BATTEN SIDING



2  
FIBER CEMENT LAP SIDING



3  
COMPOSITE SHINGLE ROOF



4  
VINYL WINDOWS




5  
PAINTED DECK RAILINGS

MATERIAL LEGEND






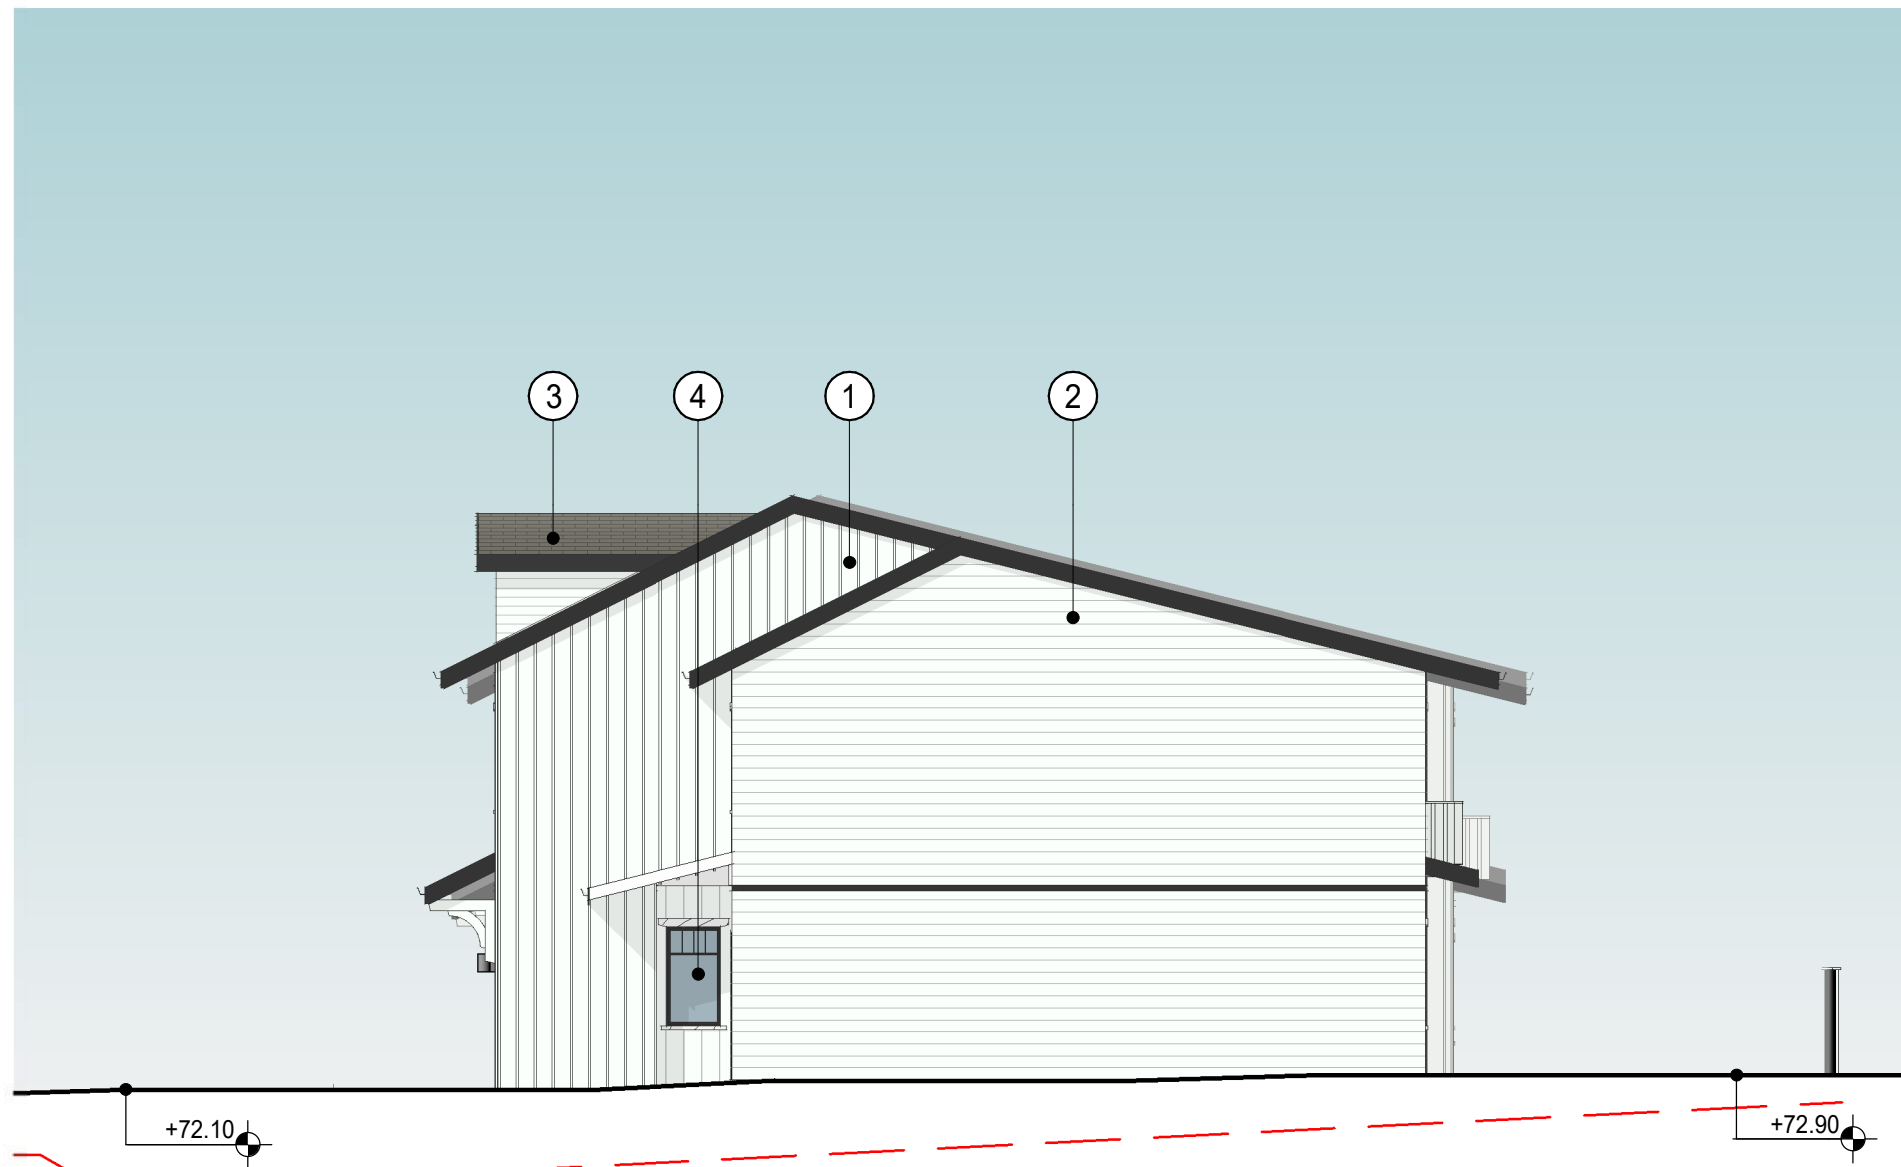

NORTH ELEVATION - UNITS 21-23 4  
3/32" = 1'-0"




WEST ELEVATION - UNITS 21-23 2  
3/32" = 1'-0"

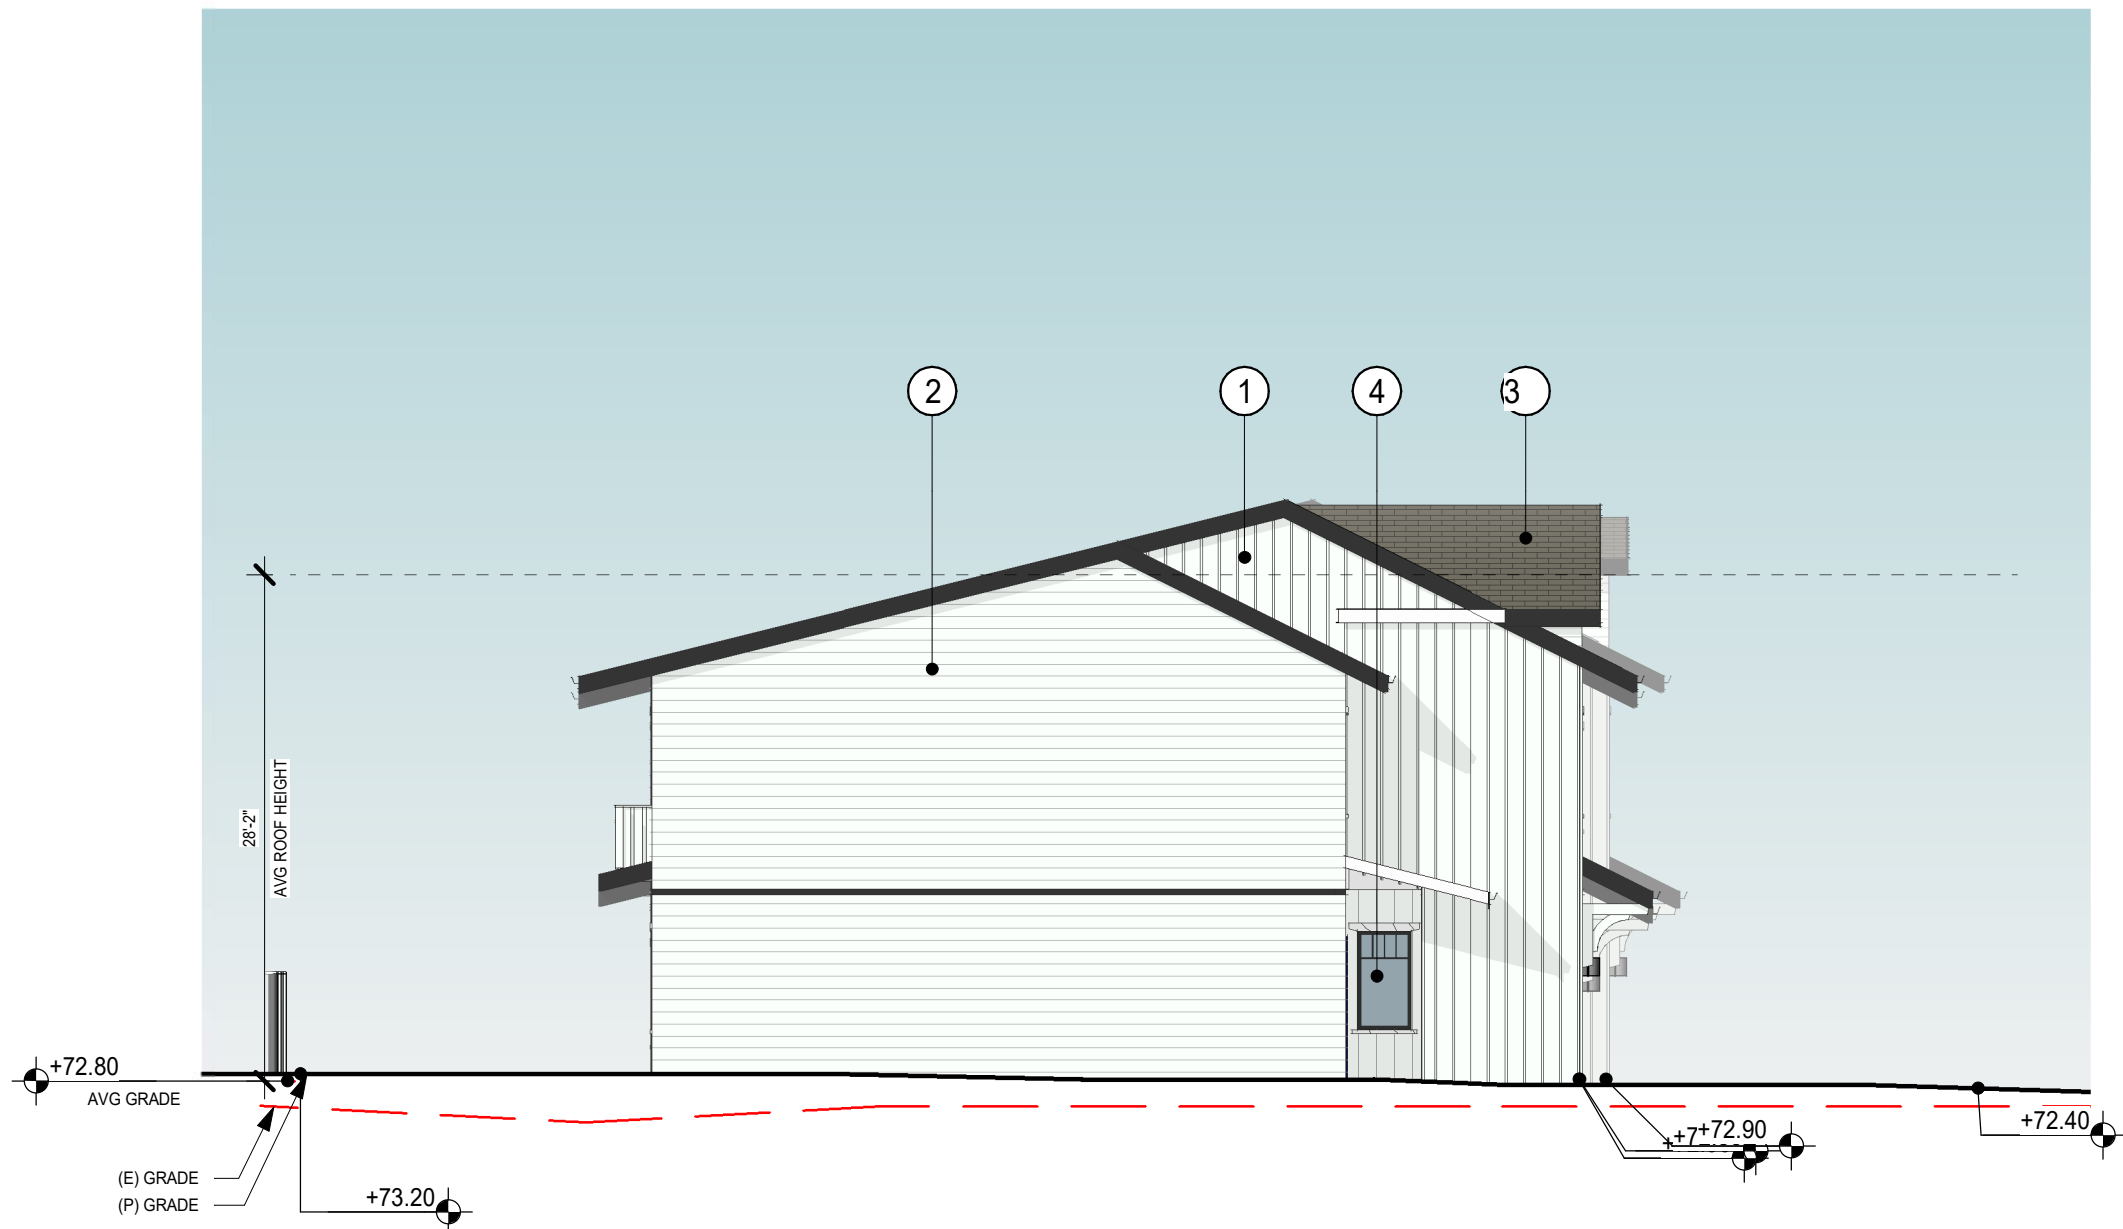

SOUTH ELEVATION - UNITS 21-23 3  
3/32" = 1'-0"



EAST ELEVATION - UNITS 21-23 1  
3/32" = 1'-0"

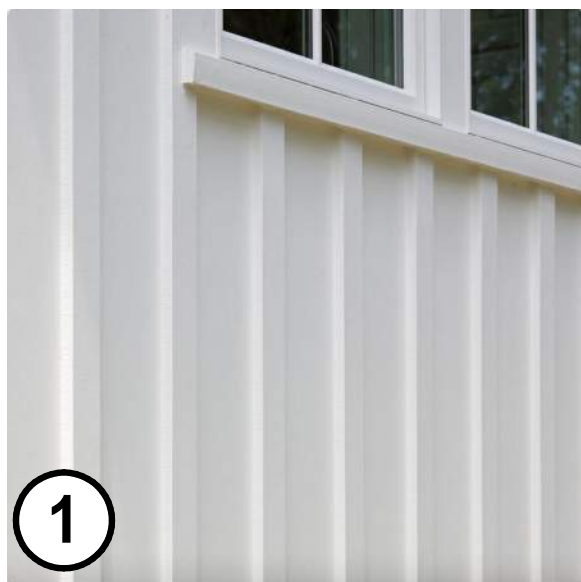

FIBER CEMENT BOARD & BATTEN SIDING



FIBER CEMENT LAP SIDING



COMPOSITE SHINGLE ROOF



VINYL WINDOWS




PAINTED DECK RAILINGS


MATERIAL LEGEND






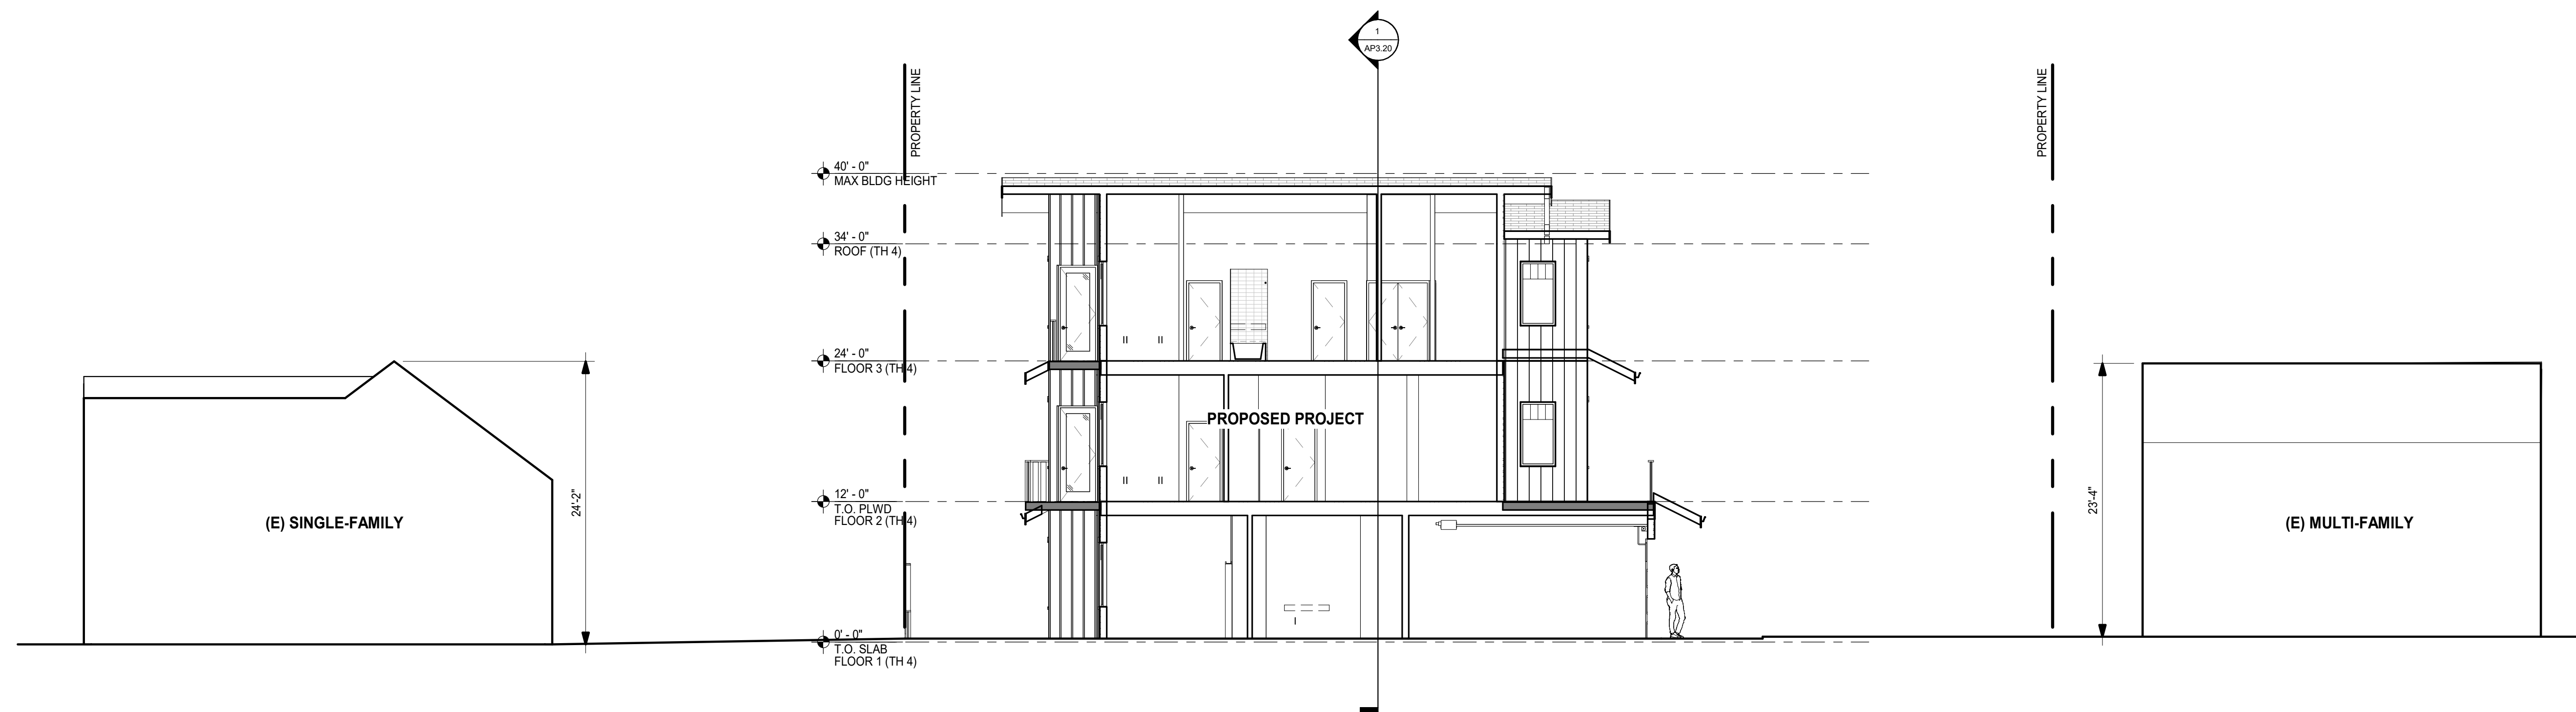

(E) MULTI-FAMILY **SITE CROSS SECTION 2**  
1/8" = 1'-0"

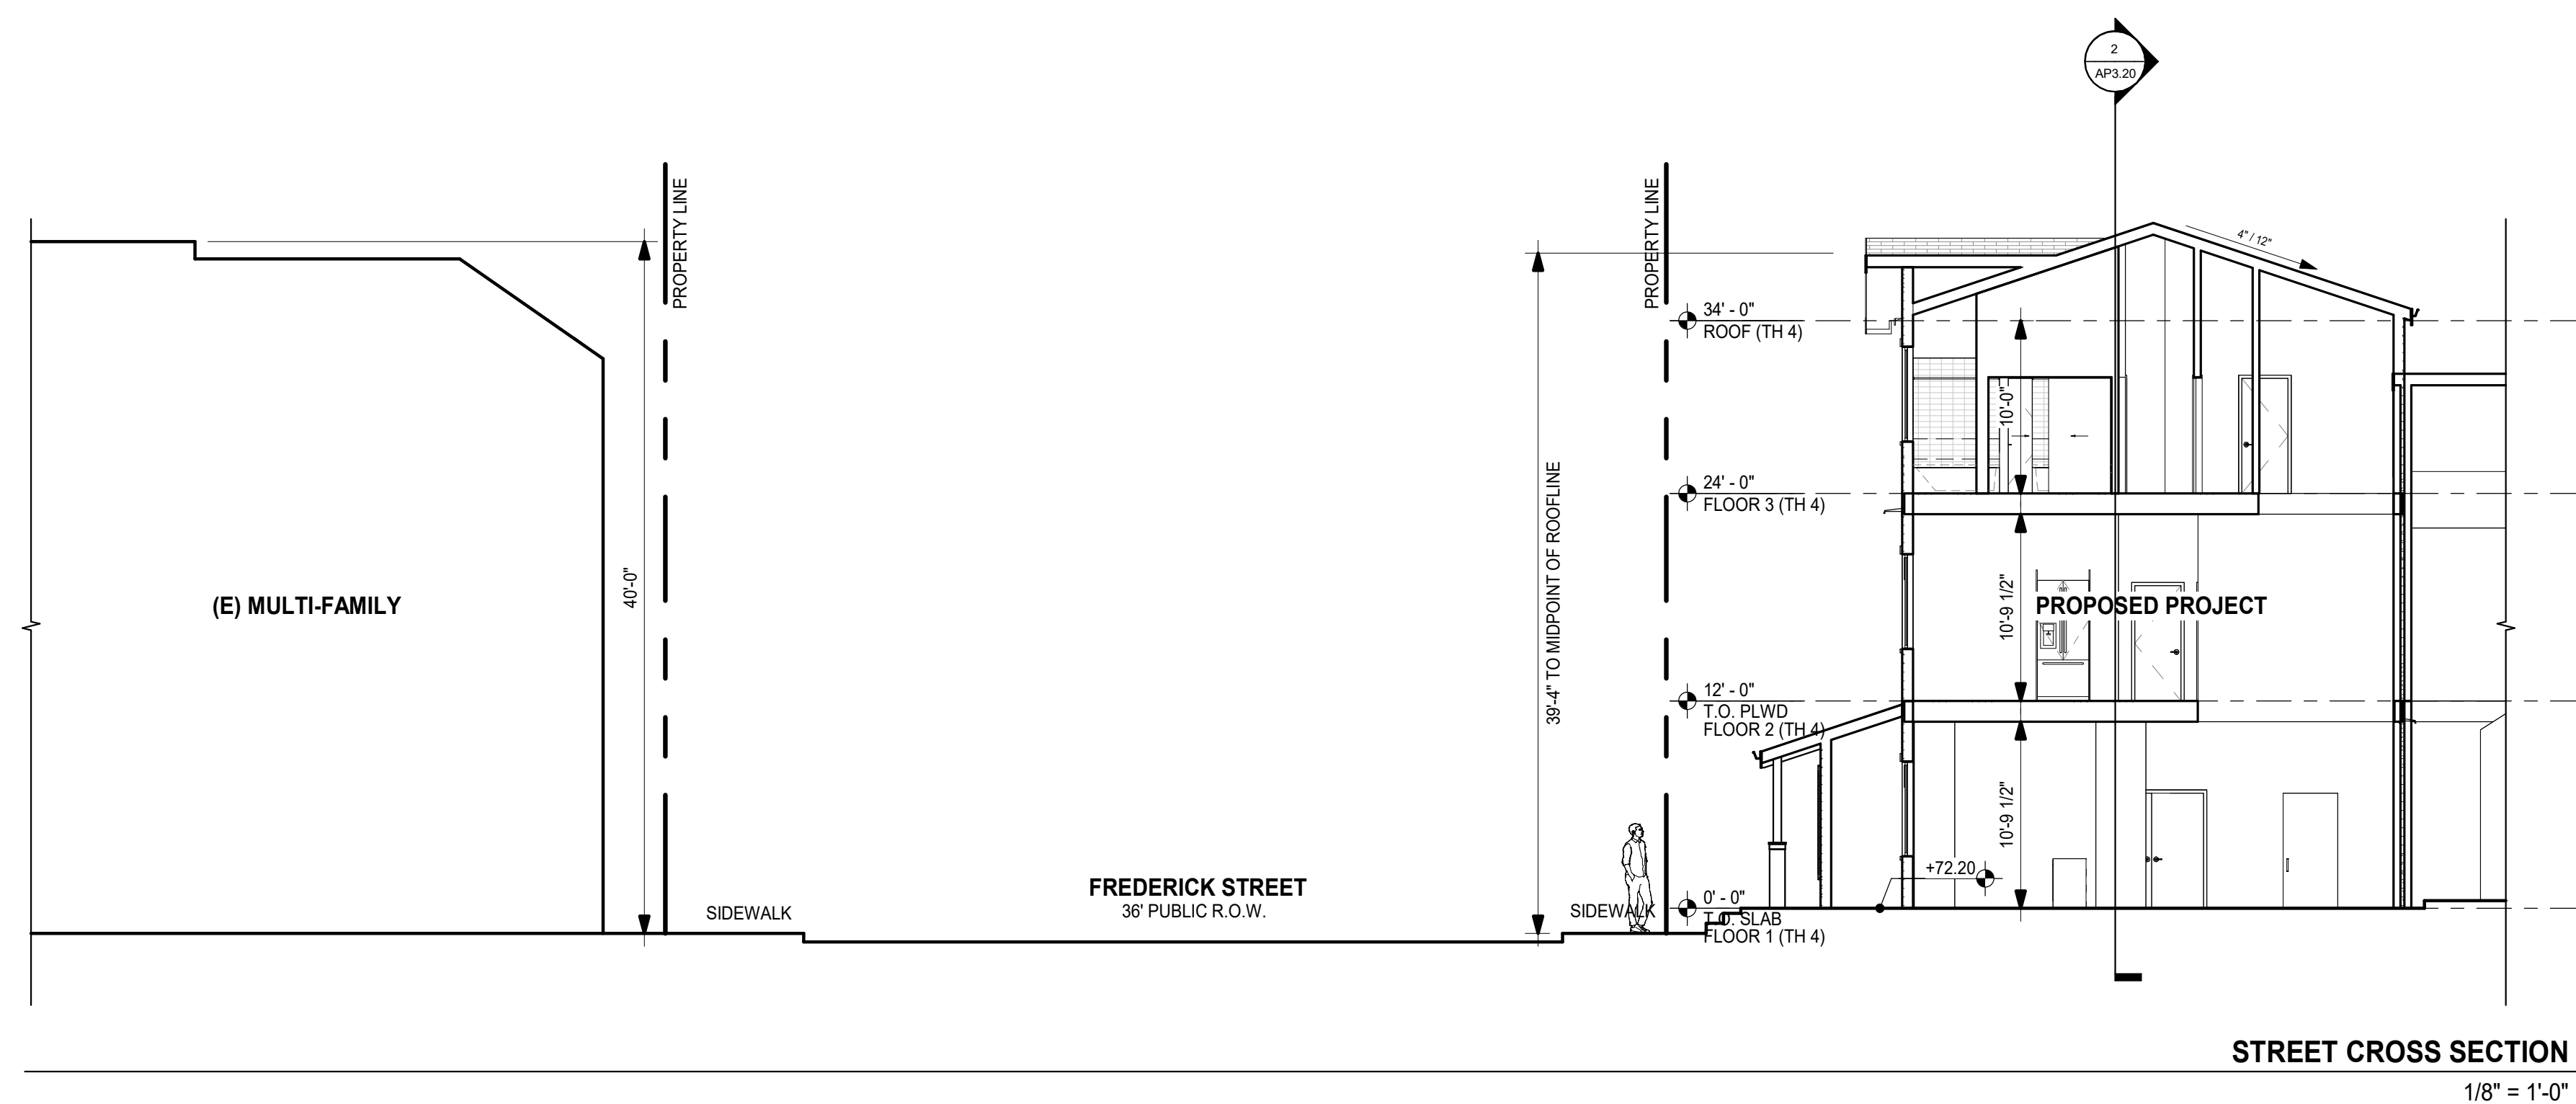

**STREET CROSS SECTION 1**  
1/8" = 1'-0"

 

SECTIONS

1/8"=1'-0"








AP3.20

AUGUST 7, 2026









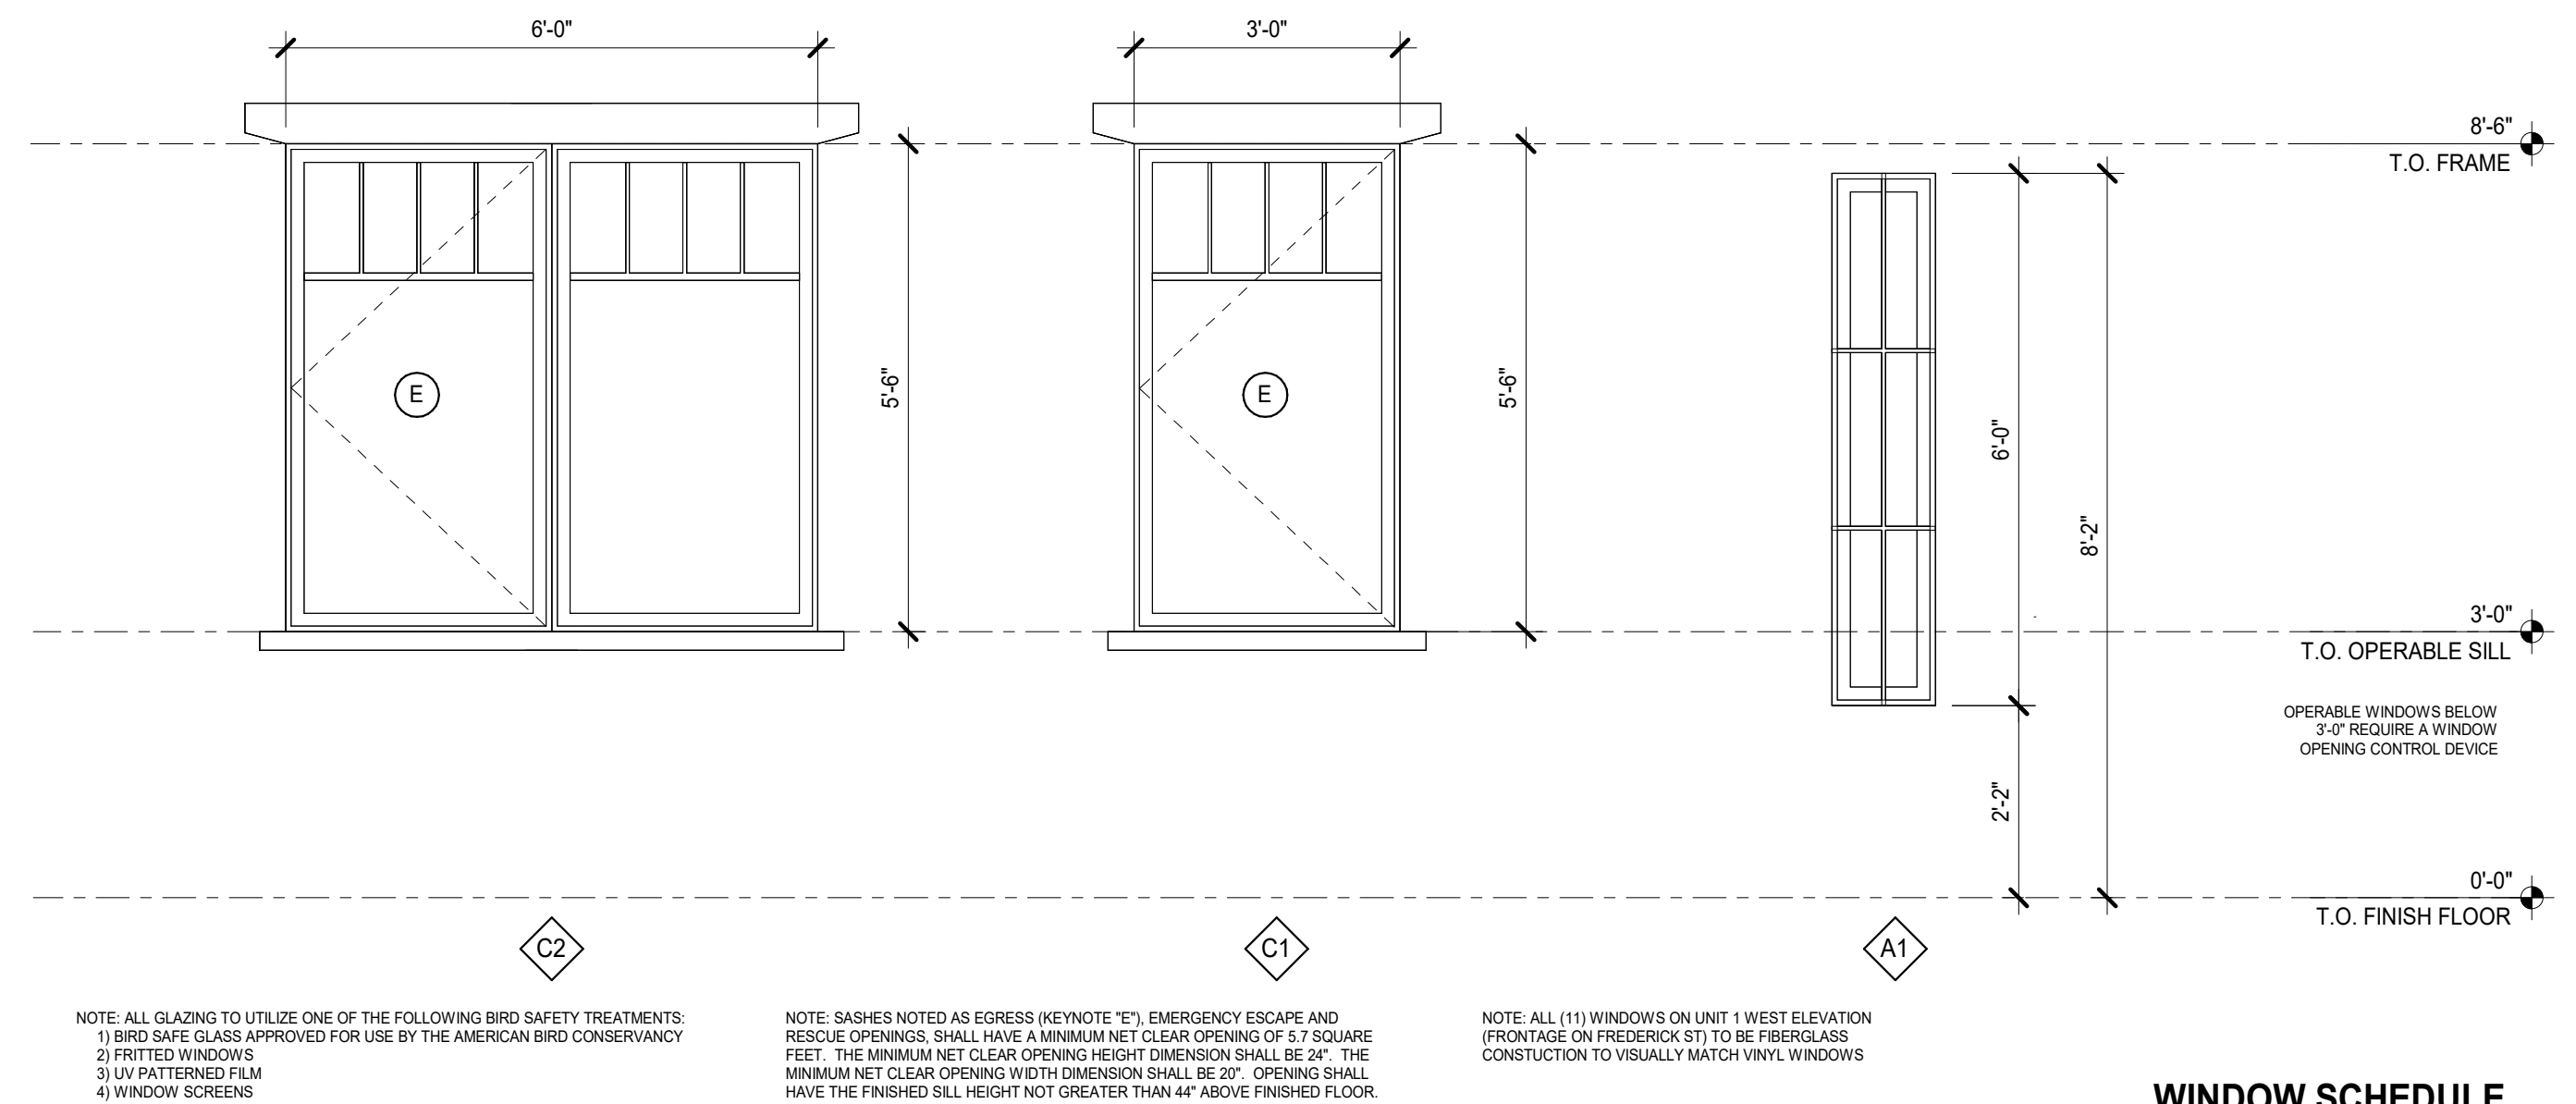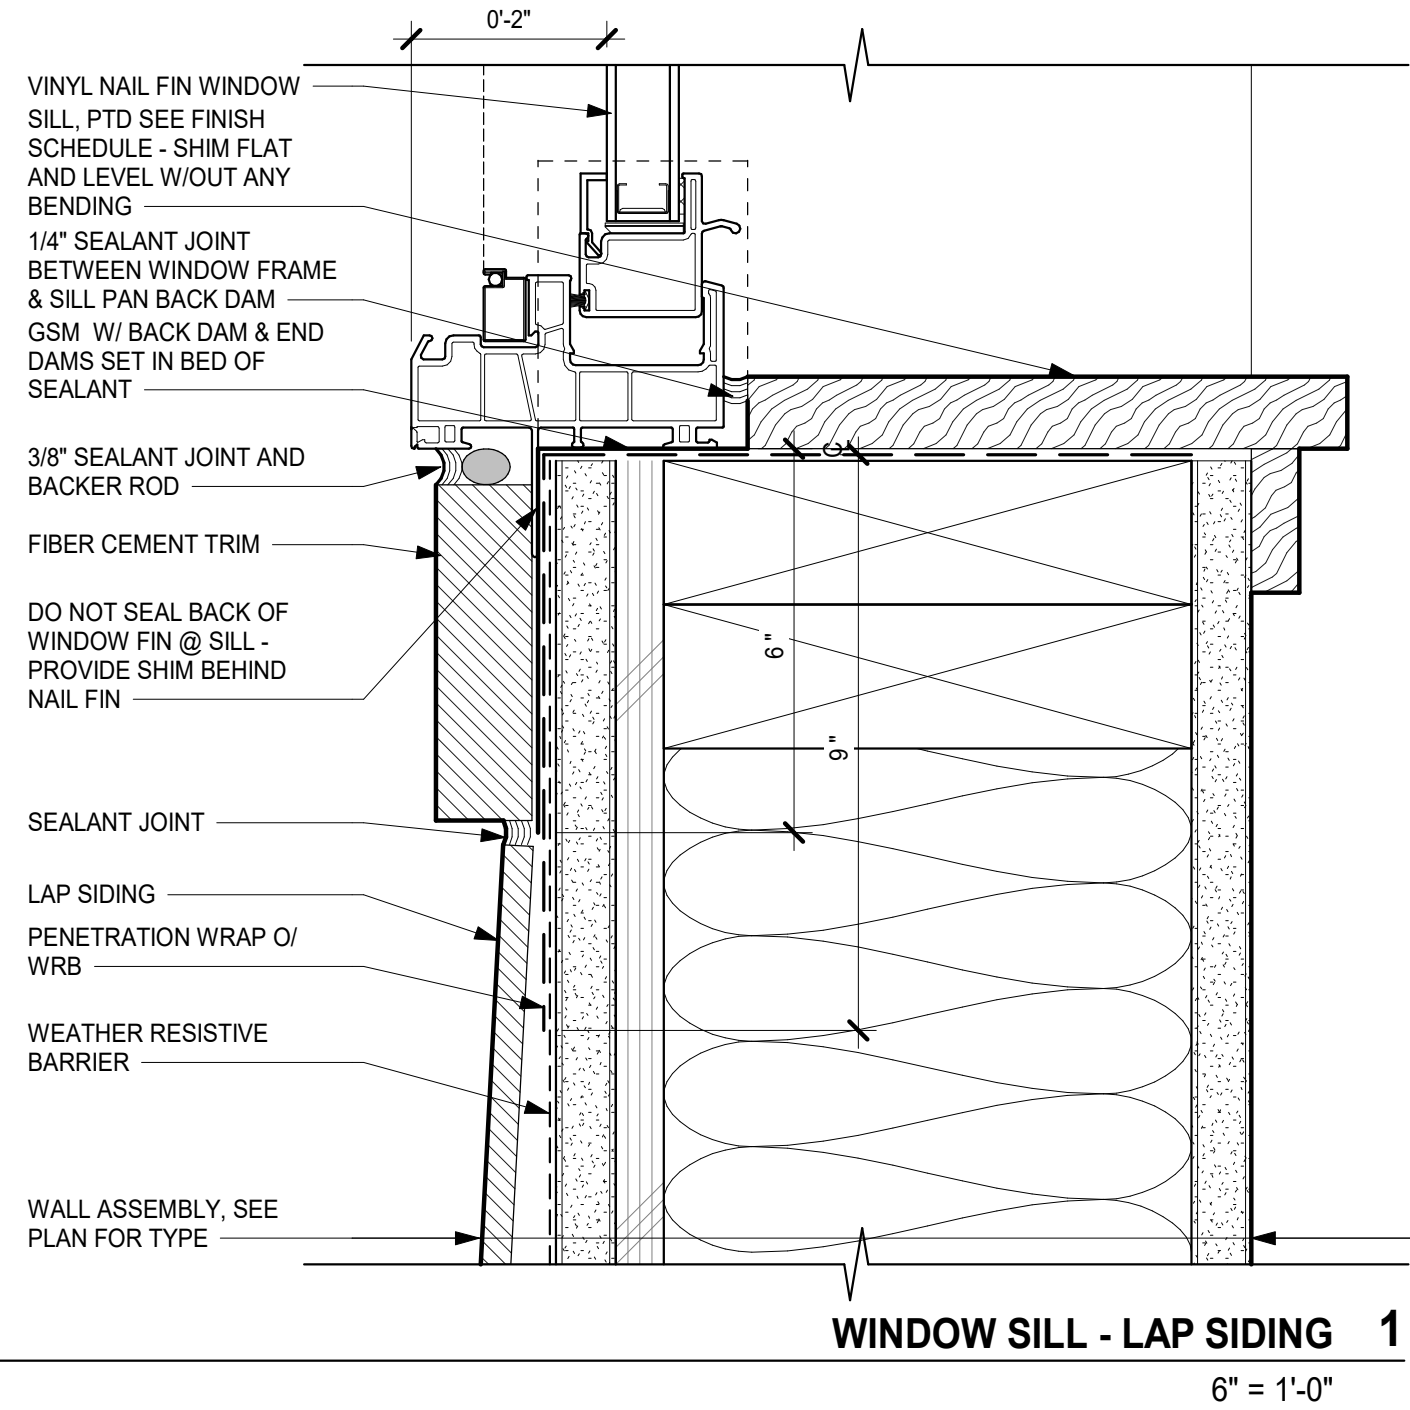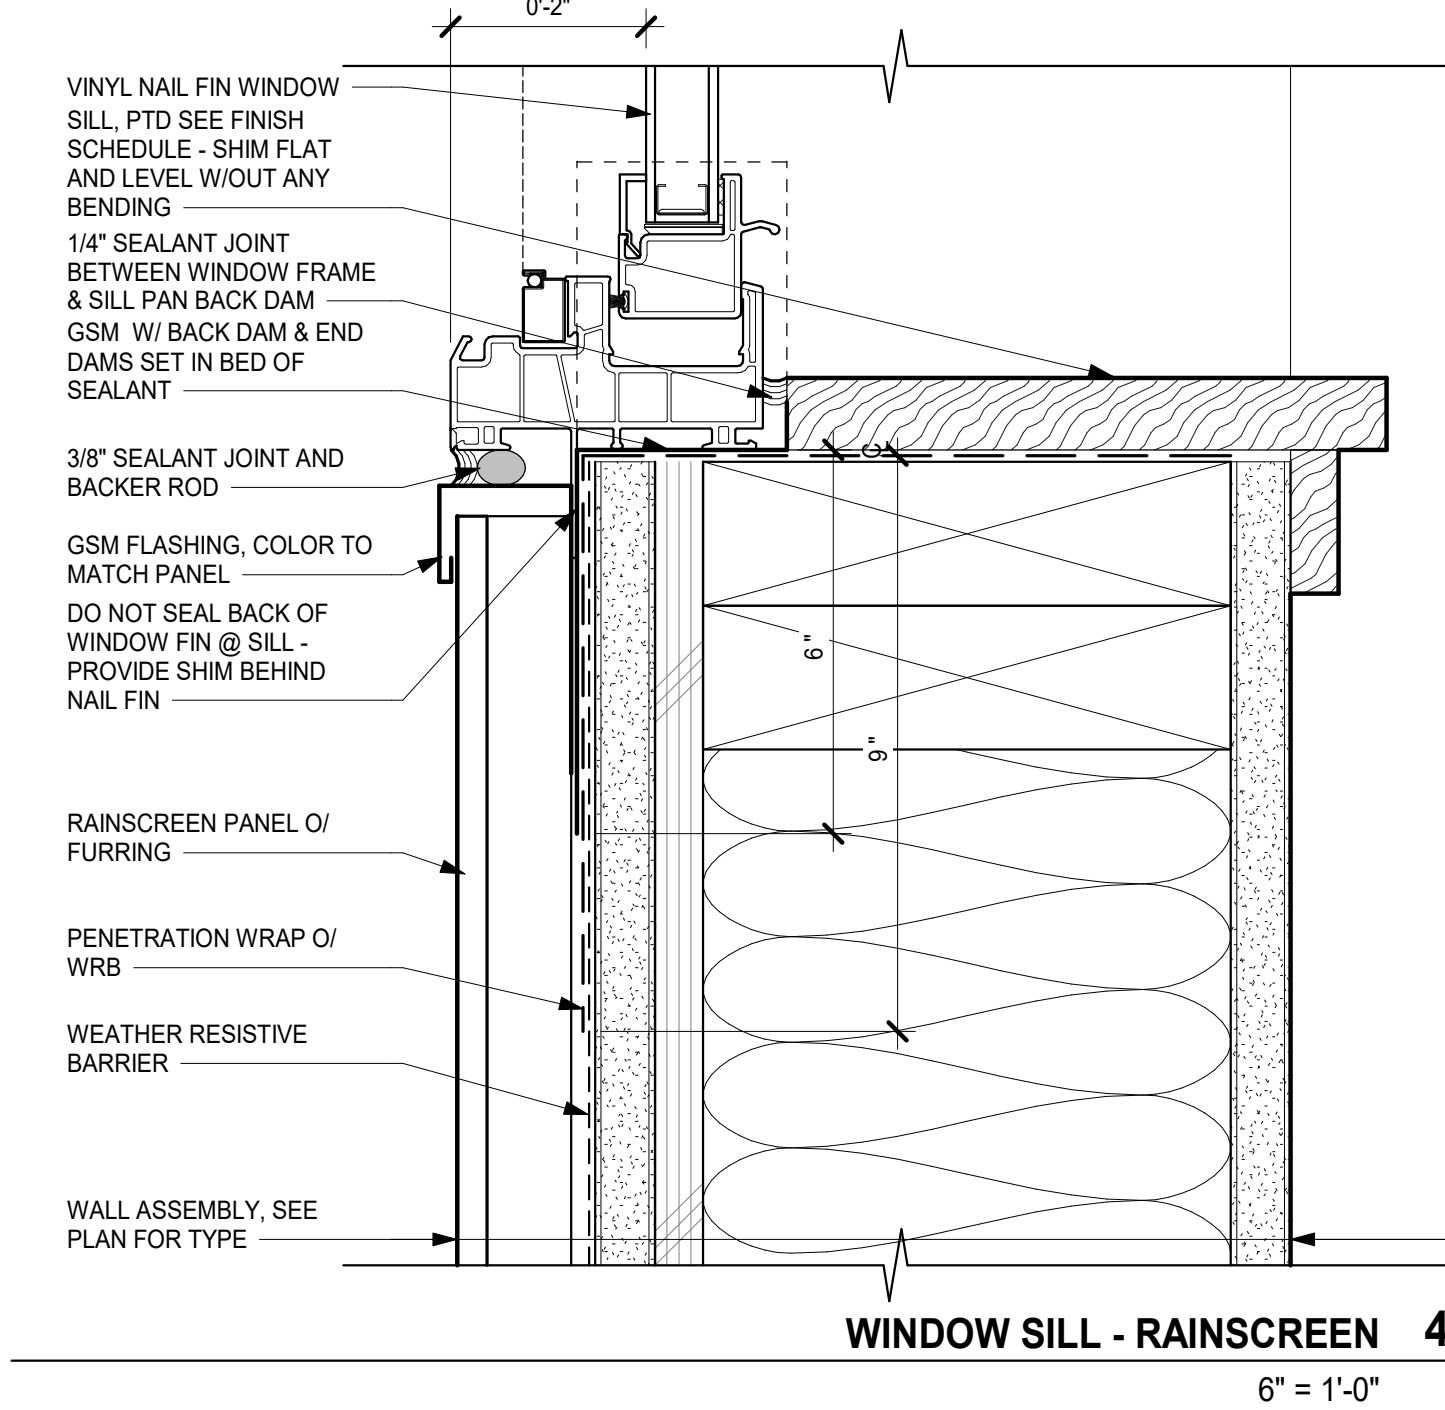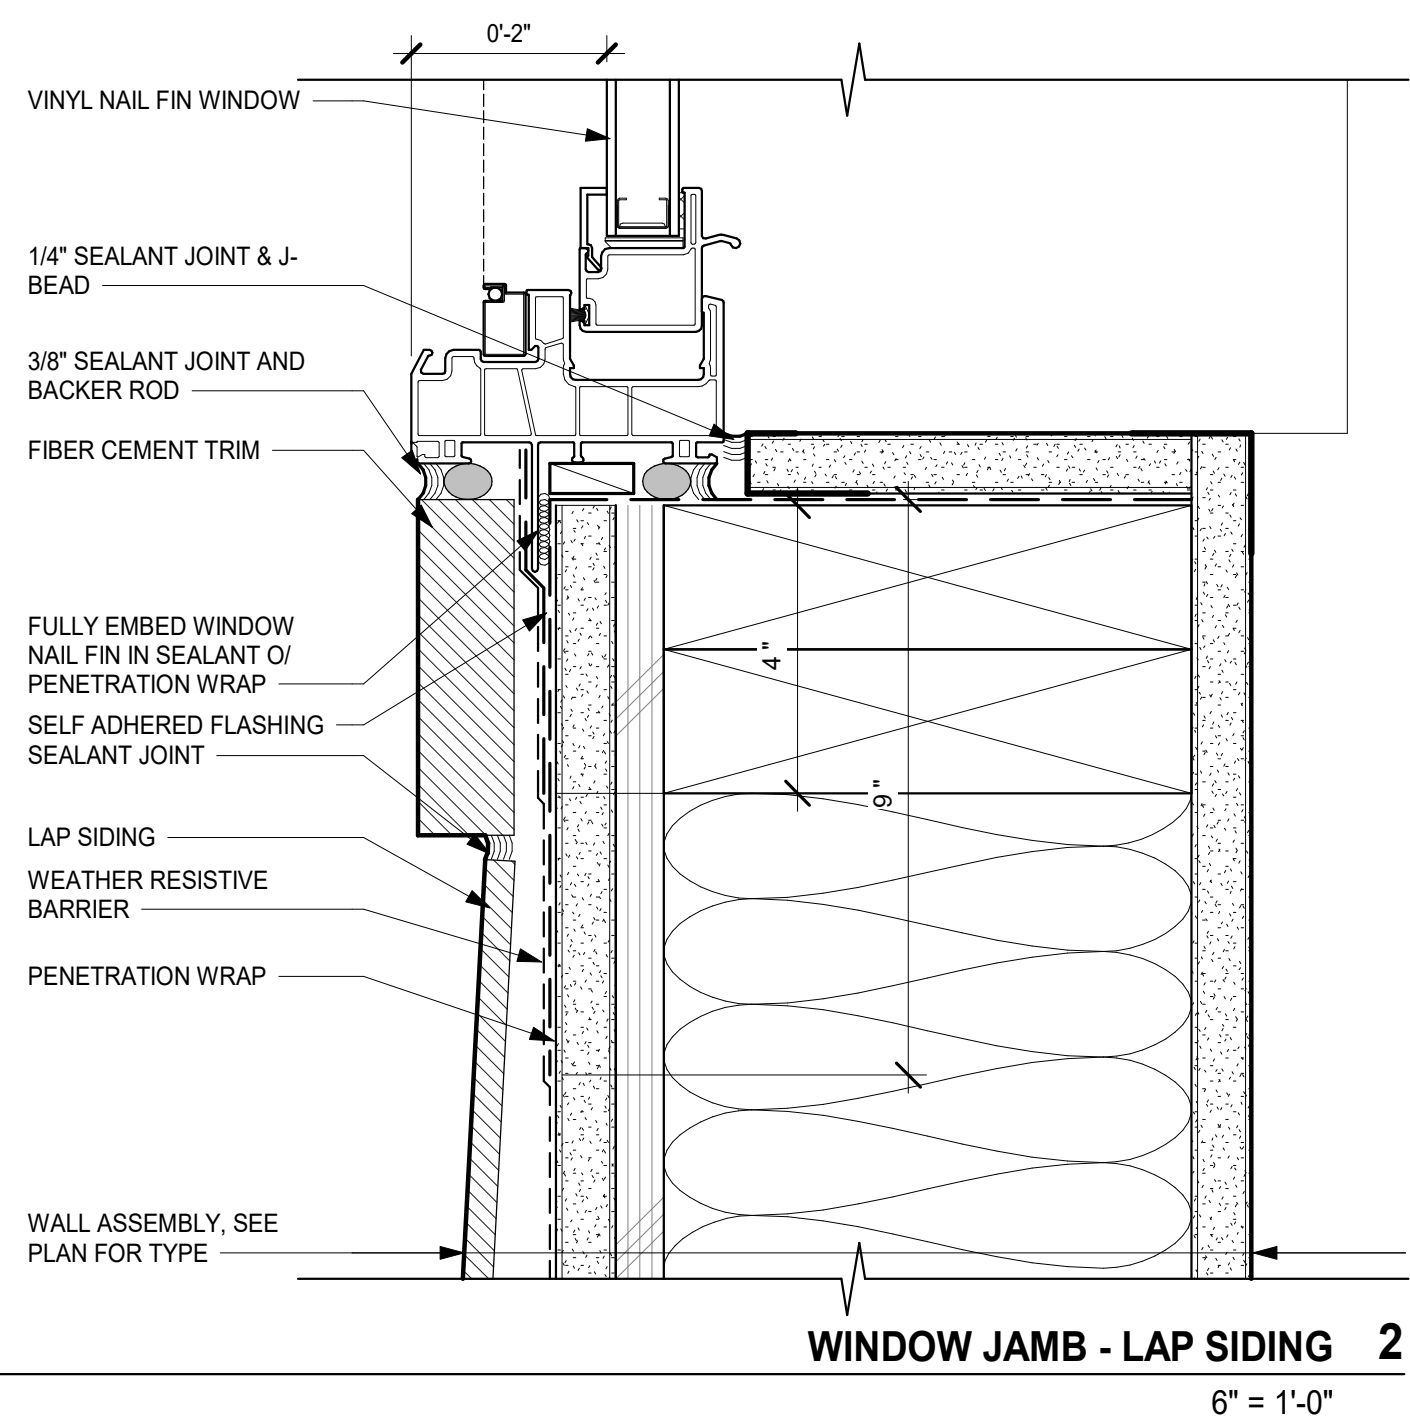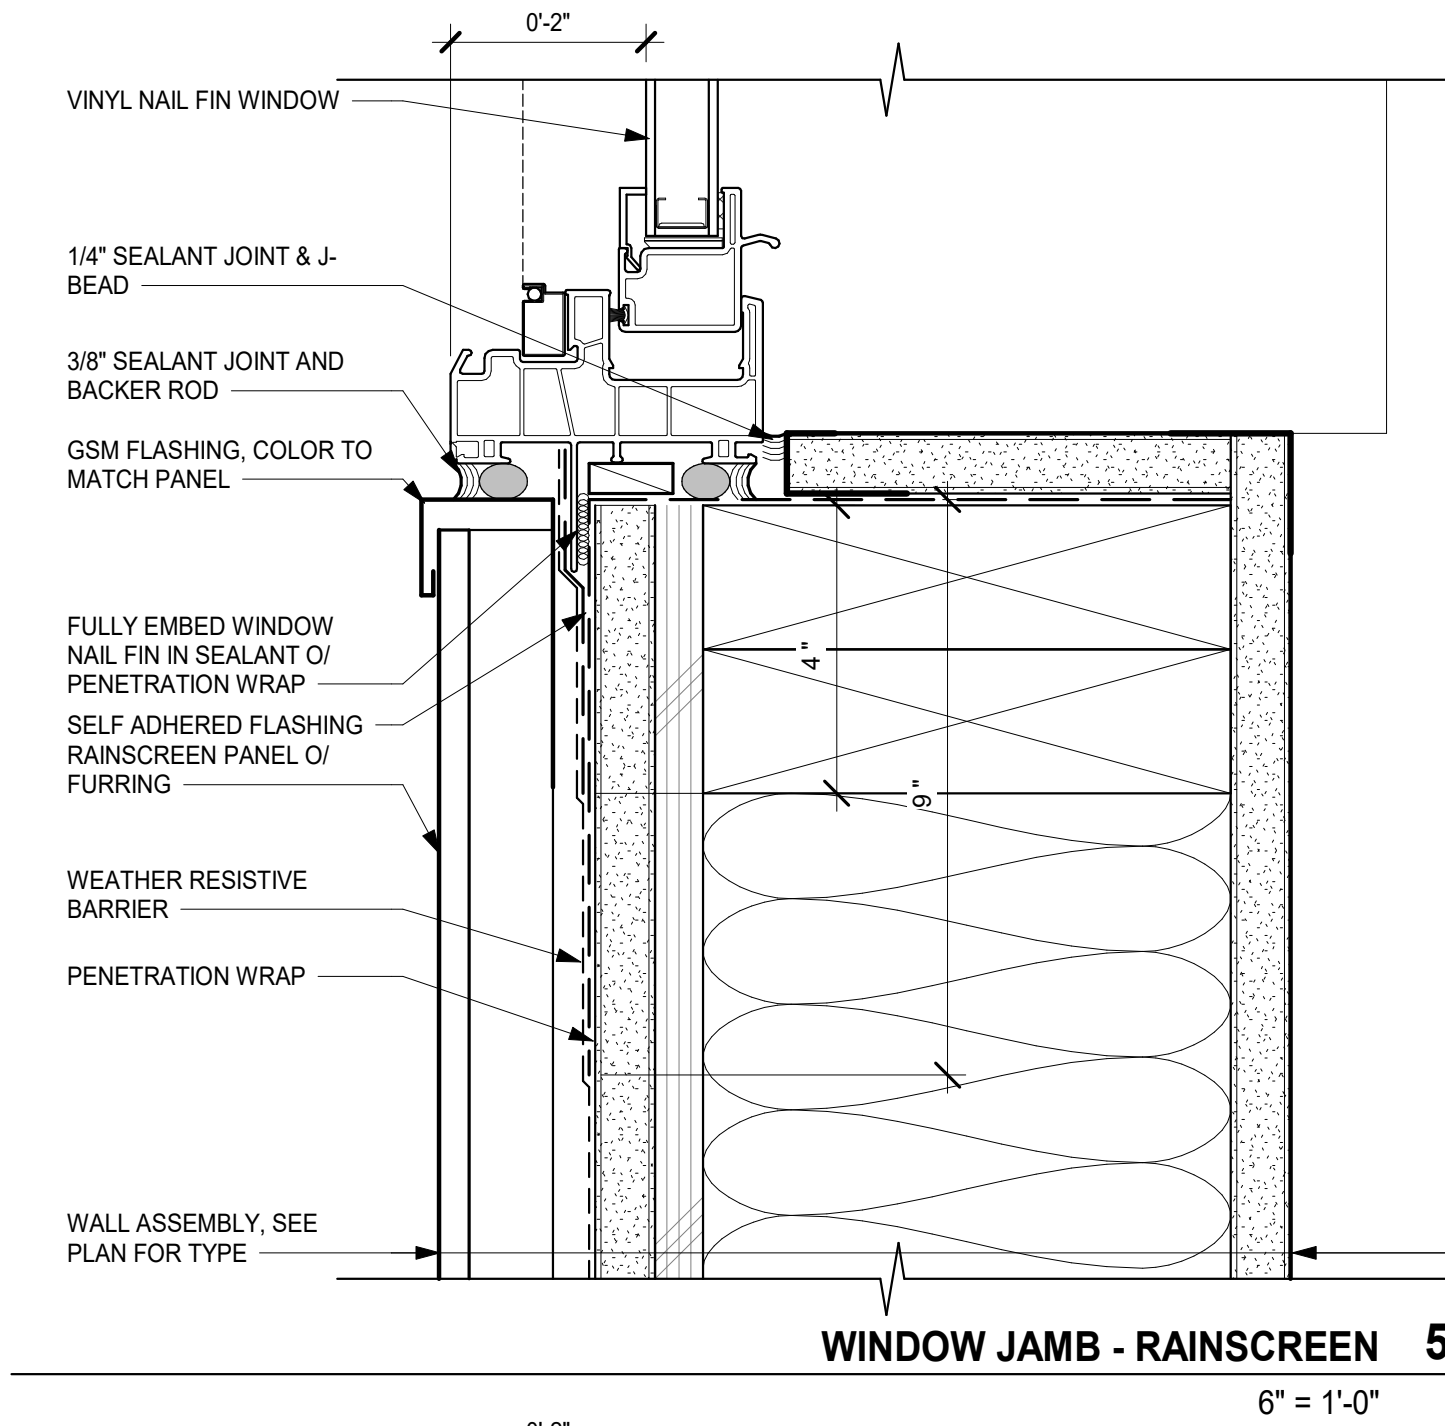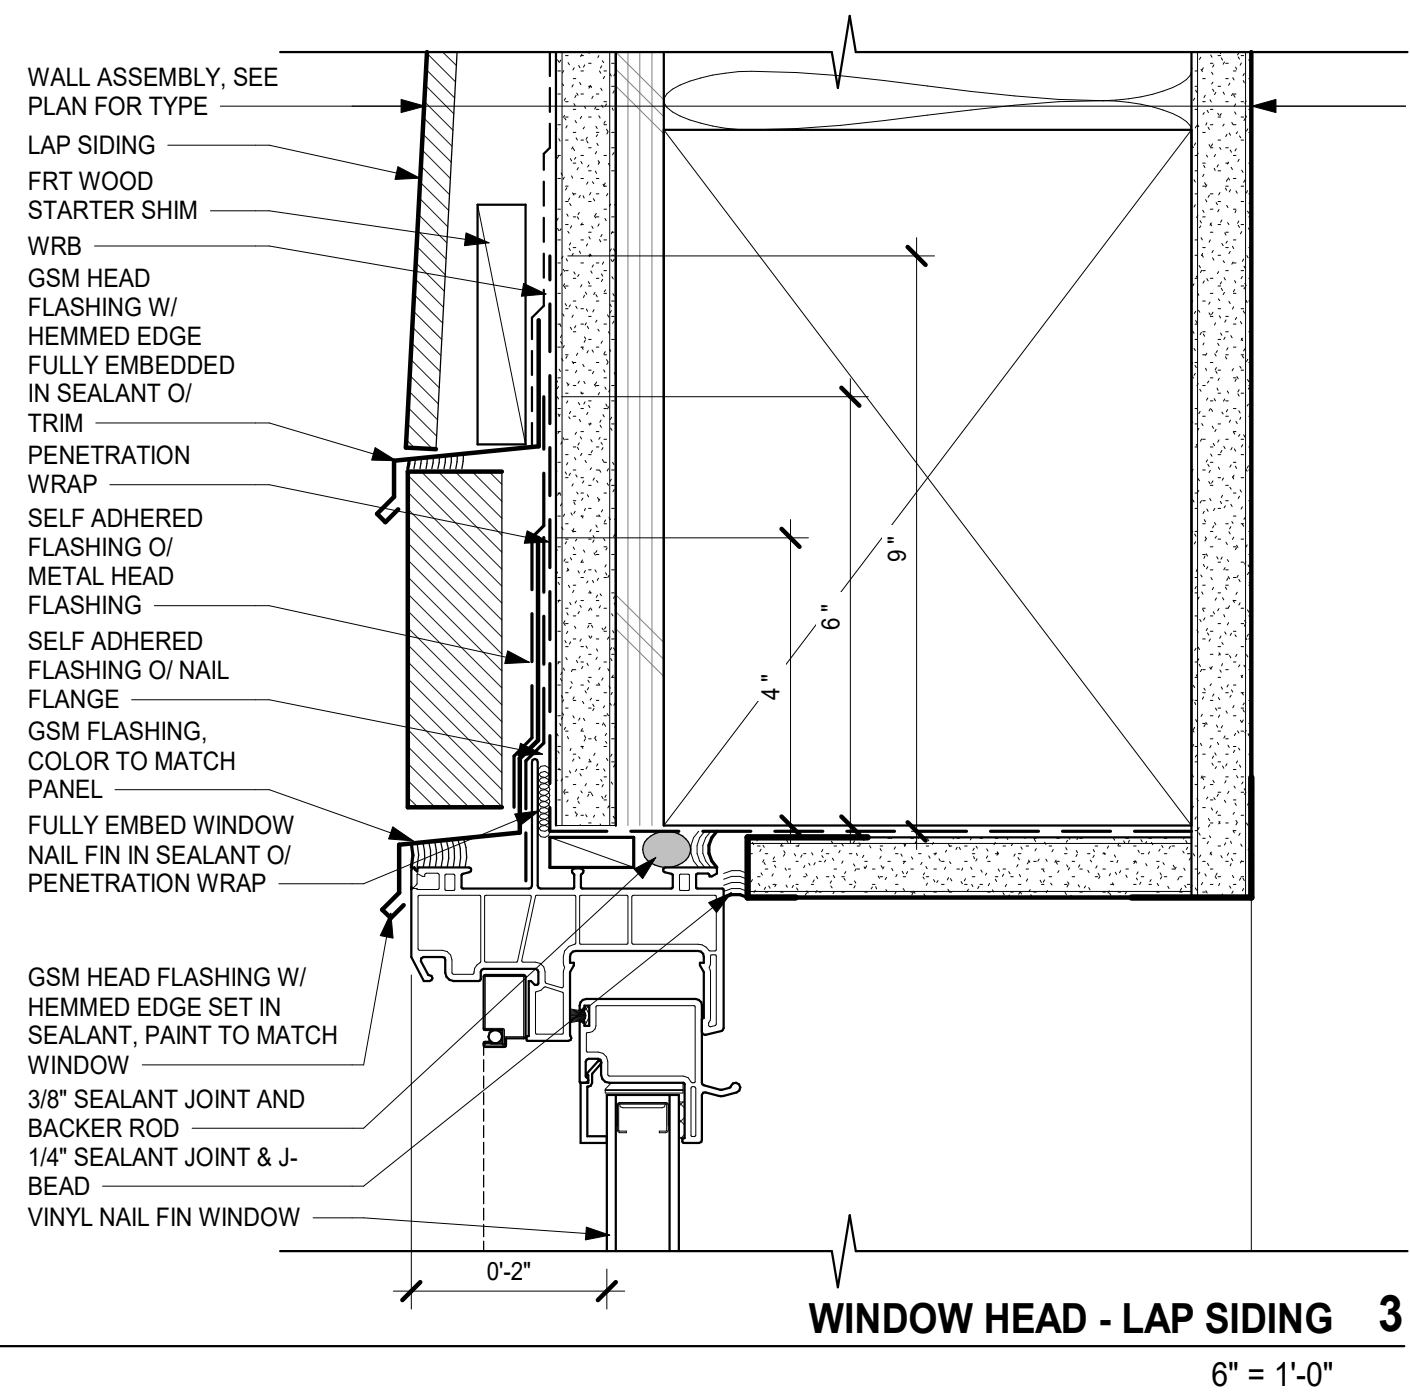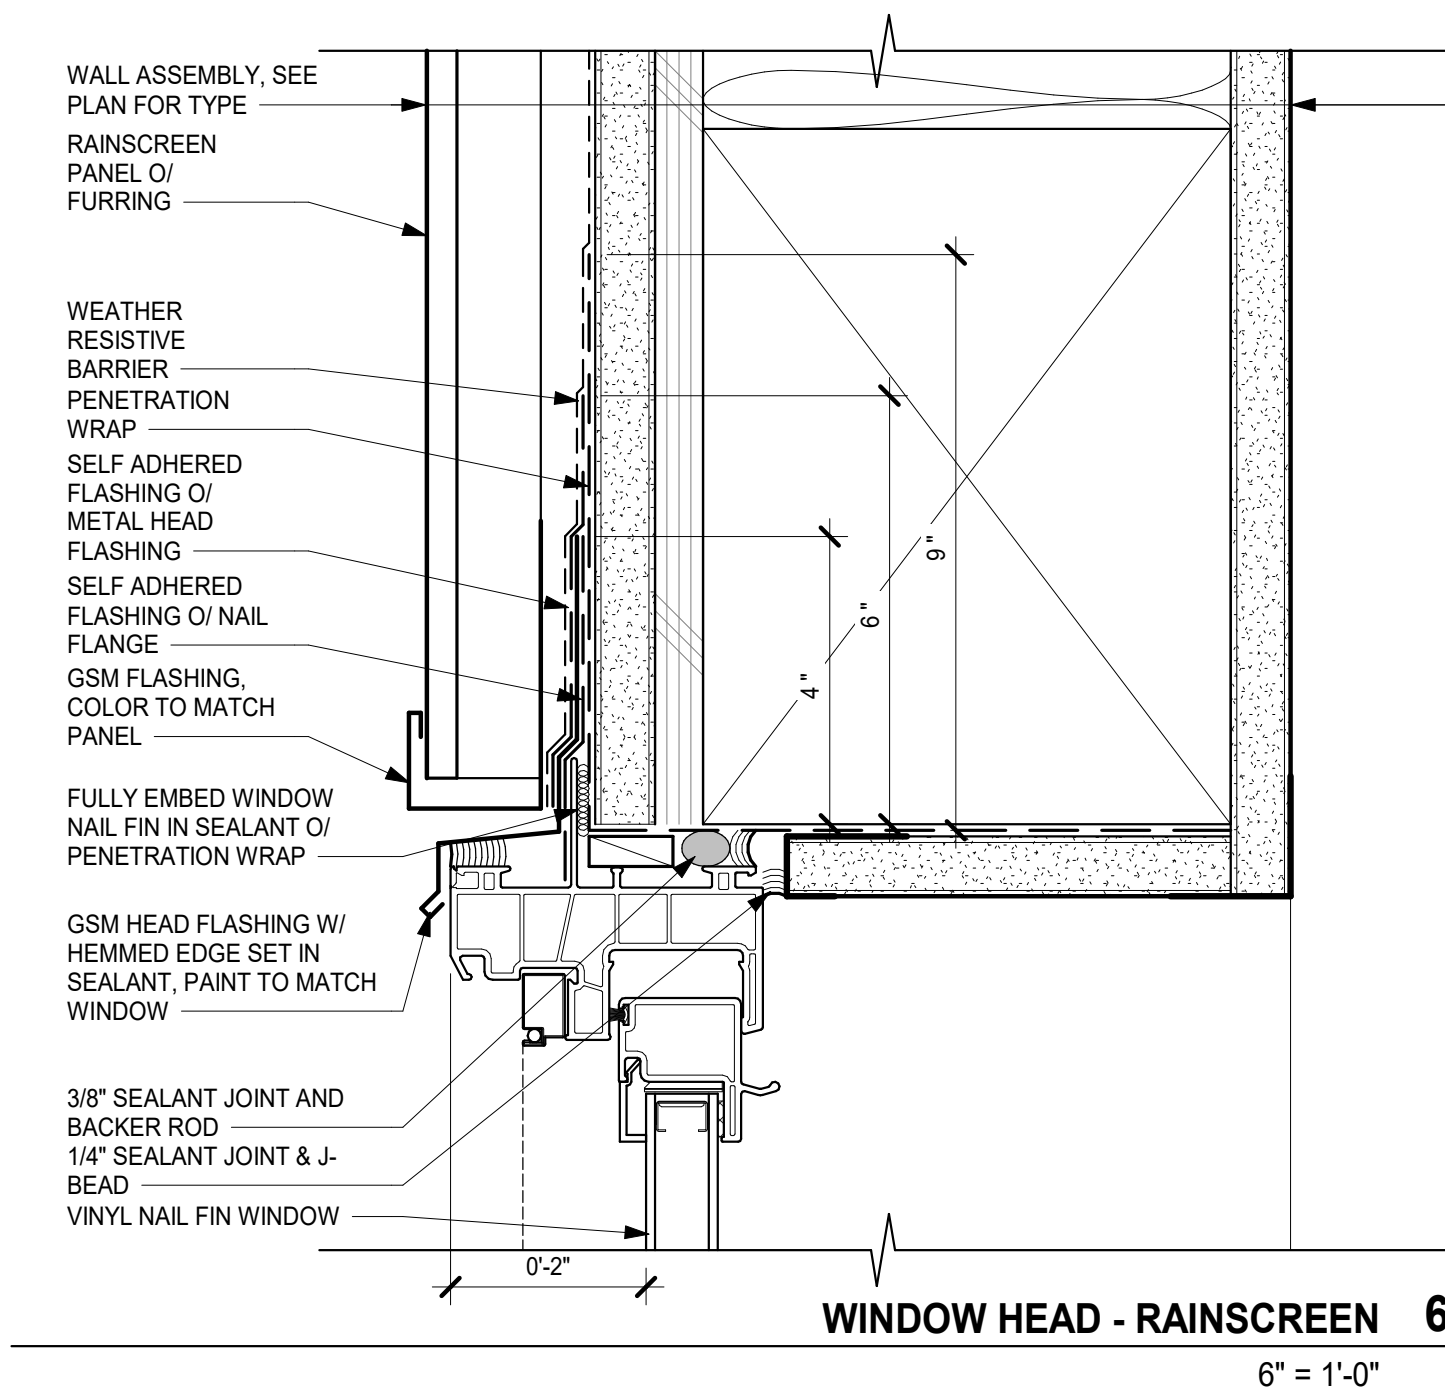




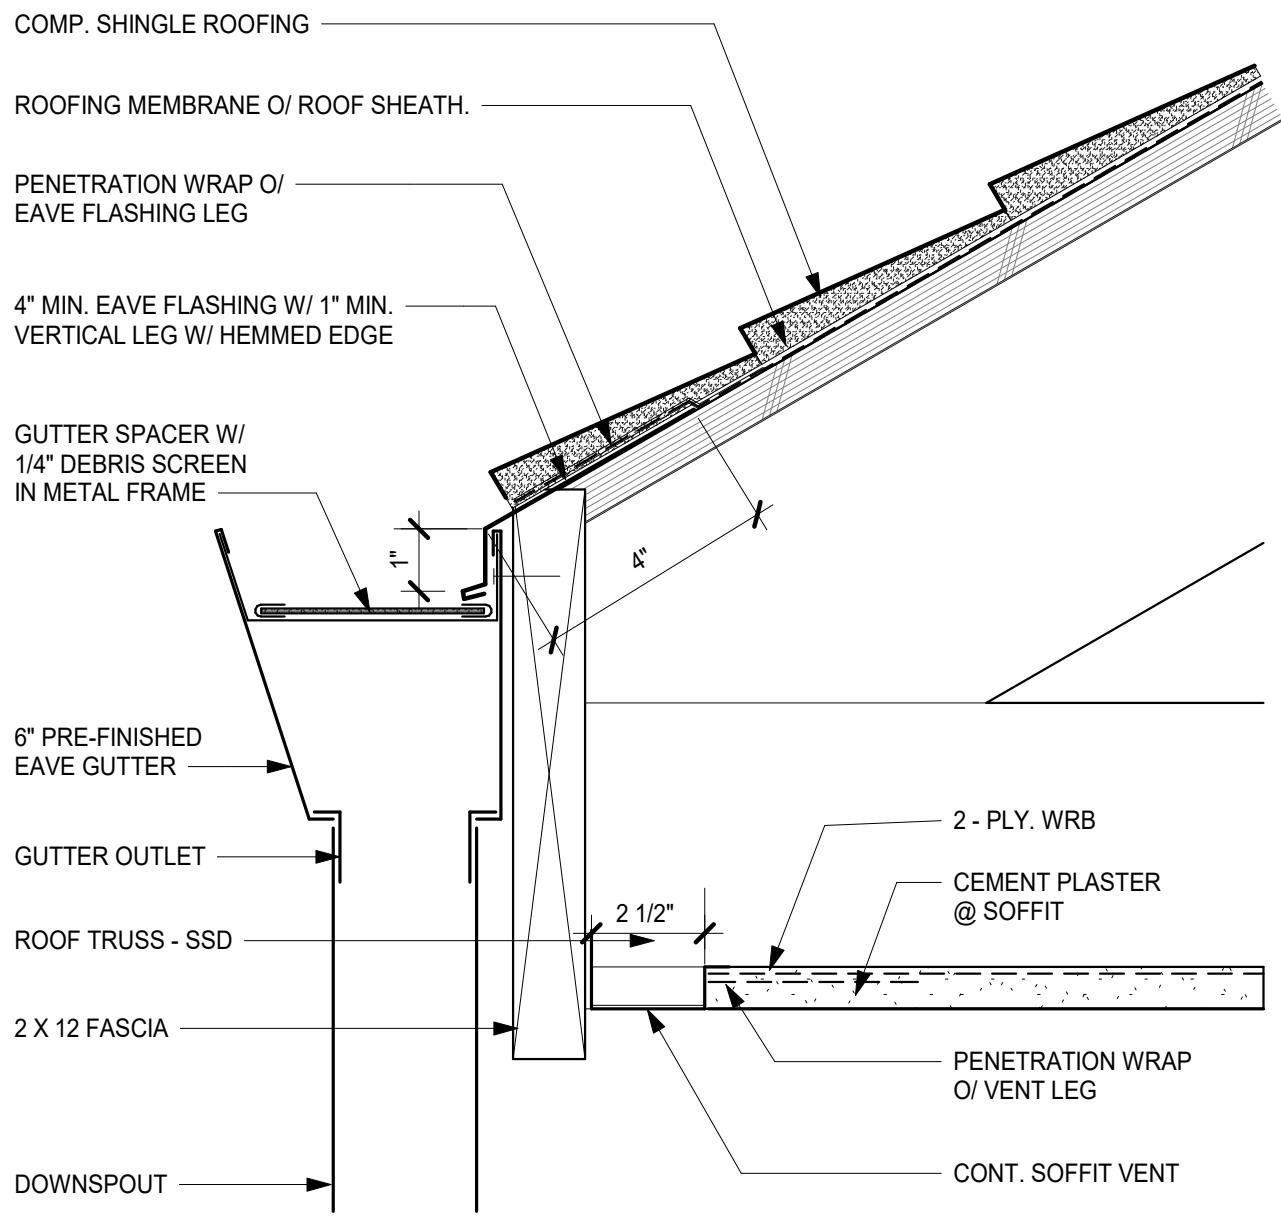


GUTTER @ SLOPED ROOF EAVE OVERHANG 1  
3" = 1'-0"

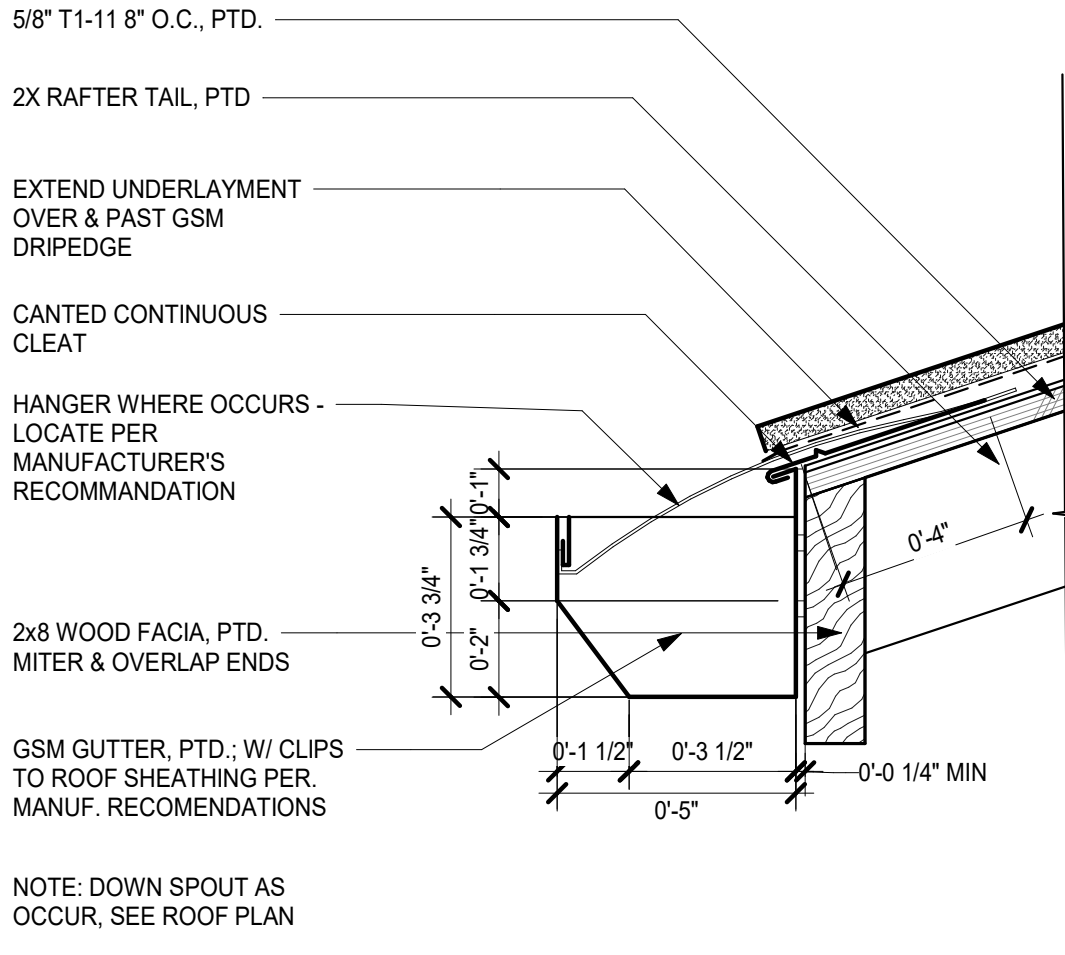


GUTTER AT EAVE 2  
3" = 1'-0"

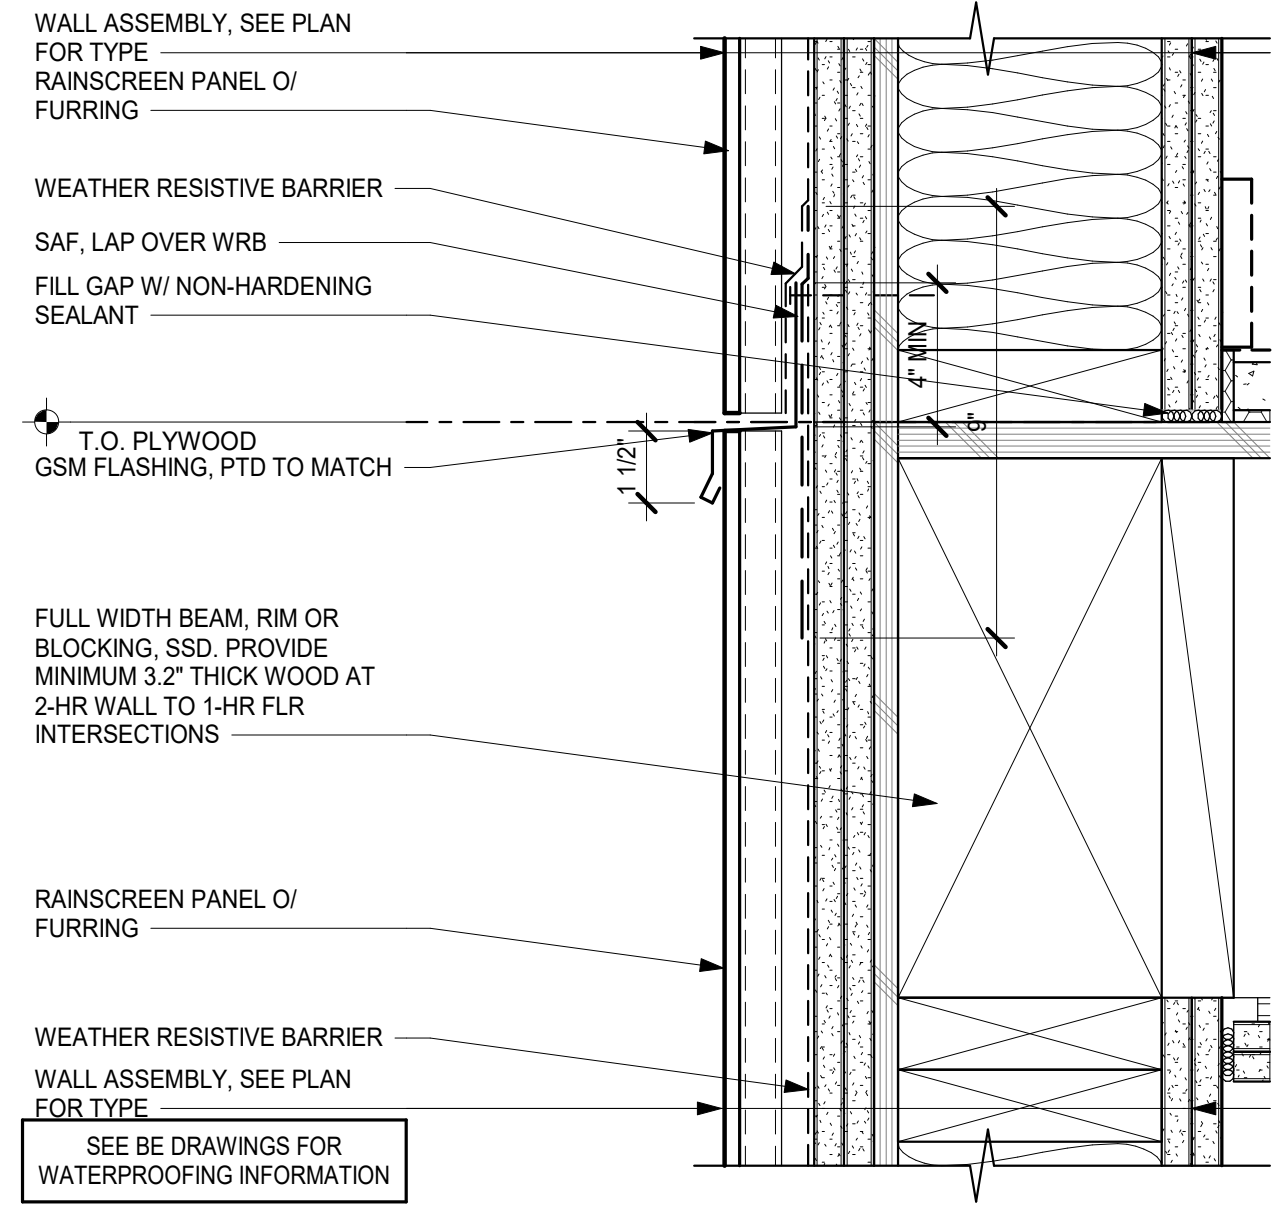


EXTERIOR WALL INTERSECTION AT FLOOR - RAINSCREEN 3  
3" = 1'-0"

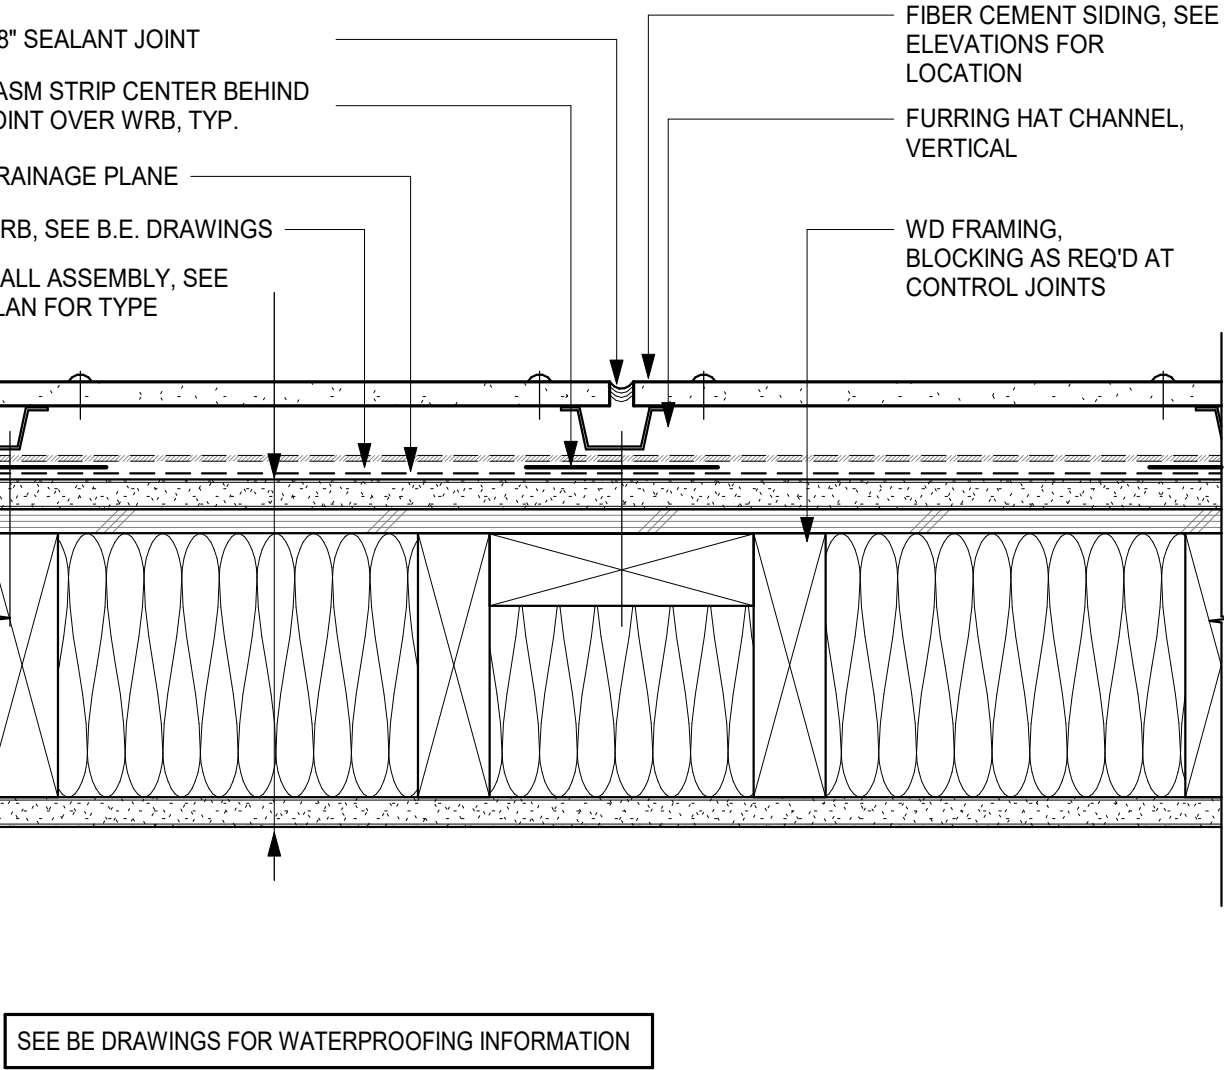


VERTICAL JOINT DETAIL - RAINSCREEN PANEL 5  
3" = 1'-0"

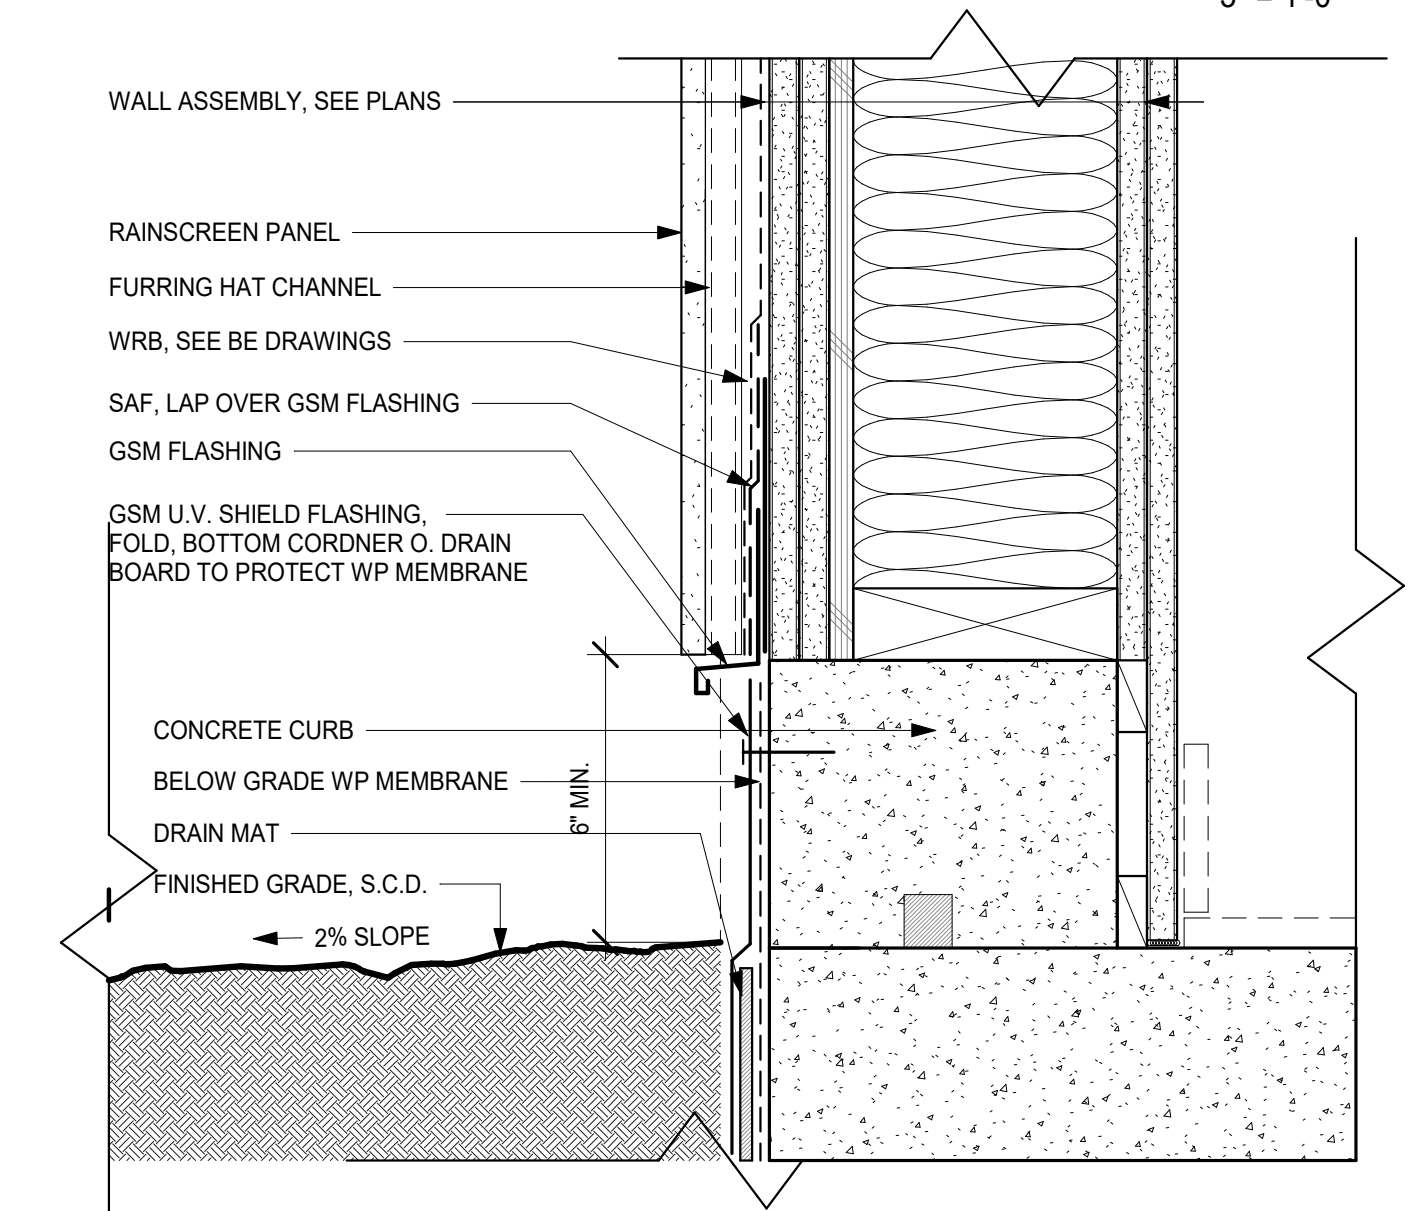

RAINSCREEN PANEL WALL BASE AT GRADE - SOFTSCAPE 7  
3" = 1'-0"

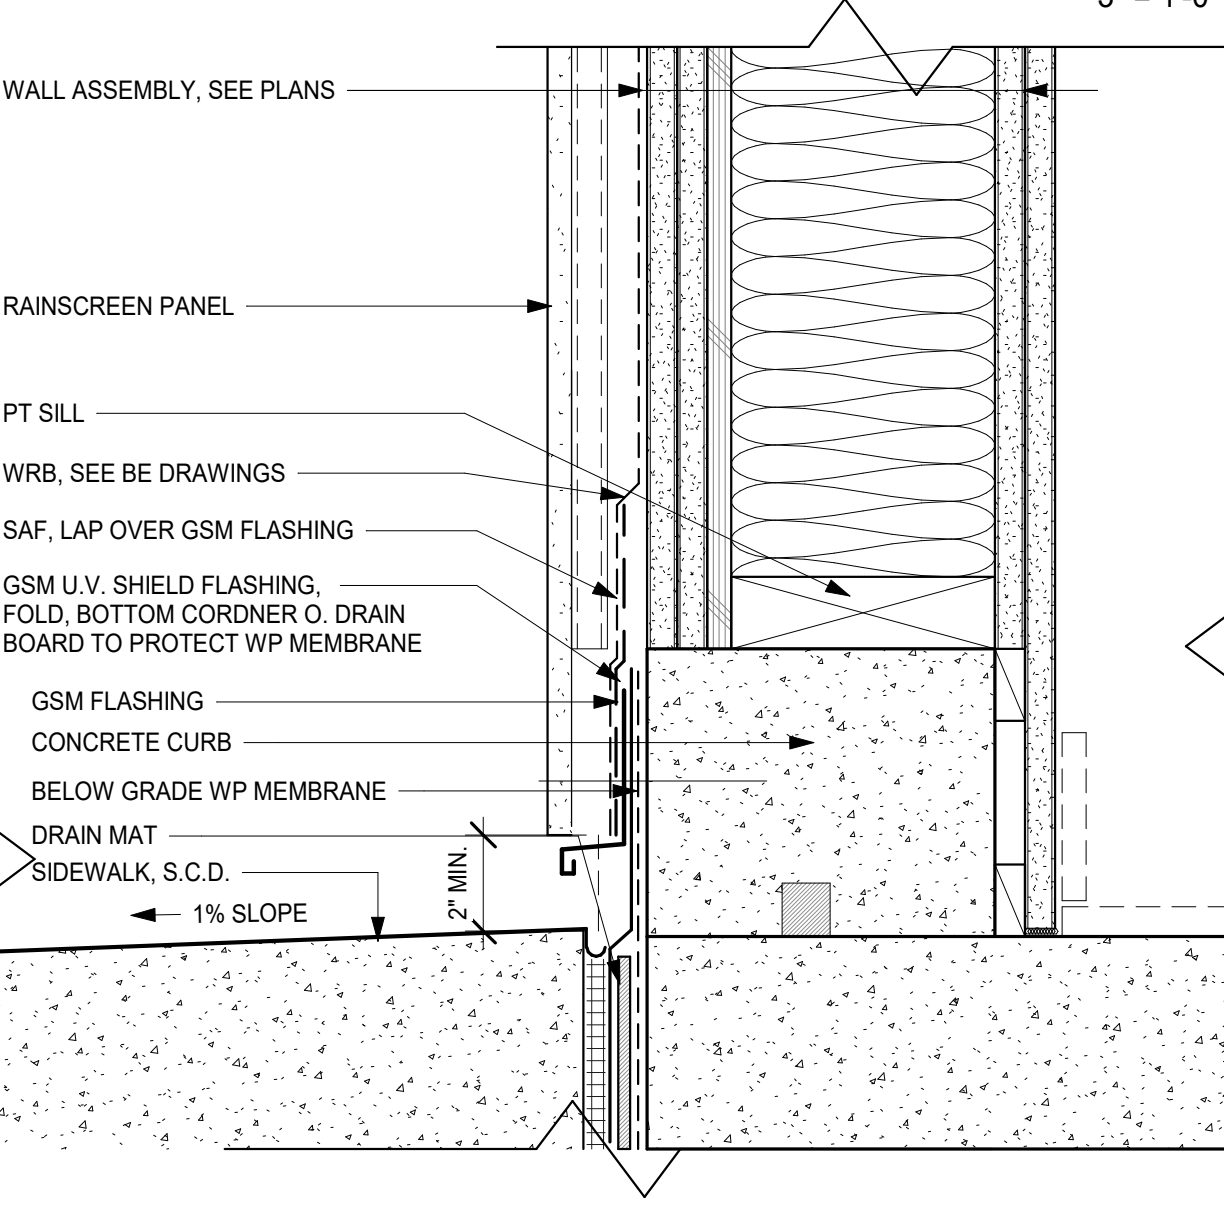


RAINSCREEN PANEL WALL BASE AT GRADE - SIDEWALK 6  
3" = 1'-0"

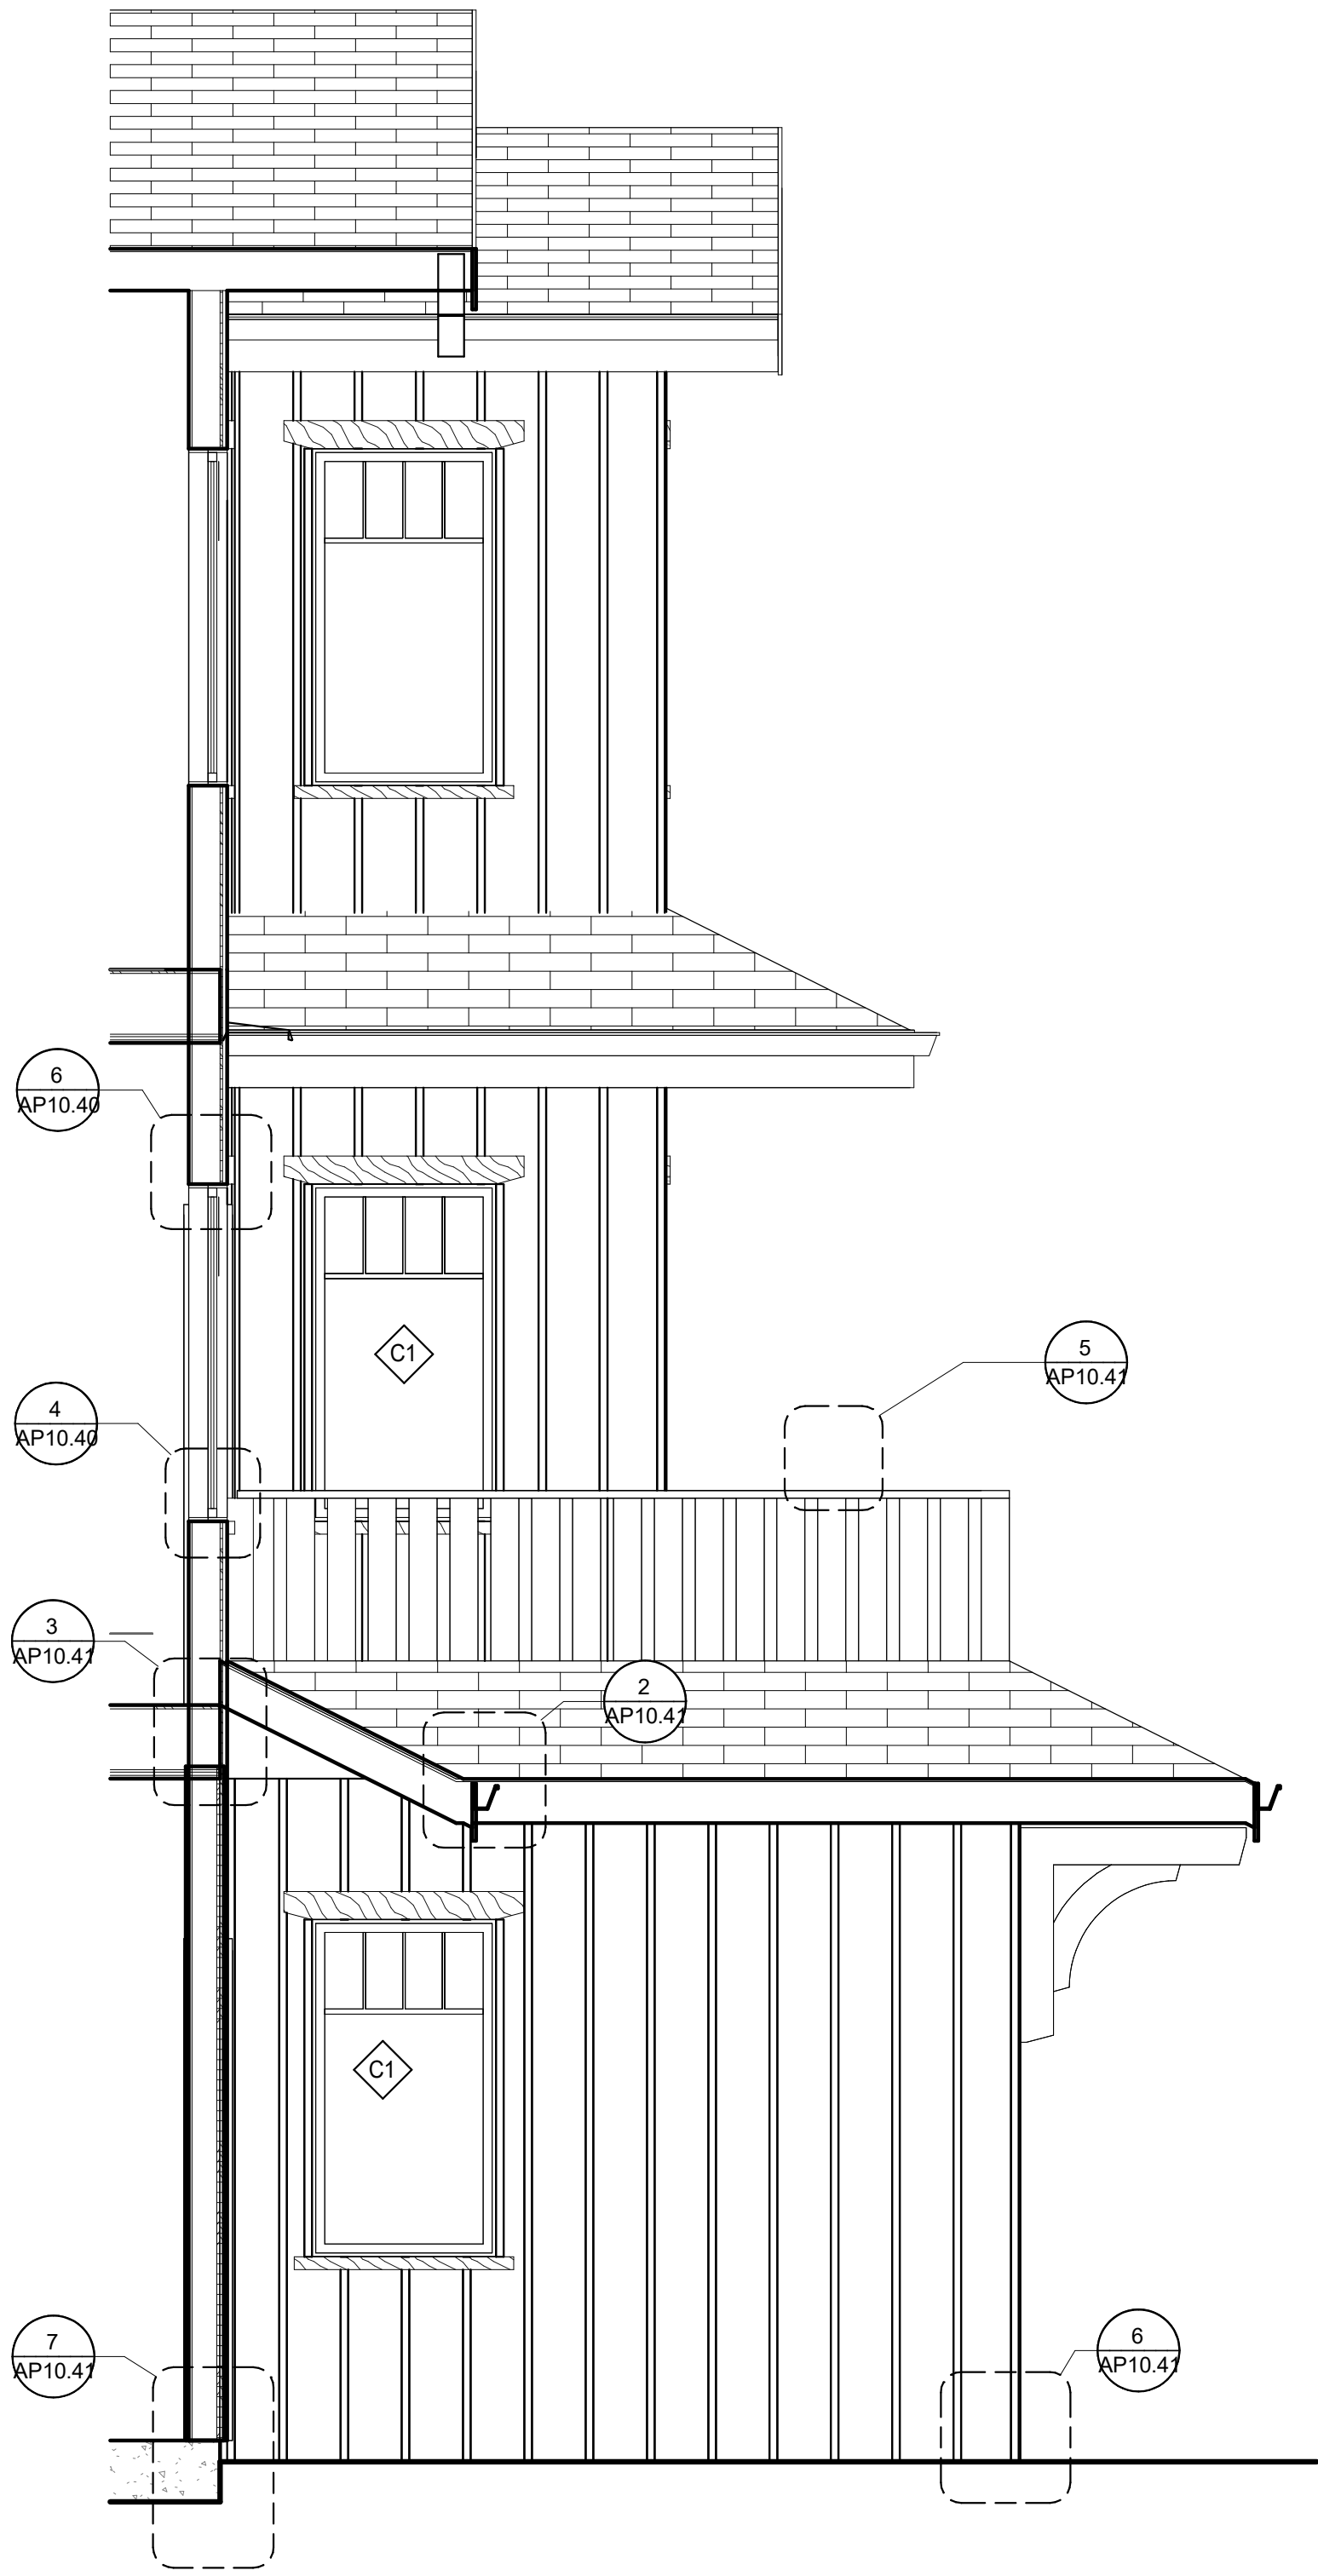

Section 1 4  
3/8" = 1'-0"



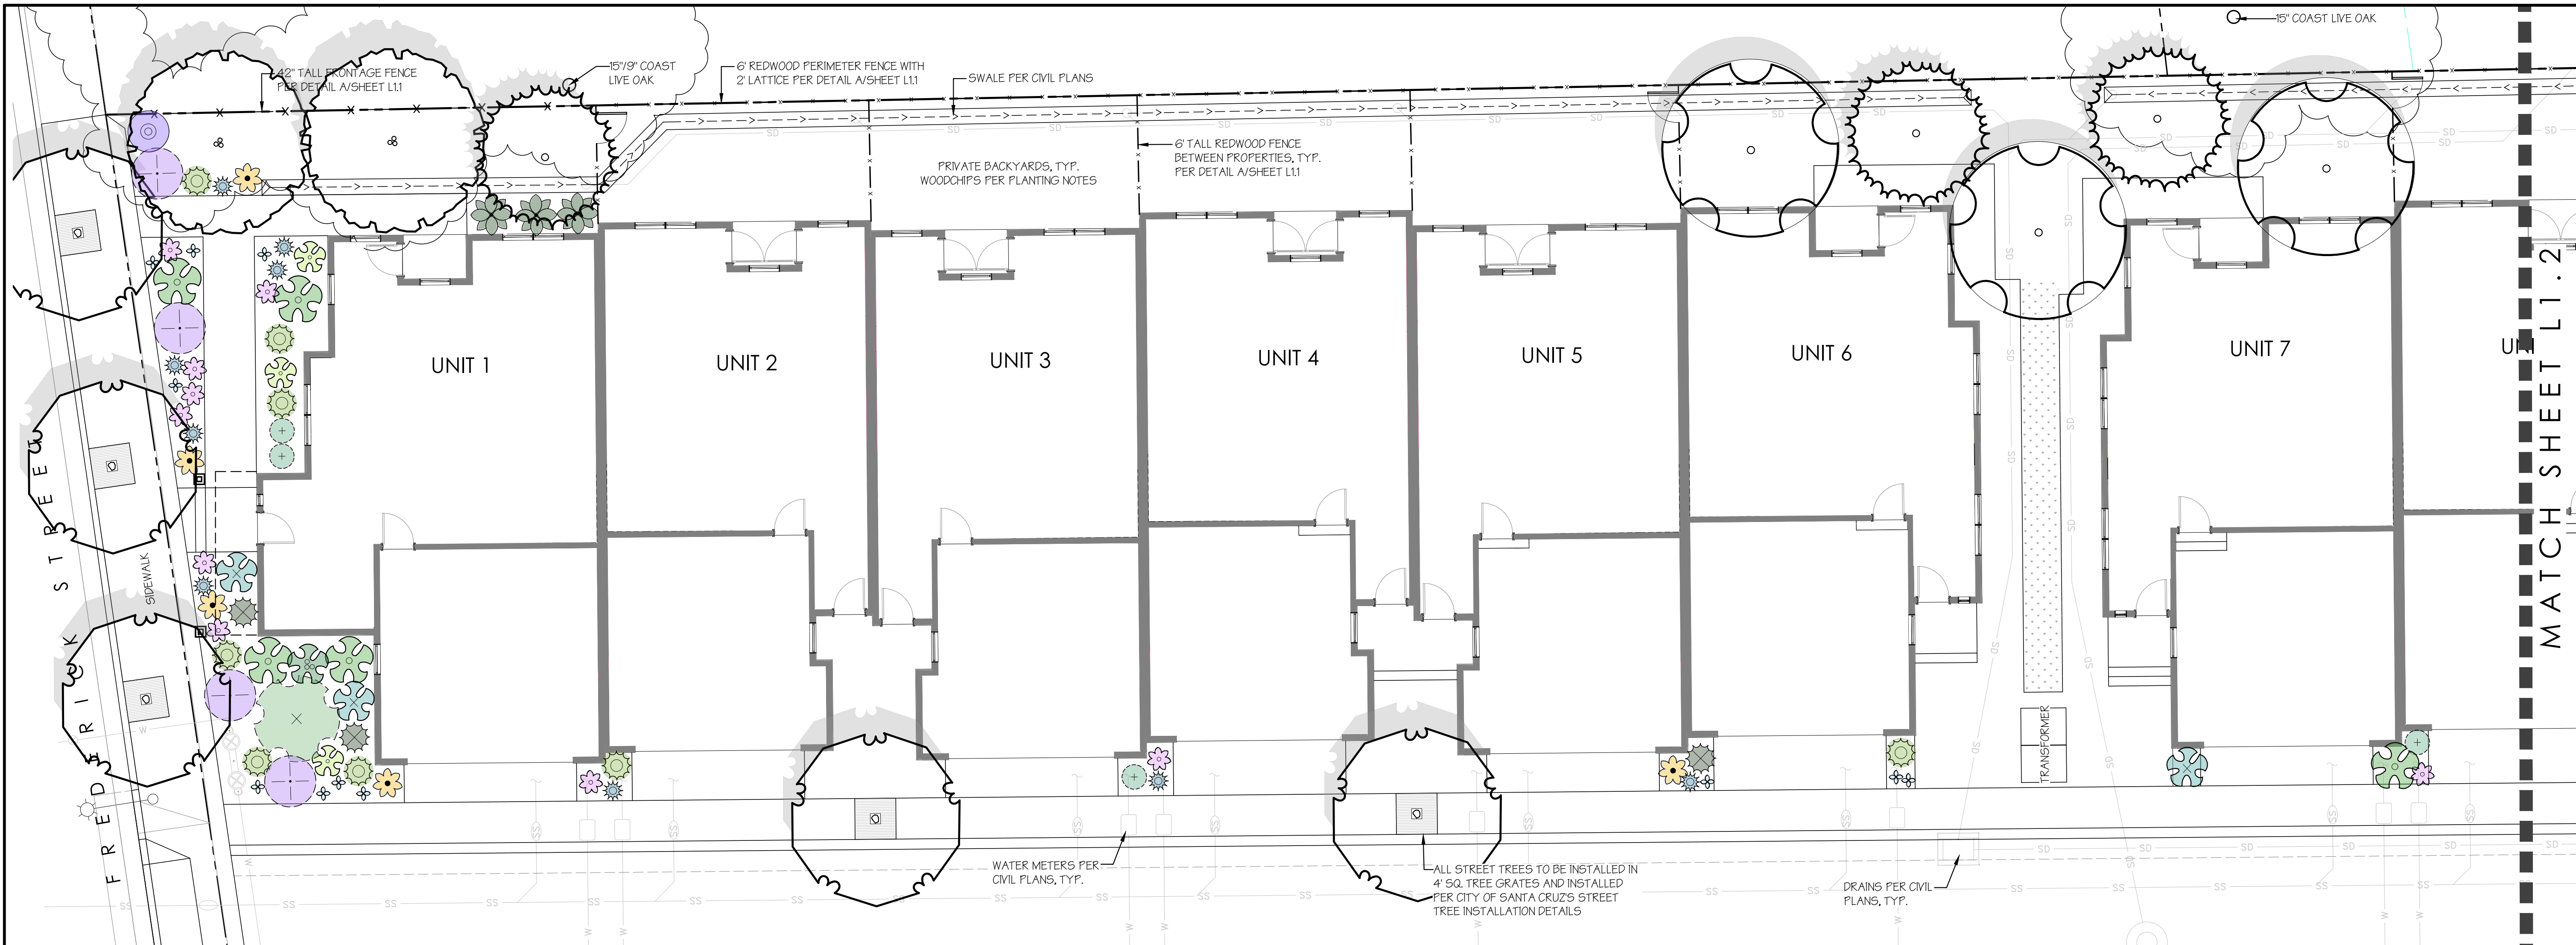

PLANT LEGEND

| TREES                 | BOTANICAL NAME / COMMON NAME                                         | SIZE    | QTY    | MATURE HT/WIDTH | WUCOLS |
|-----------------------|----------------------------------------------------------------------|---------|--------|-----------------|--------|
|                       | ACER PALMATUM 'OSAKAZUKI' / OSAKAZUKI JAPANESE MAPLE                 | 24" BOX | 6      | 20' X 20'       | M      |
|                       | ACER PALMATUM 'WOLFF' / EMPEROR 1 JAPANESE MAPLE                     | 24" BOX | 4      | 15' X 15'       | M      |
|                       | LAURUS NOBILIS / BAY LAUREL (STANDARD-TRUNK)                         | 15 GAL  | 3      | 15' X 15'       | L      |
|                       | LAGERSTROEMIA INDICA 'NATCHEZ' / WHITE CRAPE MYRTLE                  | 15 GAL  | 7      | 25' X 20'       | M      |
|                       | MULTI-TRUNK STANDARD TRUNK FOR STREET TREES                          |         | 5      |                 |        |
| SHRUBS AND PERENNIALS | BOTANICAL NAME / COMMON NAME                                         | SIZE    | QTY    | MATURE HT/WIDTH | WUCOLS |
|                       | **ACHILLEA 'LAVENDER BEAUTY' / LIGHT PURPLE YARROW                   | 1 GAL   | 30     | 2' X 3'         | L      |
|                       | **ACHILLEA MILLEFOLIUM 'TERRA COTTA' / ORANGE YARROW                 | 1 GAL   | 20     | 2' X 4'         | L      |
|                       | AGAVE ATTENUATA / FOX TAIL AGAVE                                     | 1 GAL   | 9      | 4' X 6'         | L      |
|                       | AGAVE 'KARAS STRIPE' / VARIEGATED                                    | 5 GAL   | 4      | 3' X 3'         | L      |
|                       | AGAVE 'RAY OF LIGHT' / VARIEGATED                                    | 5 GAL   | 7      | 2' X 3'         | L      |
|                       | AGAVE SHAWII X ATTENUATA 'BLUE FLAME'                                | 5 GAL   | 8      | 4' X 4'         | L      |
|                       | **ARCTOSTAPHYLOS 'PACIFIC MIST' / MANZANITA                          | 5 GAL   | 3      | 2' X 10'        | L      |
|                       | **ARCTOSTAPHYLOS 'SUNSET' / MANZANITA                                | 5 GAL   | 1      | 3' X 5'         | L      |
|                       | CALANDRINA SPECTABILIS / ROCK PURSLANE                               | 1 GAL   | 24     | 1' X 2'         | L      |
|                       | **DUDLEYA BRITTONII                                                  | 3 GAL   | 29     | 1' X 1'         | L      |
|                       | LEUCADENDRON 'RED GEM' / RED GEM CONEBUSH                            | 1 GAL   | 1      | 3' X 3'         | L      |
|                       | LEUCADENDRON 'SAFARI GOLDSTRIKE' / SAFARI GOLDSTRIKE YELLOW CONEBUSH | 1 GAL   | 1      | 5' X 5'         | L      |
|                       | LOMANDRA LONGIFOLIA 'BREEZE' / BREEZE DWARF MAT RUSH                 | 1 GAL   | 26     | 2' X 3'         | L      |
|                       | ROSMARINUS OFFICINALIS 'BARBECUE' / ROSEMARY                         | 1 GAL   | 3      | 5' X 4'         | L      |
|                       | **SALVIA 'DARA'S CHOICE' / DARA'S CHOICE SAGE                        | 1 GAL   | 9      | 15' X 6'        | L      |
|                       | SENECIO VITALIS / SERPENT'S BLUE CHALK FINGERS                       | 1 GAL   | 6      | 15' X 2.5'      | L      |
|                       | **WOODWARDIA FIMBRIATA / GIANT CHAIN FERN                            | 1 GAL   | 3      | 4' X 4'         | M      |
| GROUND COVER          | BOTANICAL NAME / COMMON NAME                                         | SIZE    | QTY    | SPACING         | WUCOLS |
|                       | AJUGA REPTANS / CARPET BUGLE                                         | 4"      | 292 SF | 12" O.C.        | M      |

\*\* = CALIFORNIA NATIVE PLANT

| WUCOLS WATER USE CLASSIFICATION |                         |
|---------------------------------|-------------------------|
| H - HIGH WATER USE              | L - LOW WATER USE       |
| M - MODERATE WATER USE          | VL - VERY LOW WATER USE |


PLANTING NOTES

- TOTAL LANDSCAPED AREA = 3,663 SF
- SOIL TO BE TESTED BY ACCREDITED SOIL TESTING LABORATORY. CONTRACTOR SHALL THOROUGHLY INCORPORATE SOIL ADDITIVES AND FERTILIZERS IN ALL PLANTING AREAS AT RATES AND DEPTHS RECOMMENDED BY SOILS LAB. SOIL SHALL BE TILLED TO A DEPTH OF 6" AND AMENDED WITH RECOMMENDED PRODUCTS TO PROMOTE INFILTRATION AND WATER RETENTION. ALL SOIL SHALL BE CLEAR OF DEBRIS AND CONSTRUCTION SPOILS.
- ALL PLANTING DIRECTLY IN FRONT OF UNITS (ALONG DRIVEWAYS AND TO FRONT DOORS) TO RECEIVE 3" THICK LAYER OF PEBBLE MULCH EQUAL TO 1-2" SIZED MEXICAN BEACH PEBBLE.
- ALL OTHER PLANTING ON SITE TO RECEIVE A 3" THICK LAYER OF BARK MULCH EQUAL TO REDWOOD, FIR, CEDAR, OR A COMBINATION OF THESE. THE COMPOSITION OF THE MULCH SHALL BE A MIX OF SHREDDED BARK, WOOD AND SAWDUST, 0-4". NO GORILLA HAIR SHALL BE USED.
- ALL PRIVATE BACKYARDS TO RECEIVE A 3" LAYER OF CLEAN WOODCHIPS.
- THE INSTALLED LANDSCAPE SHALL BE MAINTAINED FREE OF INVASIVE PLANTS.
- MULCH STOCKPILES: LOCATE AND STORE MULCH IN A WAY THAT PREVENTS DISCHARGE TO THE STORM DRAIN SYSTEM.

PRELIMINARY IRRIGATION NOTES

THE INTENT OF THIS IRRIGATION SYSTEM IS TO PROVIDE THE MINIMUM AMOUNT OF WATER REQUIRED TO SUSTAIN GOOD PLANT HEALTH.

- ALL NEW TREES TO RECEIVE TWO (2) TREE BUBBLERS TO BE EQUAL TO: HUNTER RZWS-10-50-OV (0.5 GPM). TREE ROOT BUBBLERS 18" DEEP
- ALL NEW PERENNIALS, SHRUBS AND PLANTER POTS TO RECEIVE DRIP (POINT-SOURCE) EMITTERS EQUAL TO: HUNTER HE-B SINGLE OUTLET WITH SCREEN
- GROUND COVER TO RECEIVE IN-LINE DRIP EMITTERS EQUAL TO: HUNTER HDL-09-12-250-PC
- LOW FLOW DRIP VALVES SHALL BE EQUAL TO HUNTER ICZ-101 - BELOW GRADE IN VALVE BOXES.
- LOCATE EQUIPMENT IN NEAREST ADJACENT PLANTERS AS FEASIBLE AND INDICATE EXACT LOCATION ON AS-BUILT DRAWINGS. DRAWINGS TO INCLUDE ALL IRRIGATION VALVES, MAIN LINES, LATERALS, AND HYDROZONES.
- NO POTABLE WATER SHALL BE APPLIED DURING AND WITHIN 48 HOURS FOLLOWING MEASURABLE RAINFALL
- IRRIGATION SYSTEM SHALL BE INSPECTED REGULARLY FOR LEAKS, MISALIGNED HEADS AND BAD VALVES. BROKEN EQUIPMENT SHALL BE REPAIRED PROMPTLY WITH IDENTICAL OR EQUIVALENT EQUIPMENT, AND WATERING SCHEDULES SHALL BE ADJUSTED TO REFLECT VARIATIONS IN WATER NEED BASED ON SEASON OR PLANT MATURITY.
- PROGRAMMING OF THE NEW CONTROLLER SHALL BE THE RESPONSIBILITY OF THE CONTRACTOR UNTIL FINAL ACCEPTANCE. IT IS THE RESPONSIBILITY OF THE OWNER TO MAKE ADJUSTMENTS IN THE PROGRAM FOR SEASONAL WEATHER CHANGES AND MICROCLIMATIC VARIATIONS. THIS WATERING SCHEDULE IS INTENDED AS A GUIDE ONLY. ACTUAL WATER USE WILL VARY DURING THE YEAR DEPENDING ON WEATHER AND INDIVIDUAL SITE CONDITIONS. WATCH PLANTS FOR ANY STRESS AND IMMEDIATELY ADJUST SCHEDULE ACCORDINGLY. CONTRACTOR TO PROVIDE TRAINING TO OWNER'S REPRESENTATIVE FOR IRRIGATION PROGRAMMING. PROGRAMMING GUIDE SHOULD BE INCLUDED WITH CLOSEOUT DOCUMENTS.

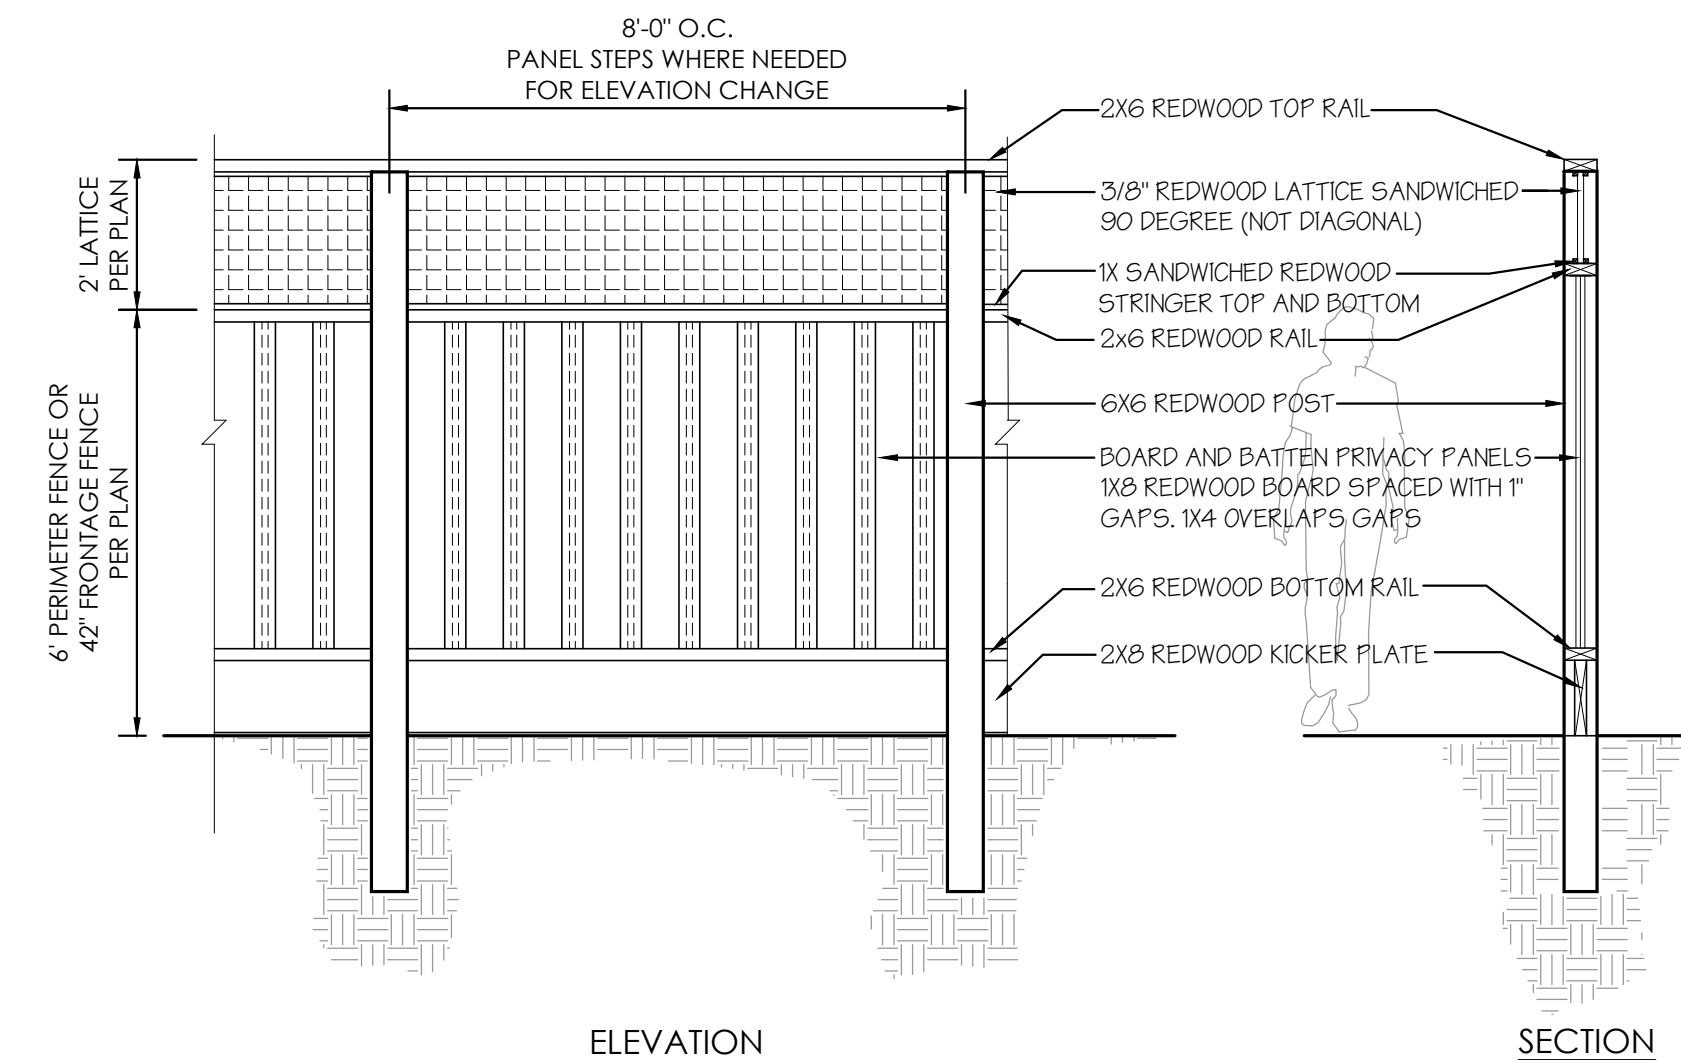


PERIMETER/FRONTAGE/INTERIOR FENCING  
SCALE: 3/8" = 1'-0"



THIS SHEET TO BE PRINTED AT 24" X 36"  
WATER EFFICIENT COMPLIANCE  
UPON BUILDING SUBMITTAL.  
PLANTING AND IRRIGATION  
PLANS SHALL COMPLY WITH  
THE CITY OF SANTA CRUZ,  
MUNICIPAL CODE CHAPTER  
16.16

528  
FREDERICK  
STREET  
SANTA CRUZ, CA 95062  
APN#011-081-62

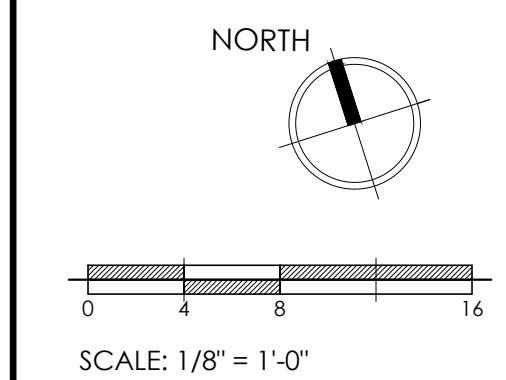

| PLAN REVISIONS |                                |
|----------------|--------------------------------|
|                | 8/14/2025 RESPONSE TO COMMENTS |
|                | 3/16/2026 RESPONSE TO COMMENTS |
|                | 8/7/2026 RESPONSE TO COMMENTS  |

|      |          |
|------|----------|
| DATE | 6/9/2025 |
| JOB  | 2420     |

SHEET TITLE  
**SITE LANDSCAPE  
PLAN**

SHEET NUMBER  
**L1.1**







