


CITY OF
SANTA CRUZ
PUBLIC WORKS DEPARTMENT
SWANTON AND DELAWARE
MULTI-USE PATHWAY


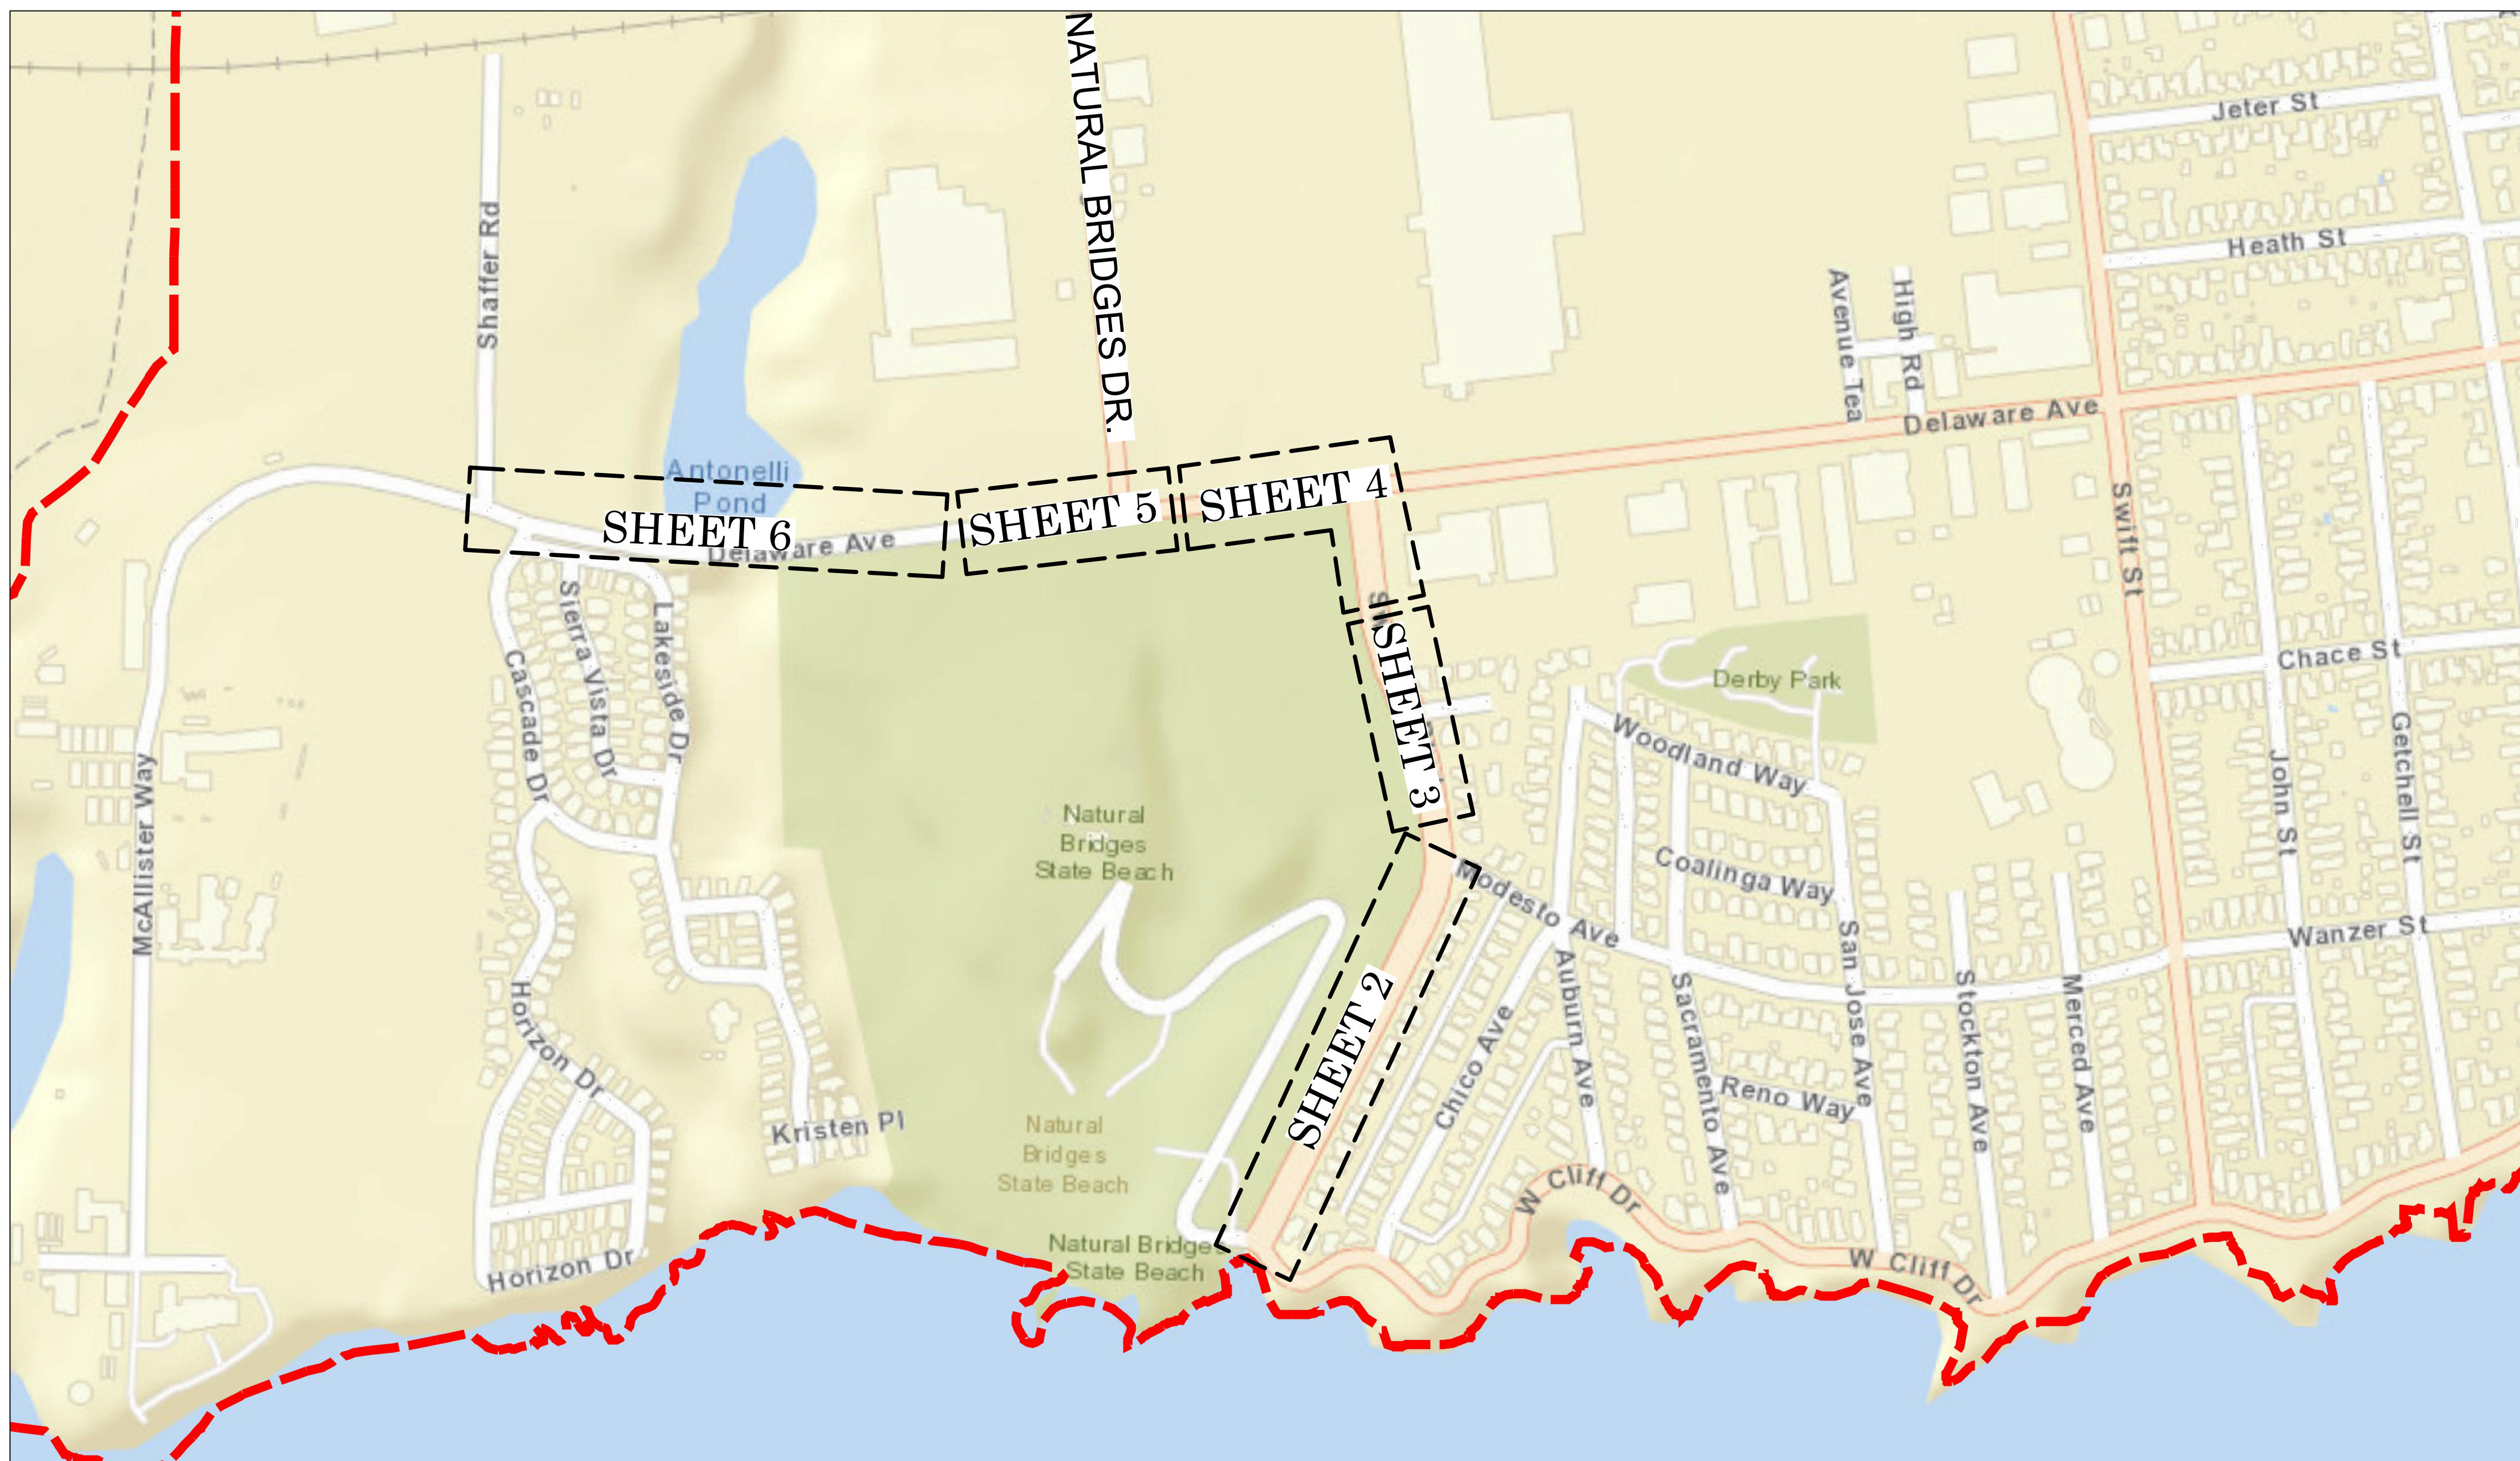


SHEET INDEX

1. TITLE SHEET
2. SWANTON 1
3. SWANTON 2
4. SWANTON AND DELAWARE 1
5. DELAWARE 1
6. DELAWARE 2

DRAFT

REFERENCES FIELD BOOK: # DRAWING #:	DATE	May 2025	SCALE	N.T.S.
	DRAWN	D. ESTRANERO	SHEET	1 OF 6
	DESIGN	D. ESTRANERO	VAULT NO.	
	CHECKED	M. STARKEY	#	

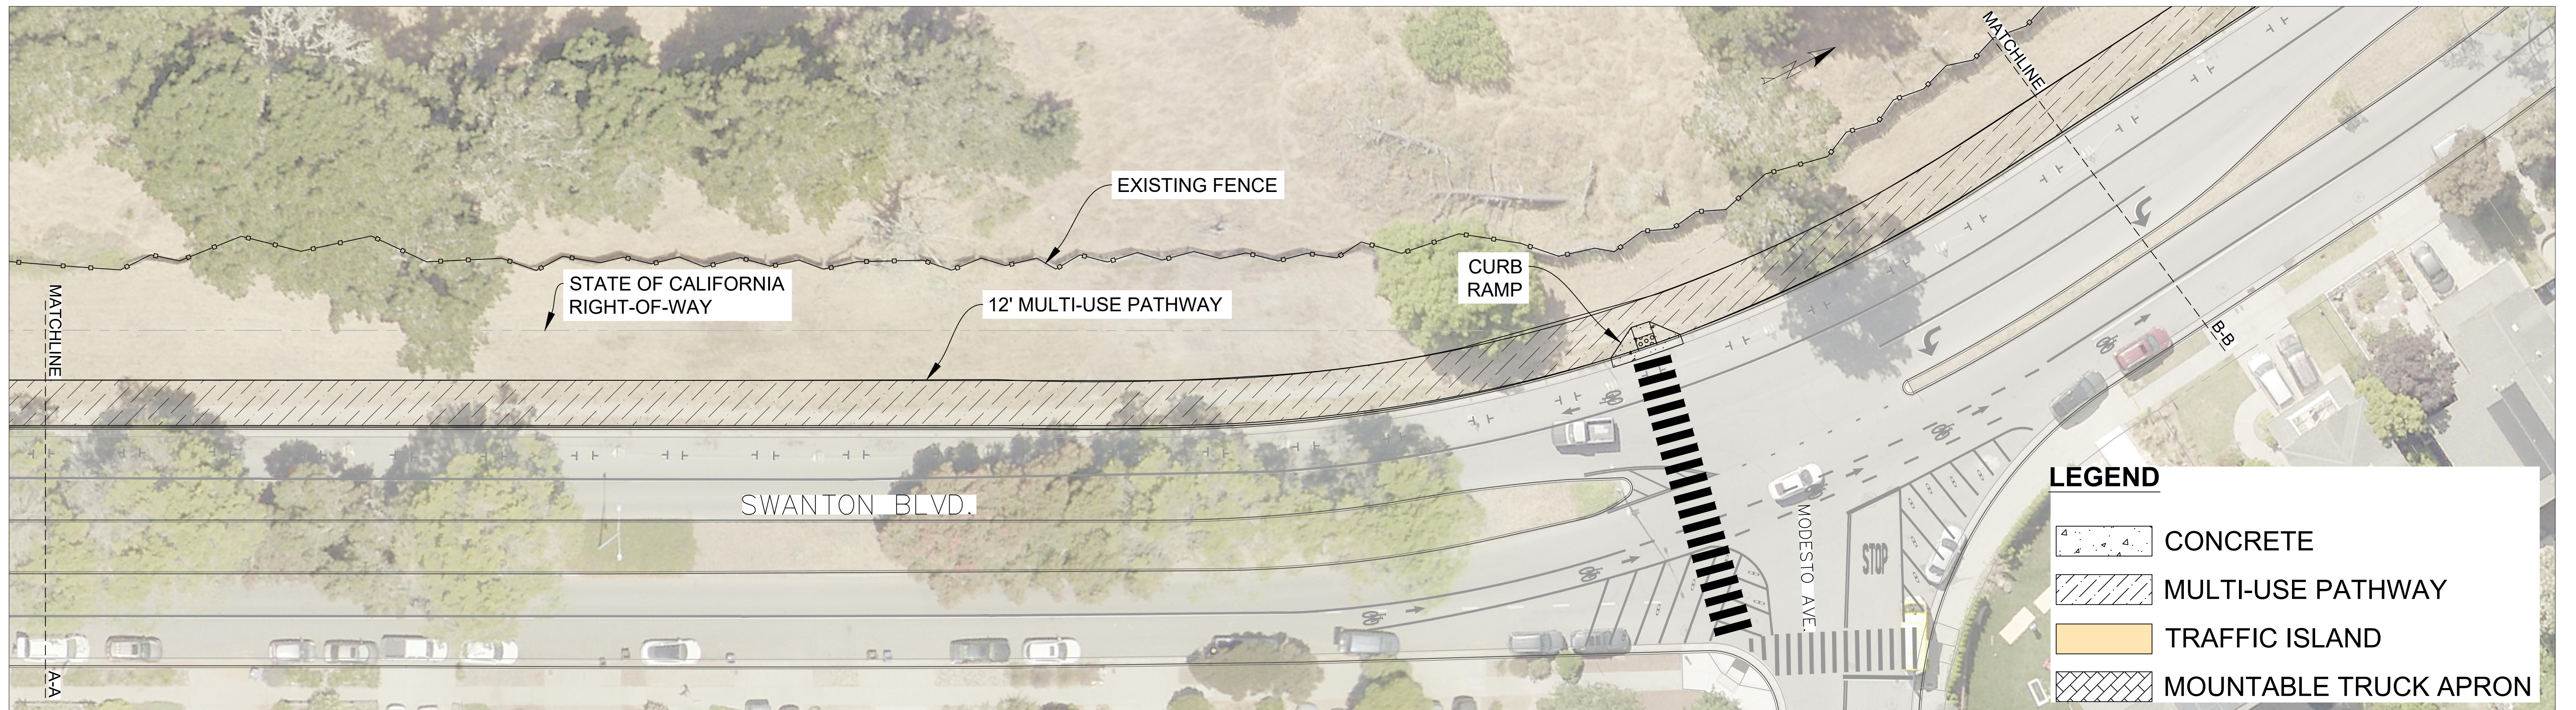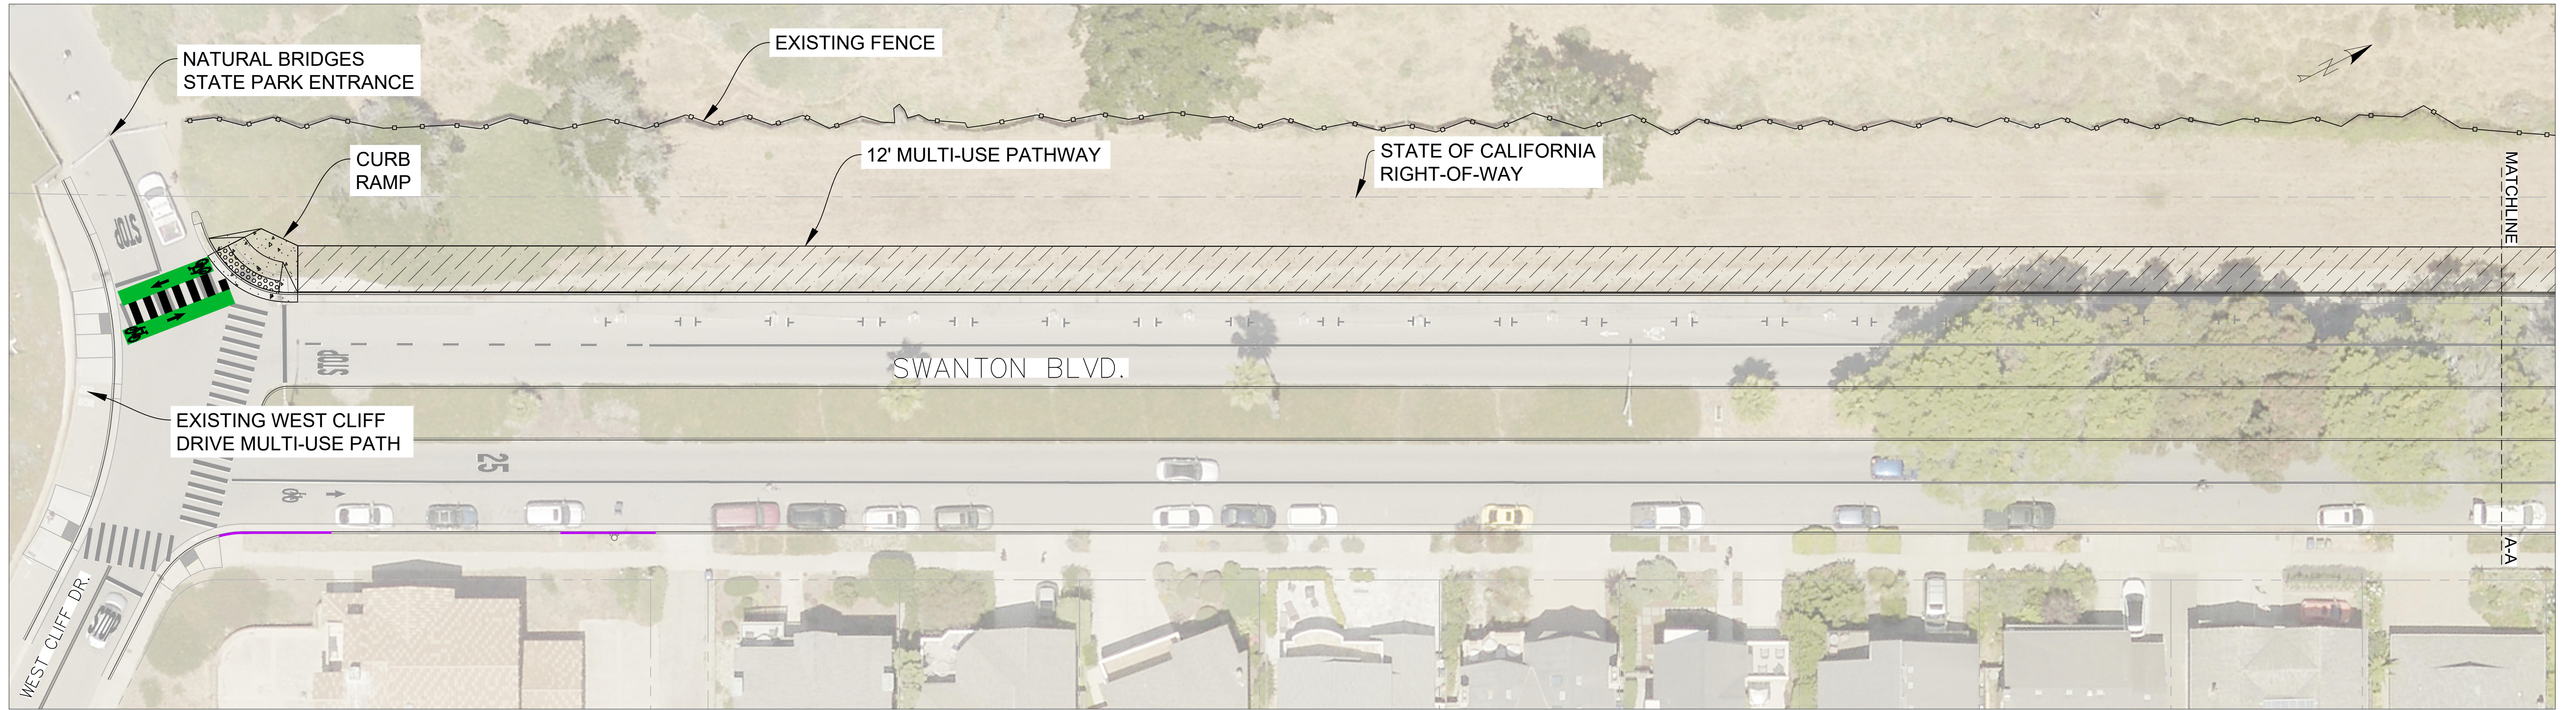

REVISIONS


DRAFT (MAY 2025)



CITY OF
SANTA CRUZ
PUBLIC WORKS DEPARTMENT
809 Center Street, Room 201
Santa Cruz, CA 95060

**SWANTON AND DELAWARE
MULTI-USE PATHWAY**
SWANTON BLVD. 1

REFERENCES FIELD BOOK: # DRAWING #: #	DATE	MAY 2025	SCALE	1" = 20'
	DRAWN	D. ESTRANERO	SHEET	2 OF 6
	DESIGN	D. ESTRANERO	VAULT NO.	
	CHECKED	M. STARKEY	#	

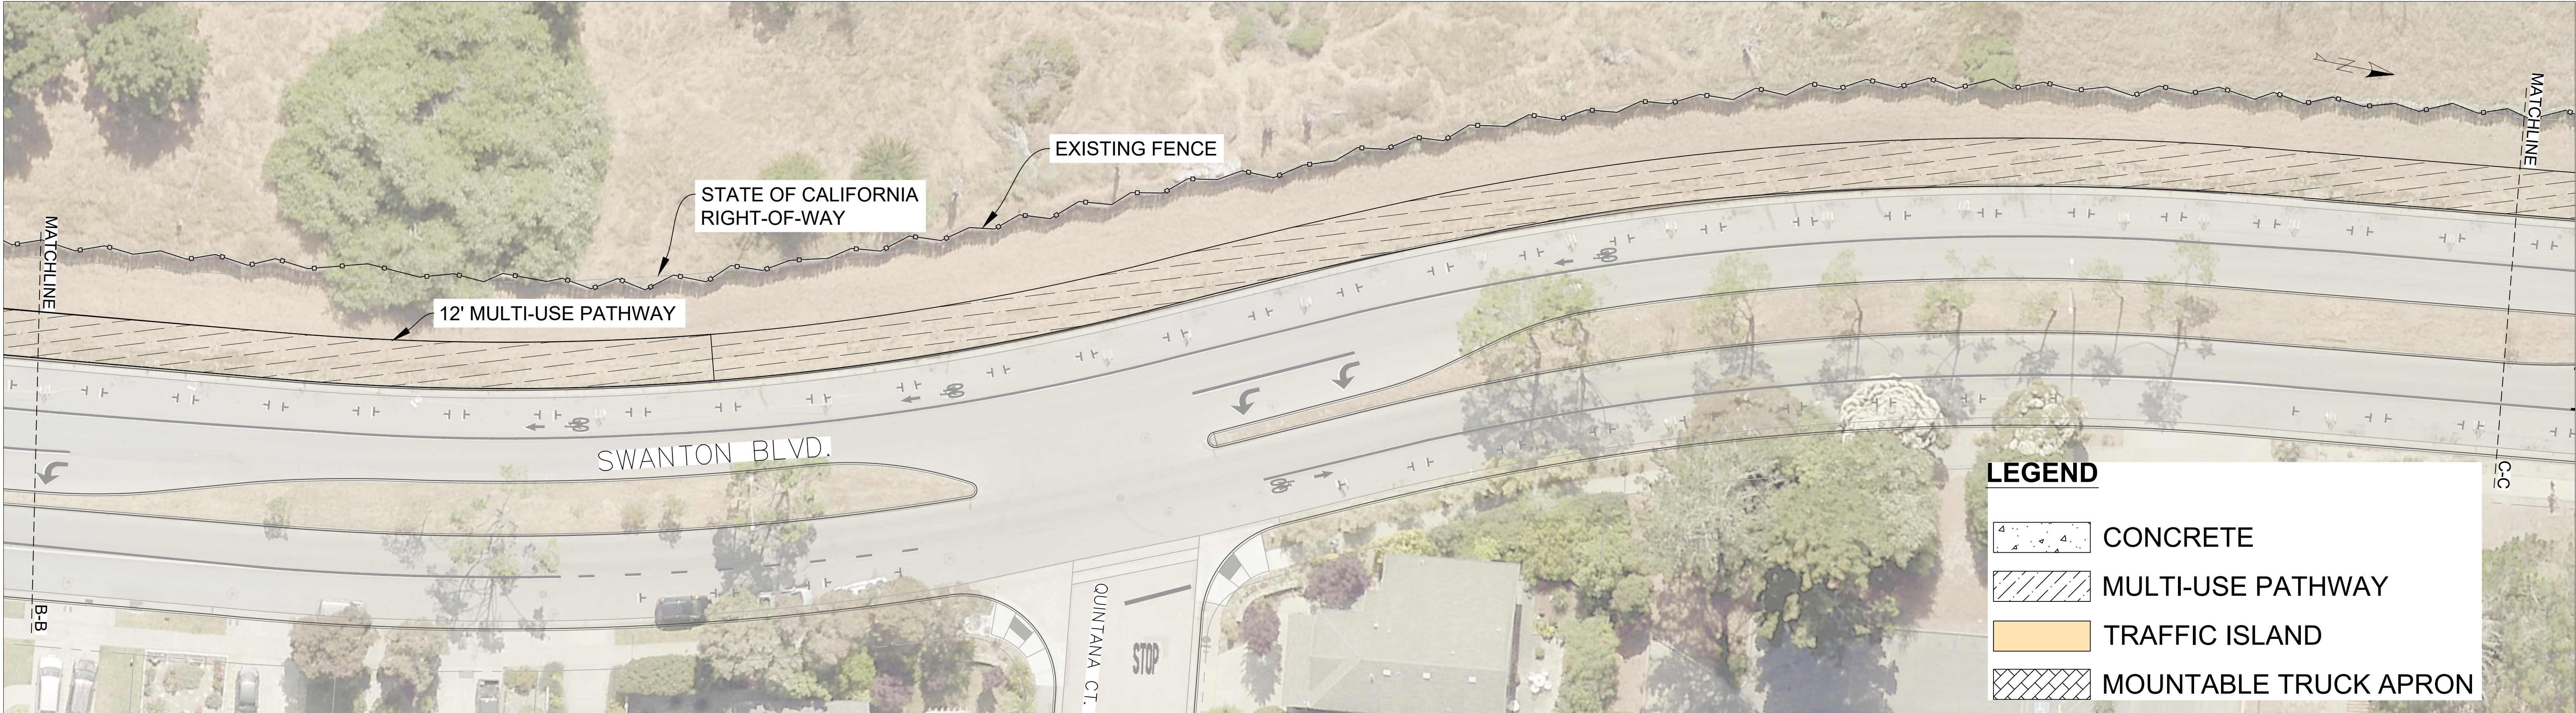

REVISIONS

DRAFT (MAY 2025)



CITY OF
SANTA CRUZ
PUBLIC WORKS DEPARTMENT
809 Center Street, Room 201
Santa Cruz, CA 95060


SWANTON AND DELAWARE
MULTI-USE PATHWAY
SWANTON BLVD. 2

REFERENCES
FIELD BOOK:

DRAWING #:
#

DATE	MAY 2025
DRAWN	D. ESTRANERO
DESIGN	D. ESTRANERO
CHECKED	M. STARKEY



SCALE	1" = 20'
SHEET	3 OF 6
Vault No.	#

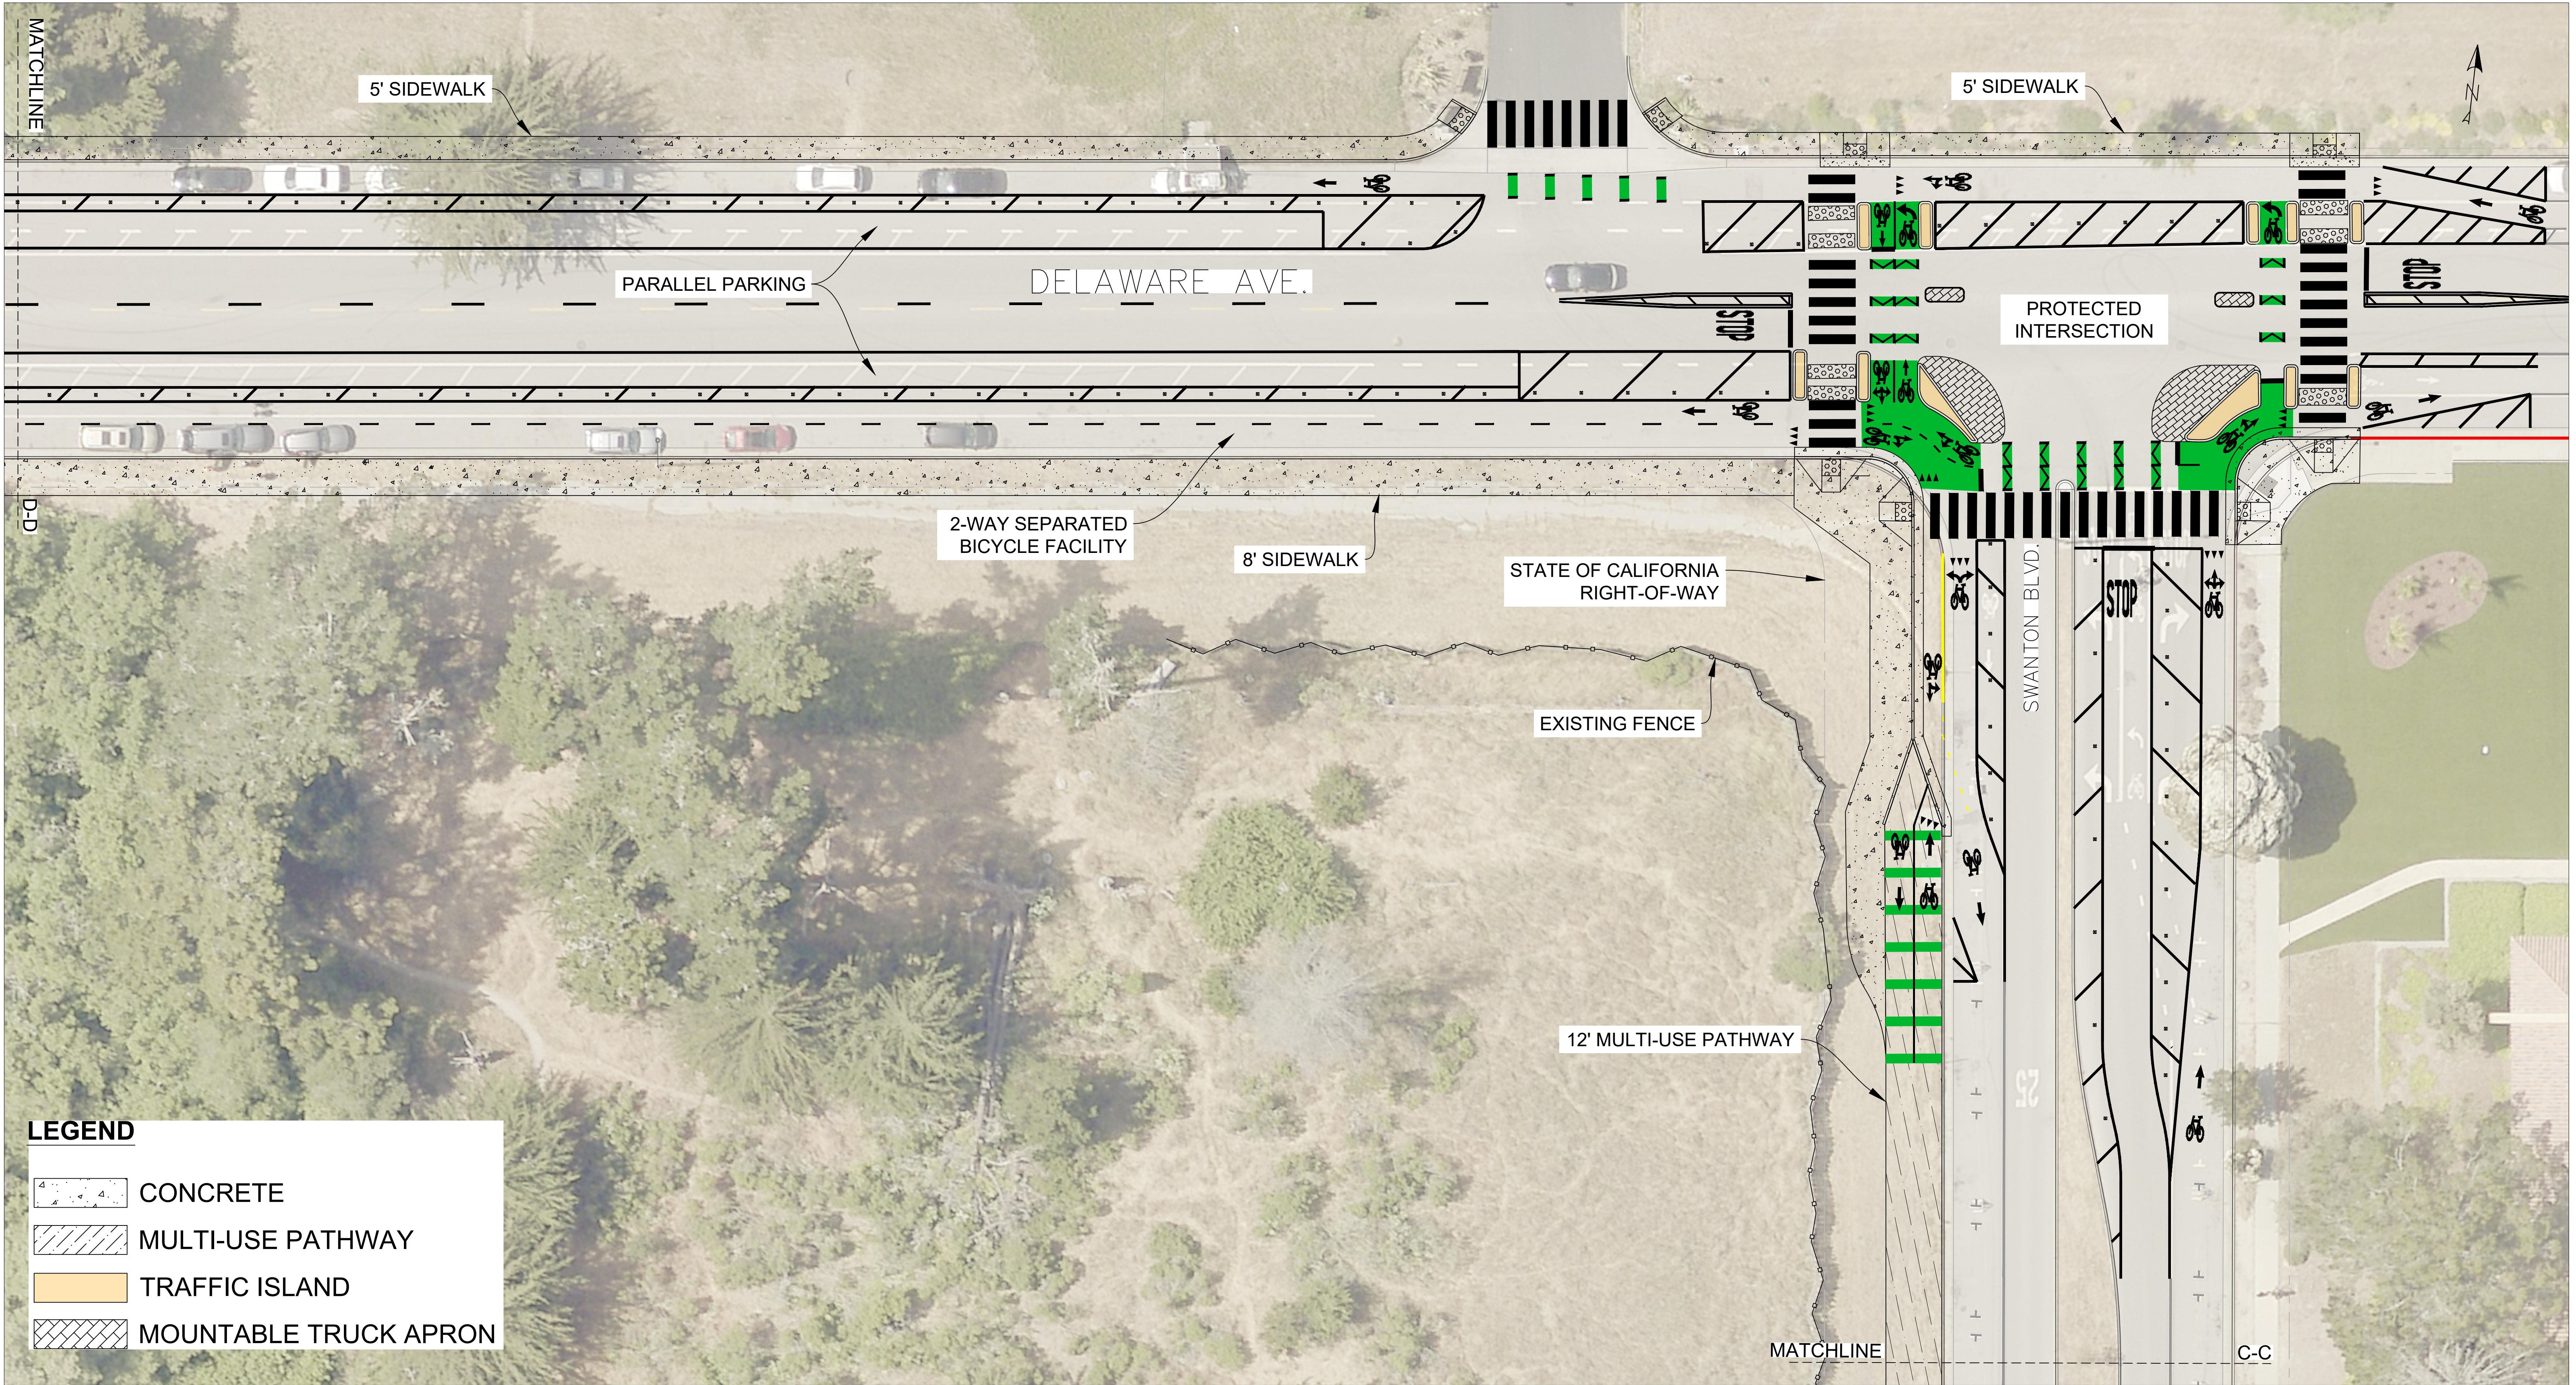

LEGEND

- CONCRETE
- MULTI-USE PATHWAY
- TRAFFIC ISLAND
- MOUNTABLE TRUCK APRON

REVISIONS			CITY OF SANTA CRUZ PUBLIC WORKS DEPARTMENT 809 Center Street, Room 201 Santa Cruz, CA 95060	SWANTON AND DELAWARE MULTI-USE PATHWAY SWANTON AND DELWARE	REFERENCES FIELD BOOK: # DRAWING #: #	DATE	MAY 2025	SCALE	1" = 16'
	DRAFT (MAY 2025)					DRAWN	D. ESTRANERO	SHEET	4 OF 6
						DESIGN	D. ESTRANERO	VAULT NO.	
						CHECKED	M. STARKEY	#	

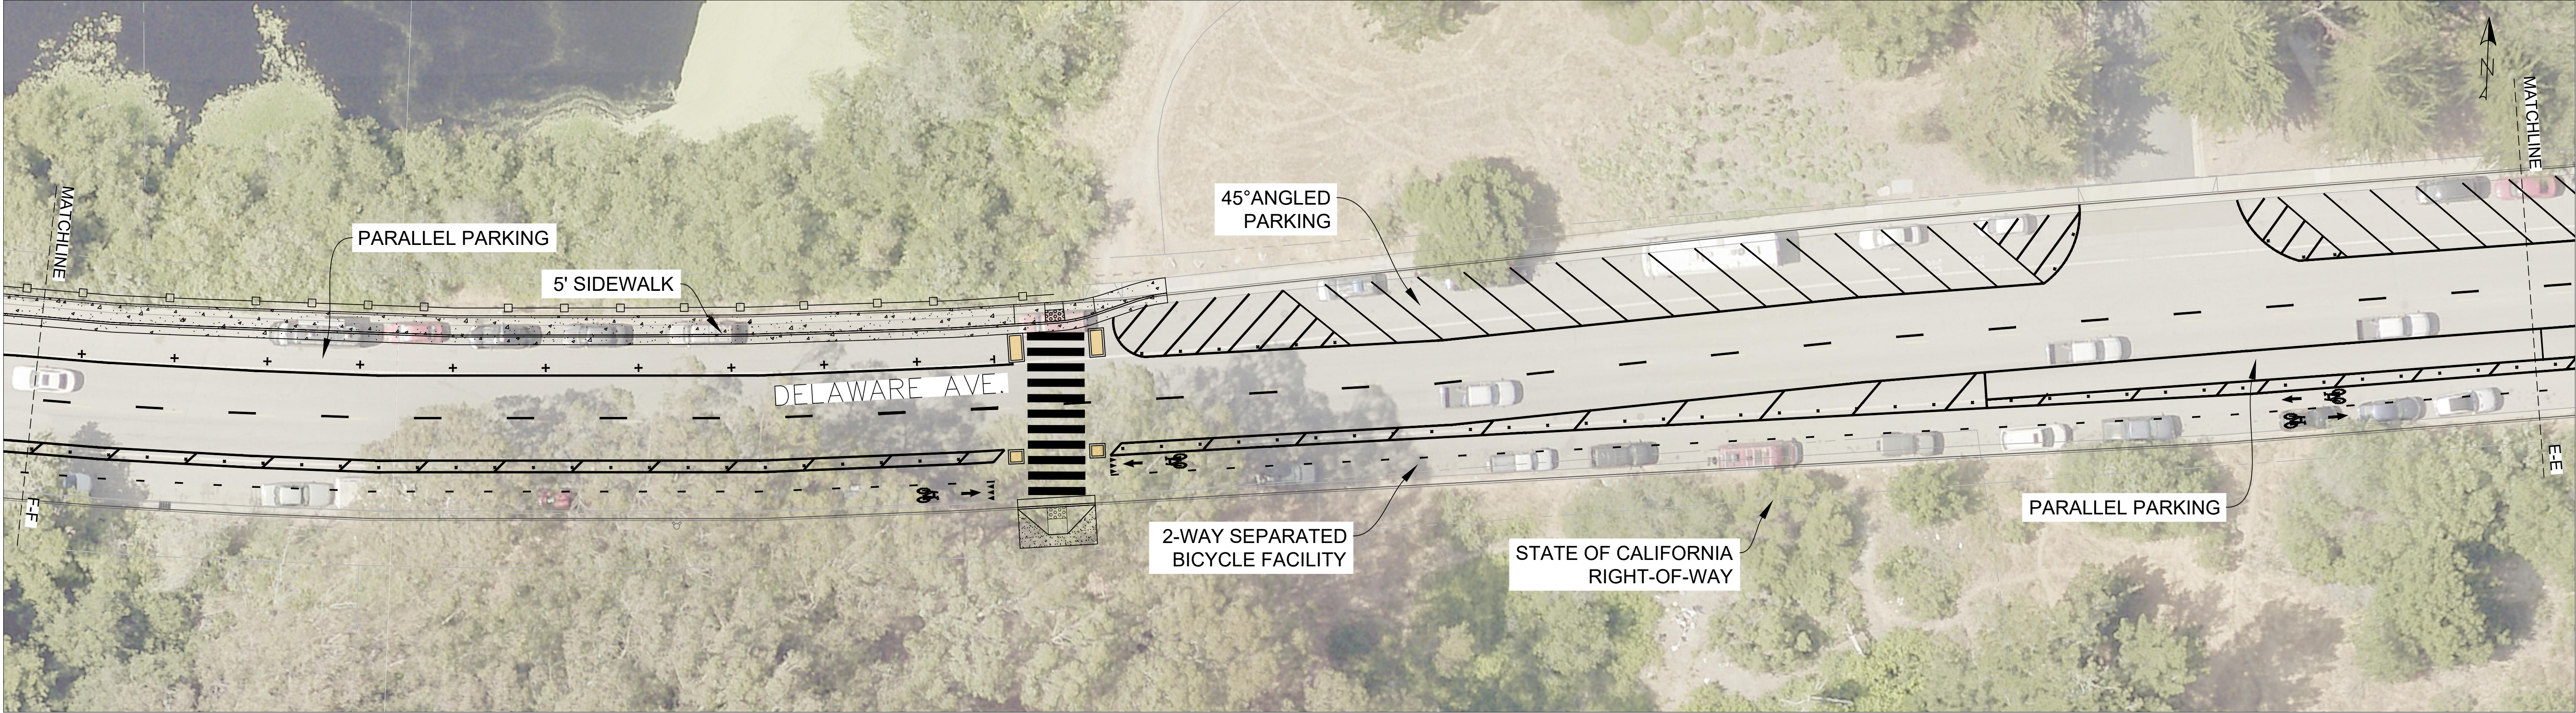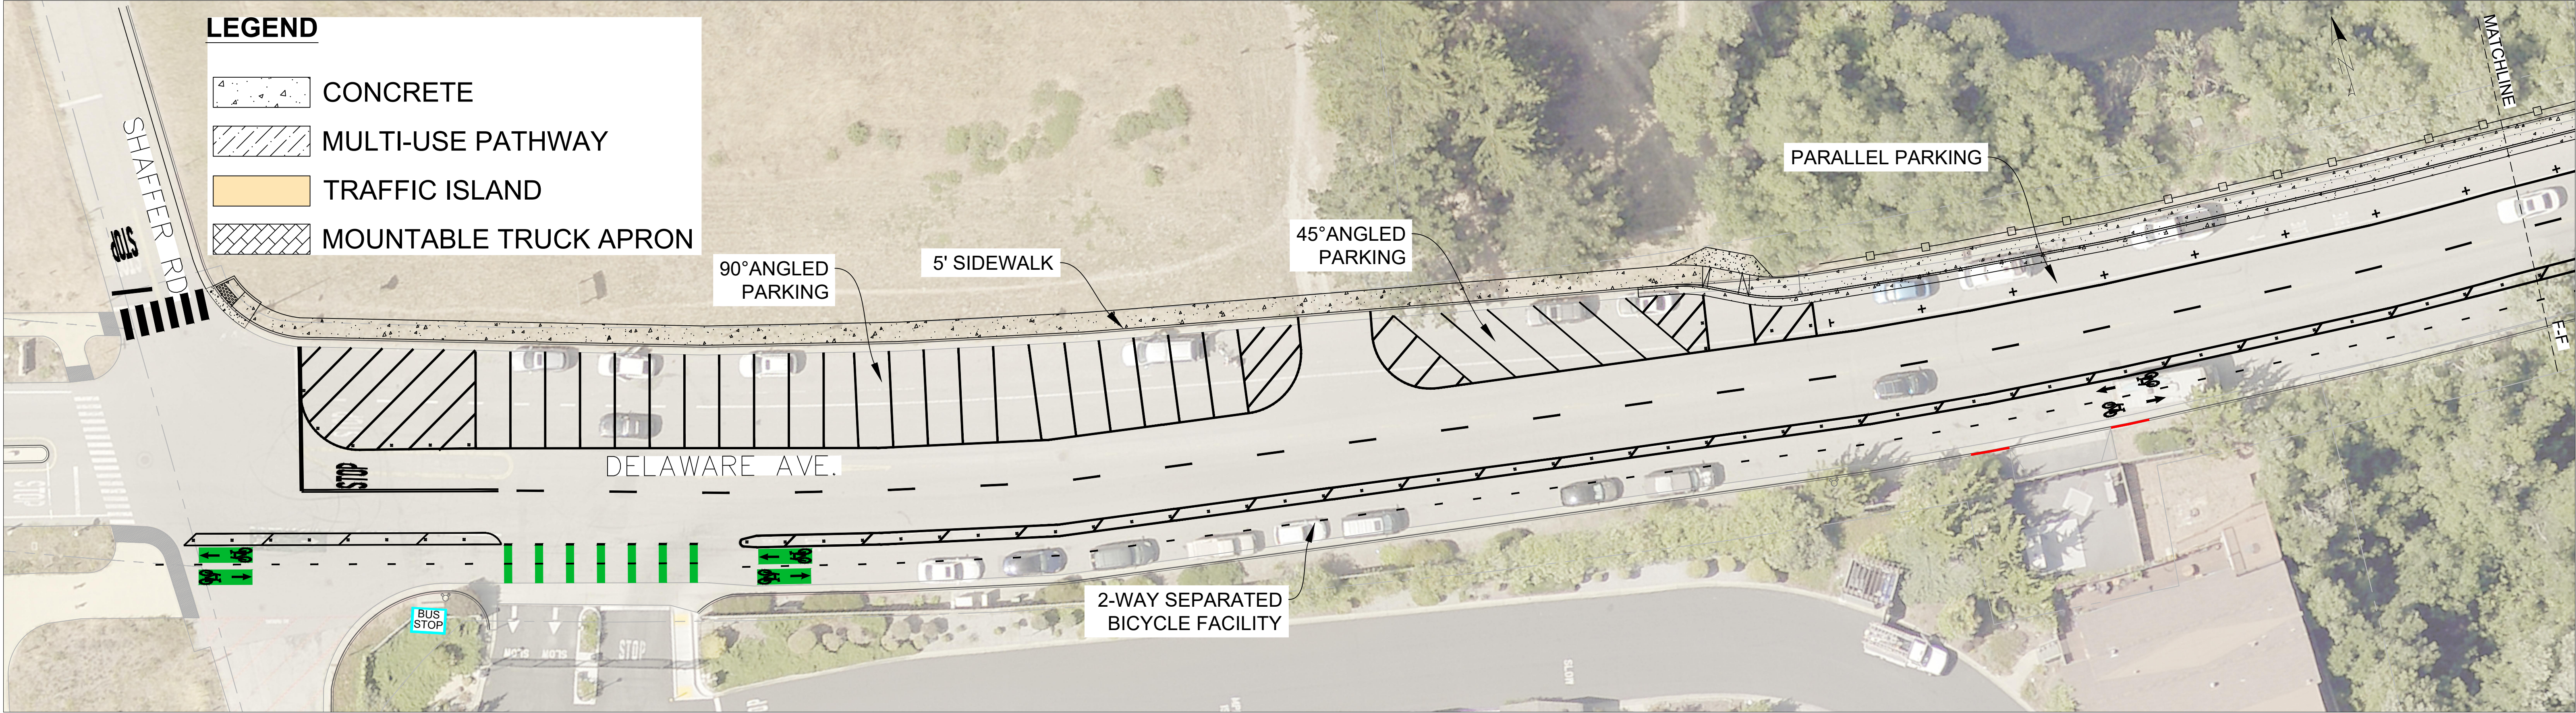

REVISIONS

DRAFT (MAY 2025)



CITY OF
SANTA CRUZ
PUBLIC WORKS DEPARTMENT
809 Center Street, Room 201
Santa Cruz, CA 95060

SWANTON AND DELAWARE
MULTI-USE PATHWAY
DELAWARE AVE. 2

REFERENCES
FIELD BOOK:

DRAWING #:
#

DATE	MAY 2025
DRAWN	D. ESTRANERO
DESIGN	D. ESTRANERO
CHECKED	M. STARKEY

SCALE	1" = 20'
SHEET	6 OF 6
VAULT NO.	#